


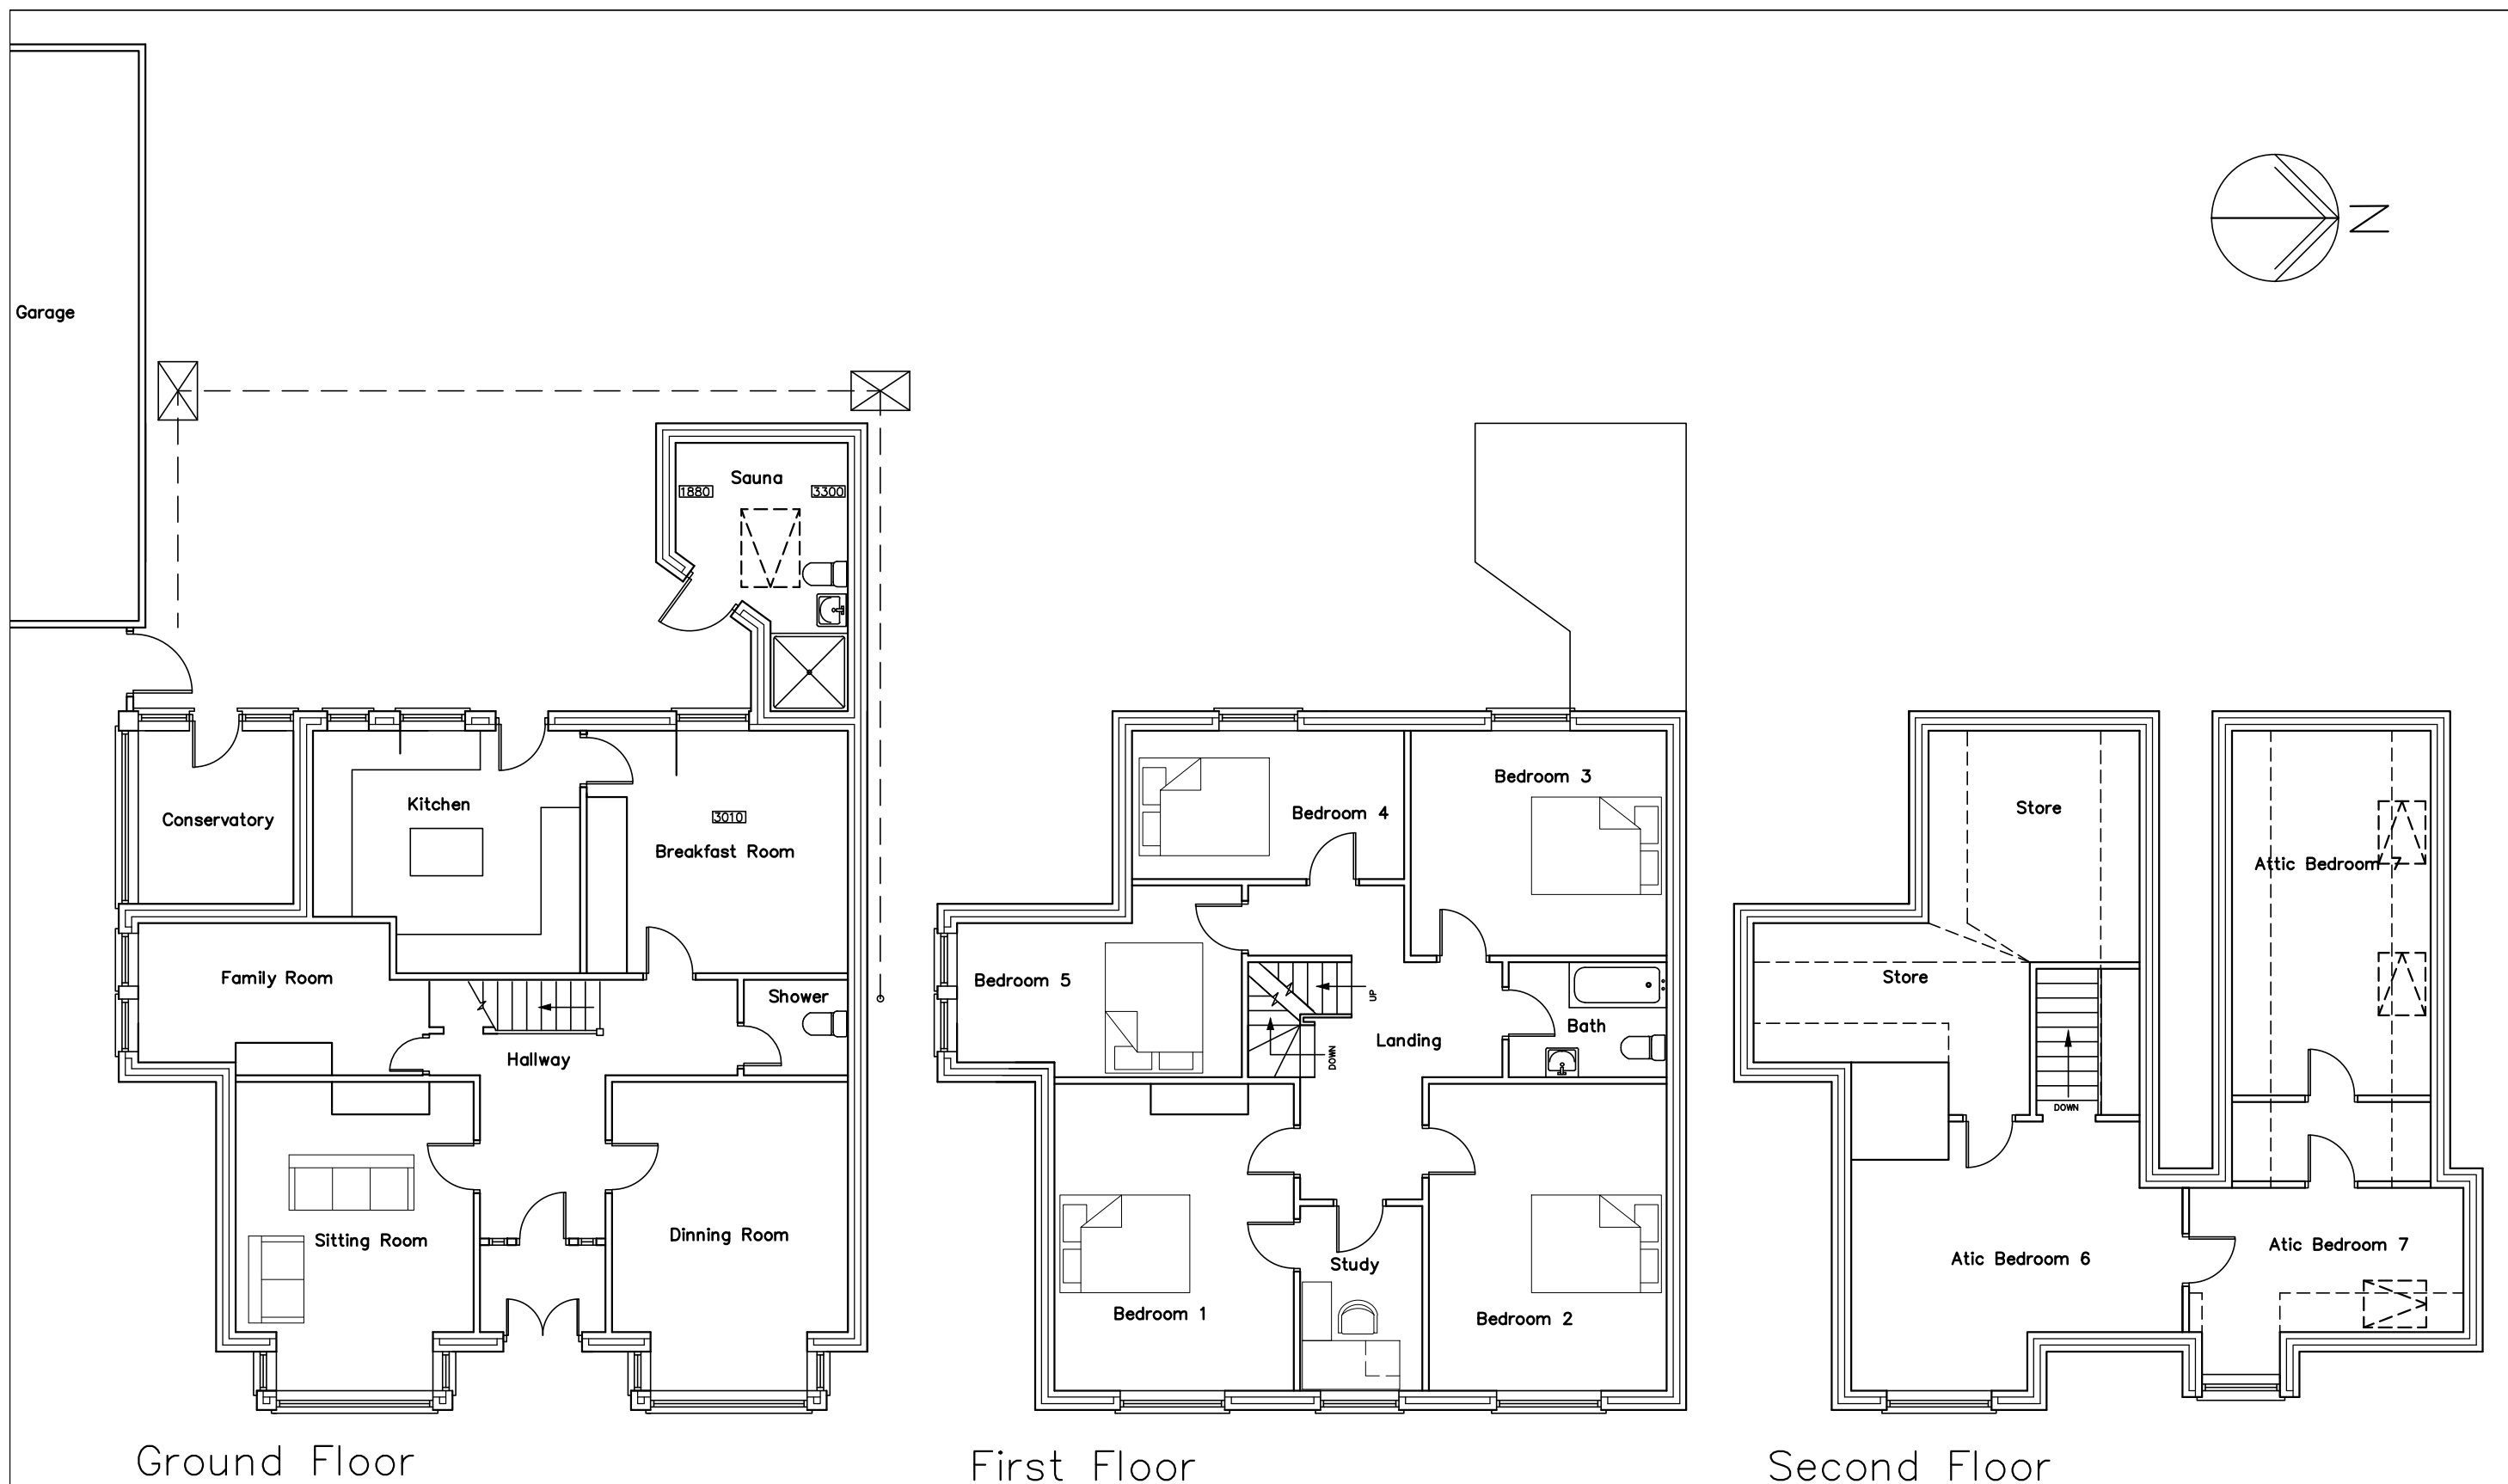

Southleigh Road,
Havant,
Hampshire
PO9 2QQ

Existing Floor Plans

Revisions

- A. Dimensions Corrected 12/07/16
- B.
- C.



Scale A3 = 1:100
Date 01/07/16
Drawn BLB

1651-201 A