

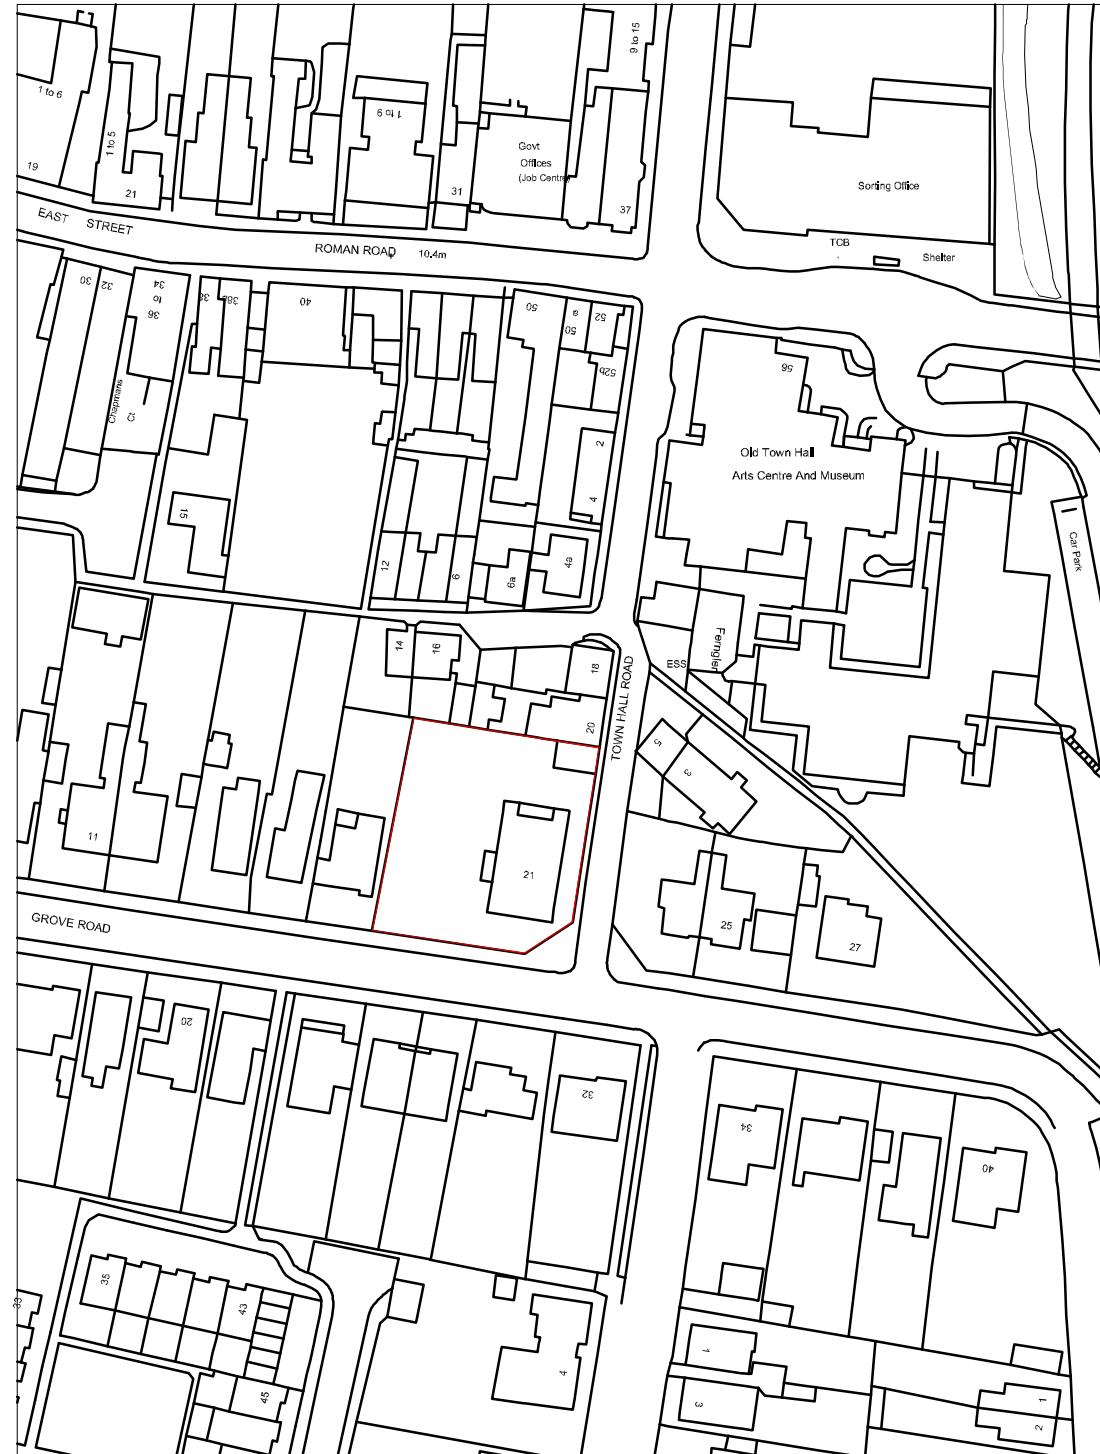


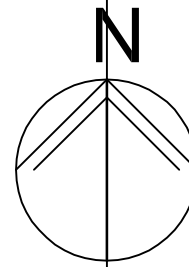

LOCATION PLAN 1:1250

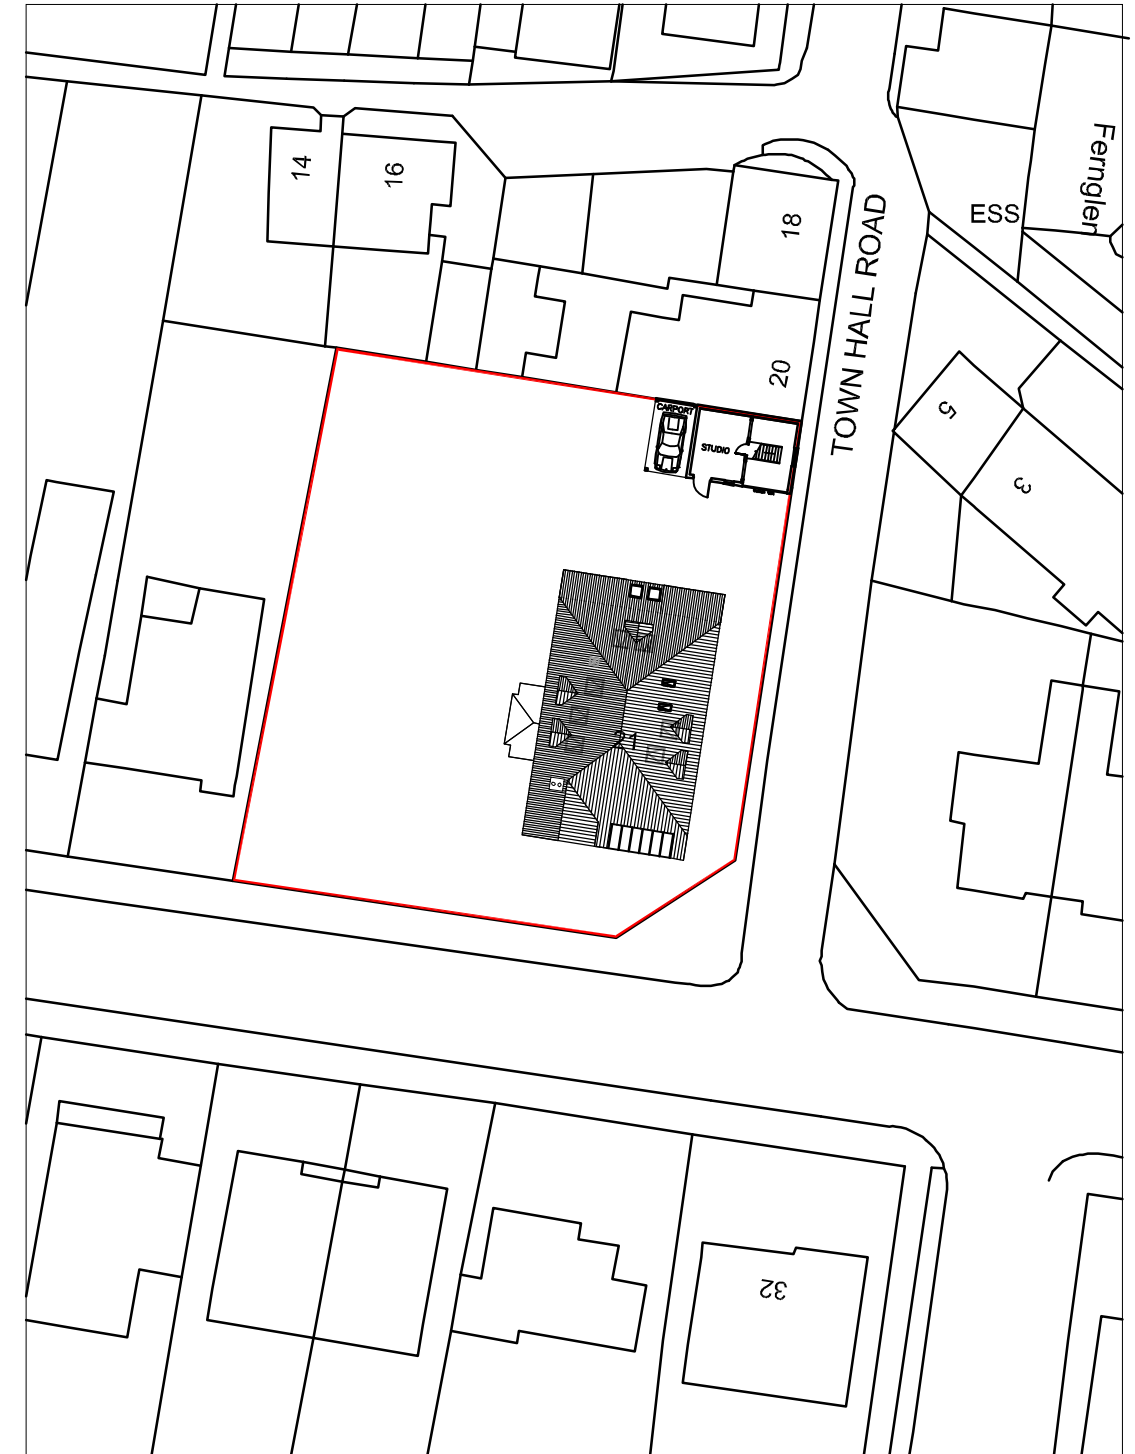

BLOCK PLAN 1:500


m 10 20 30 40

metres 10 20 30 40

48 Laburnum Grove
North End
PO2 0EP

SITE PLANS

Revisions
A.
B.
C.
D.

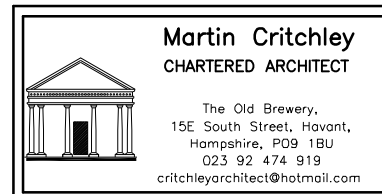

Scale A3 = AS SHOWN
Date 07/01/16
Drawn OS

1601-101⁰

© Crown Copyright
All rights reserved.
Reproduced by Permission.
Licence No. 100046837