



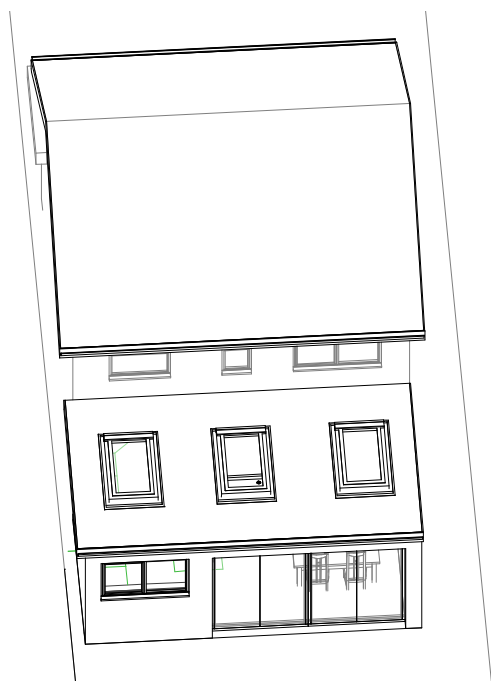

1:500	☐	☐	☐	☐	☐	☐	☐	100
1:200	☐	☐	☐	☐	☐	☐	☐	20
1:100	☐	☐	☐	☐	☐	☐	☐	10
1:50	☐	☐	☐	☐	☐	☐	☐	5

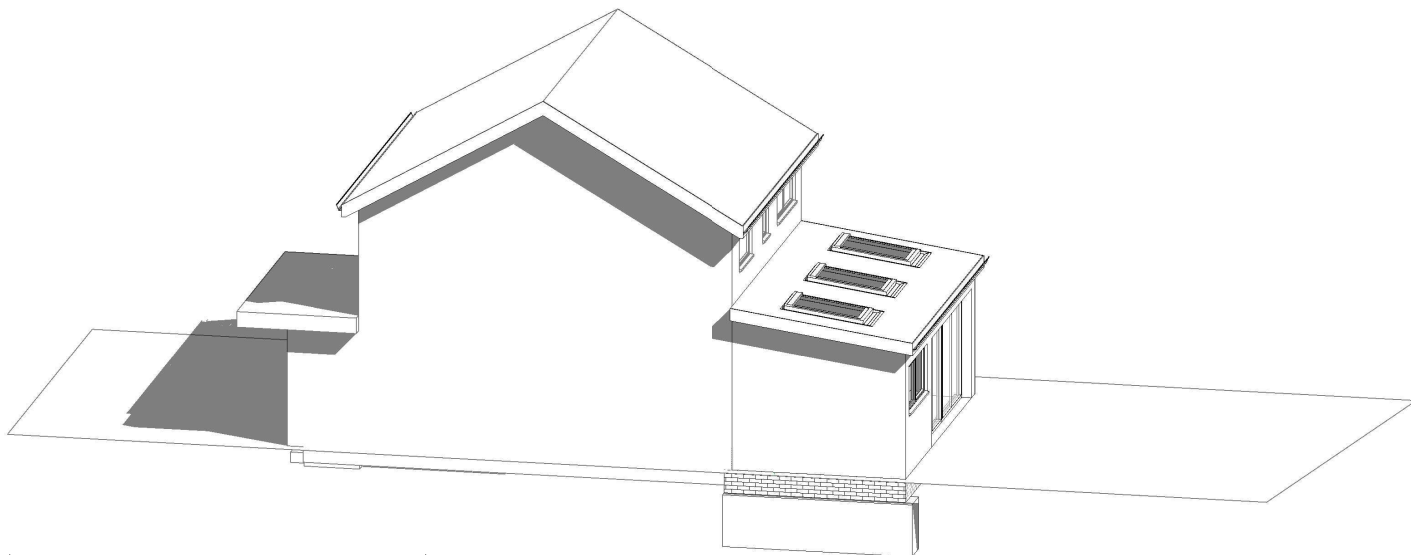

PROJECT	6 Neville Close PO10 7XZ	CLIENT				Piesina-Blaber	
		Date		Issue Date		Scale (@ A3)	
SHEET	3D	Drawn by		SW	DRAWING NUMBER		REV
		Checked by		SR	P105		