


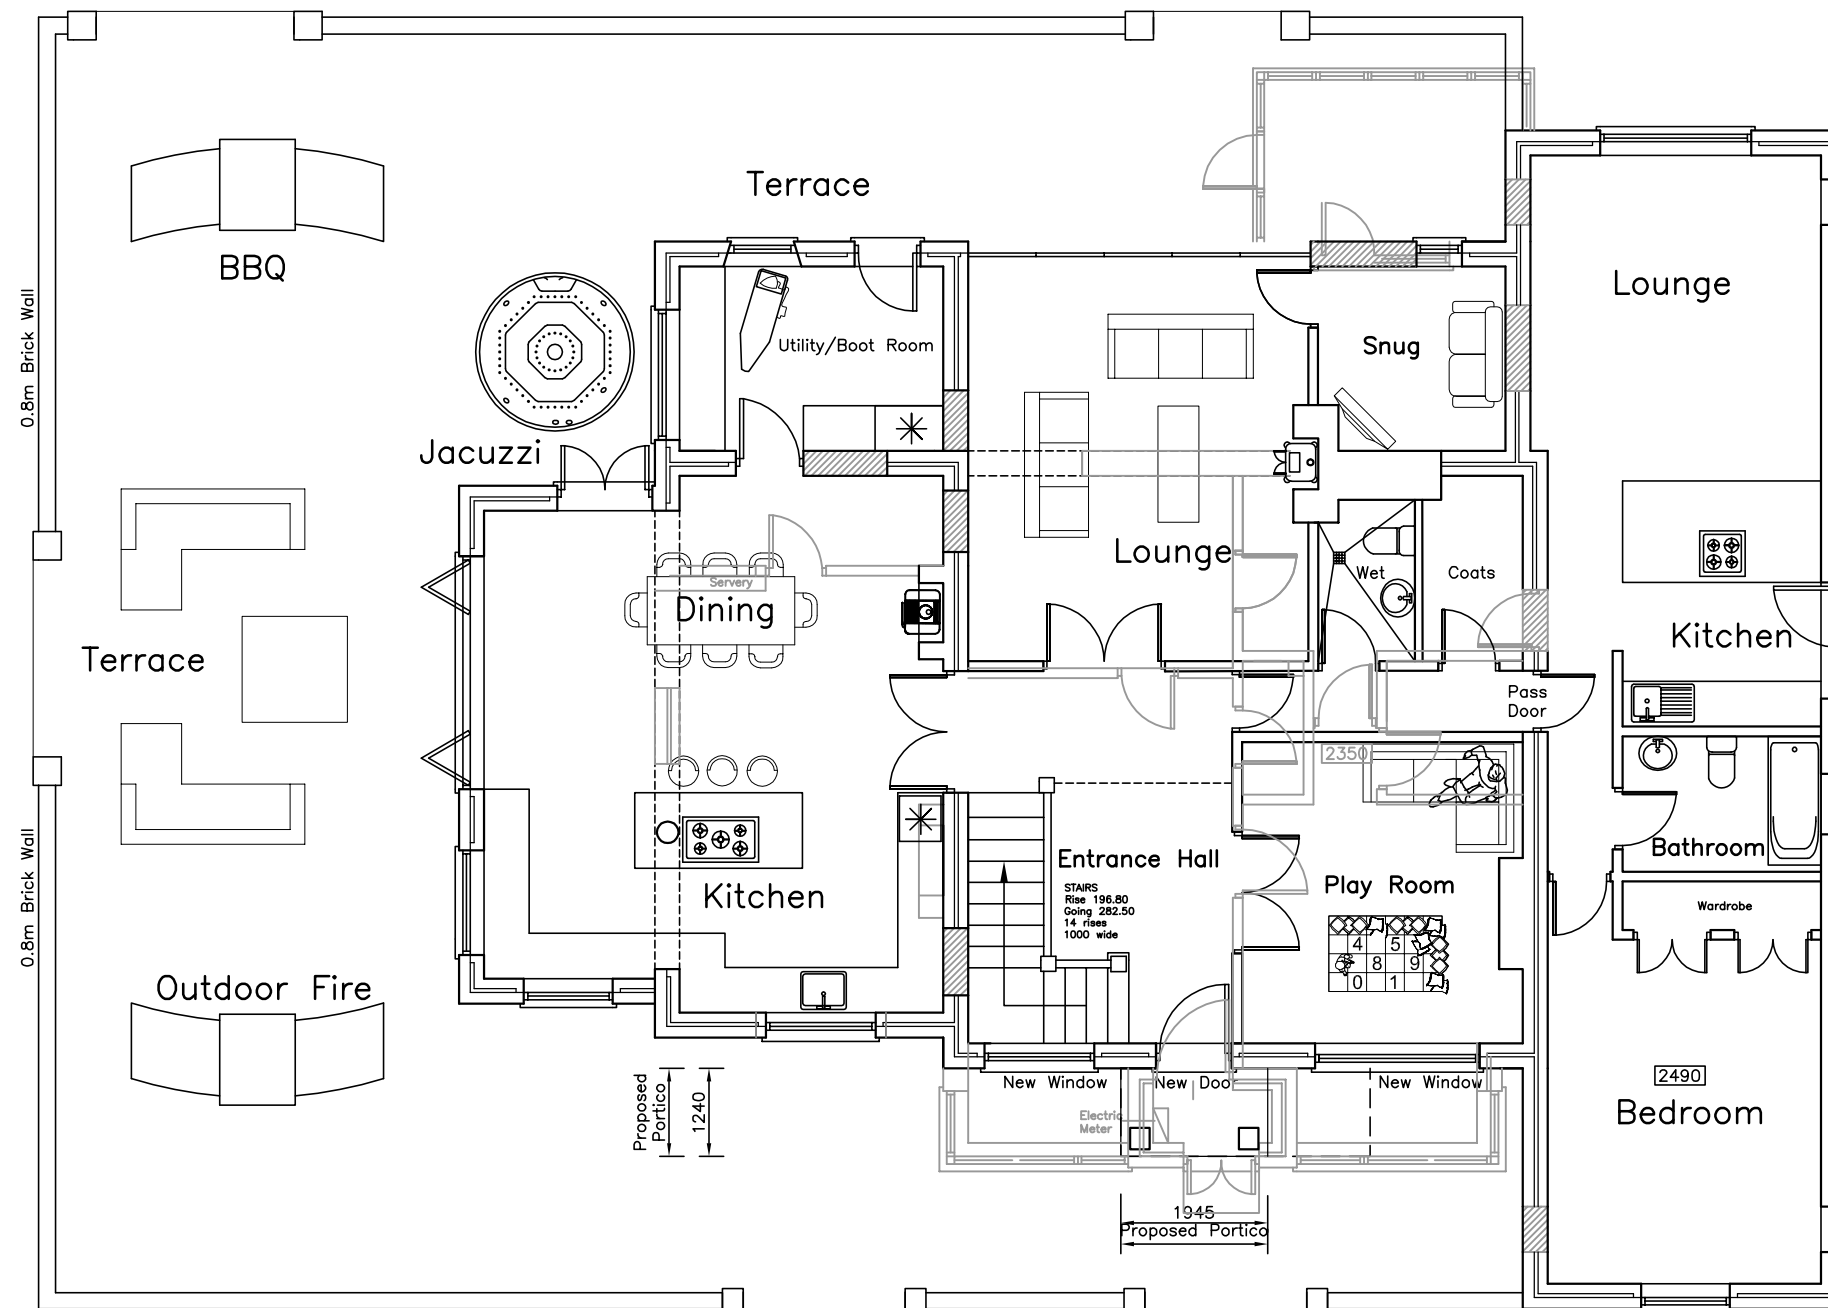


GROUND

Broad Oak
Copse Lane
Hayling Island

PROPOSED GROUND
FLOOR PLAN

Revisions
A.

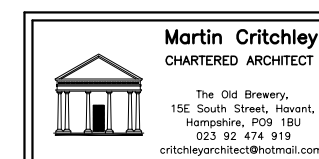

Scale A3 = 1:100
Drawn SAR/ELR
Date 26/08/16


1413-411⁰

metres

10

20

30

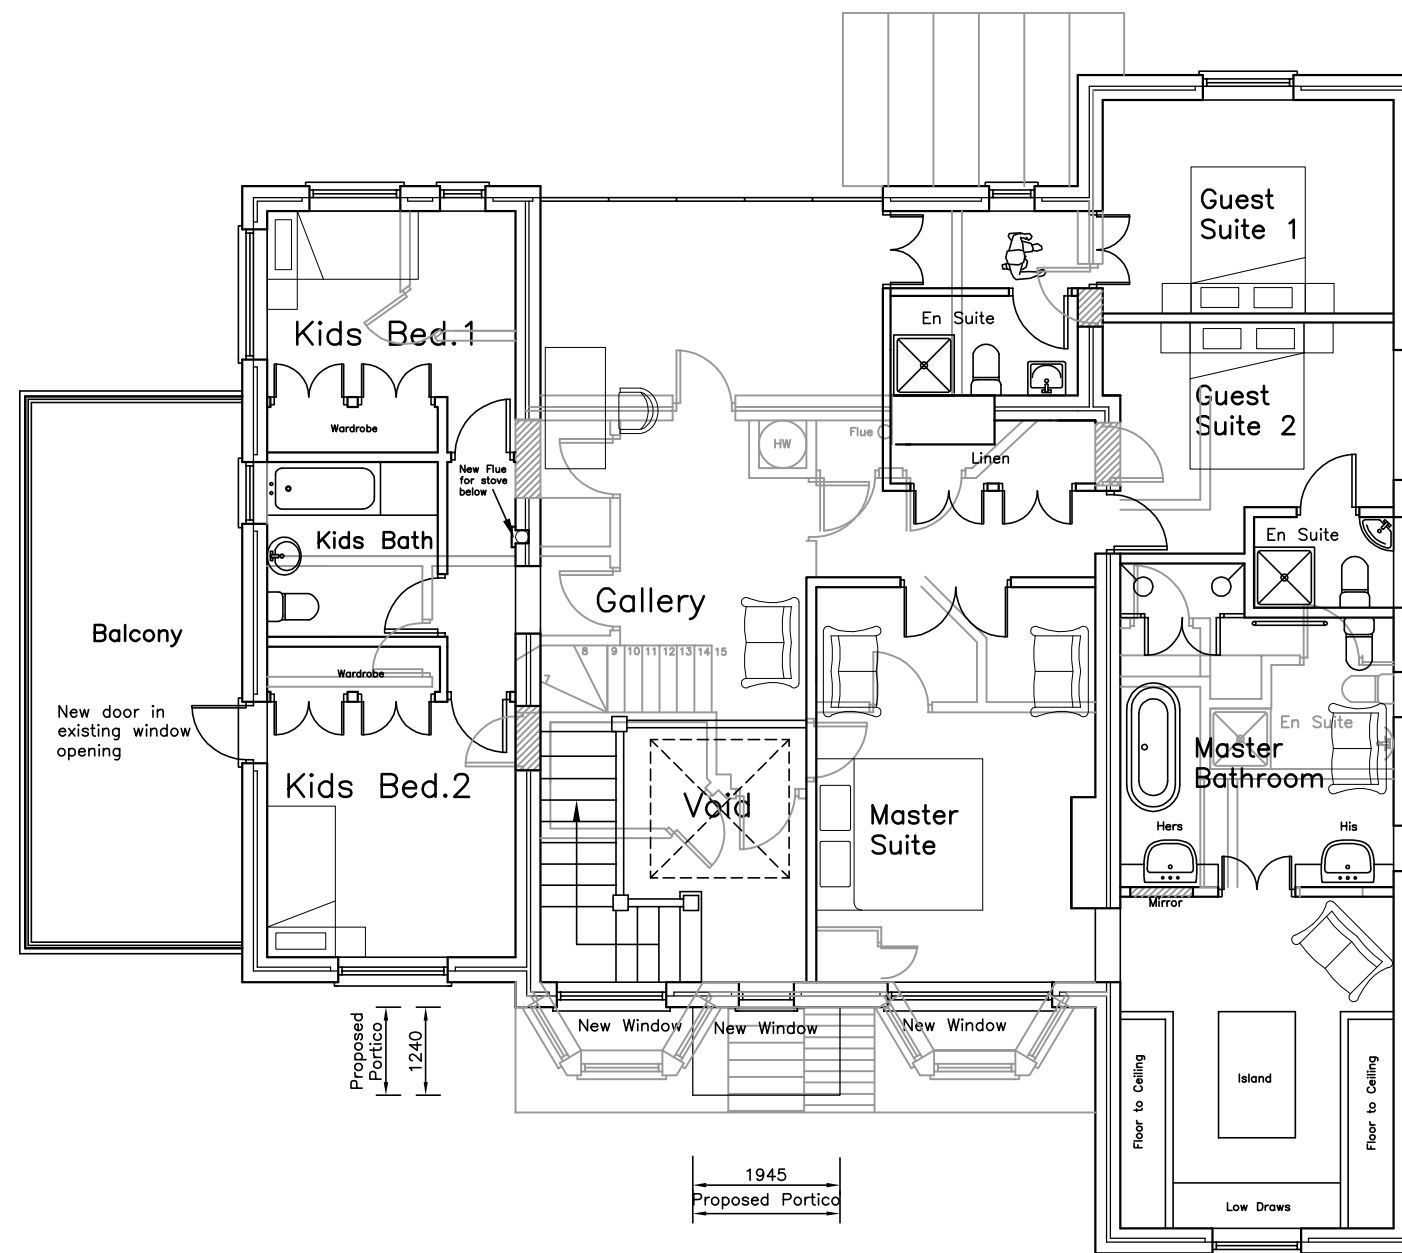

FIRST

Broad Oak
Cope Lane
Hayling Island

PROPOSED FIRST FLOOR PLAN

Revisions
A.



Scale A3 = 1:100
Drawn SAR/ELR
Date 26/08/16



1413-412⁰

metres

10

20


30

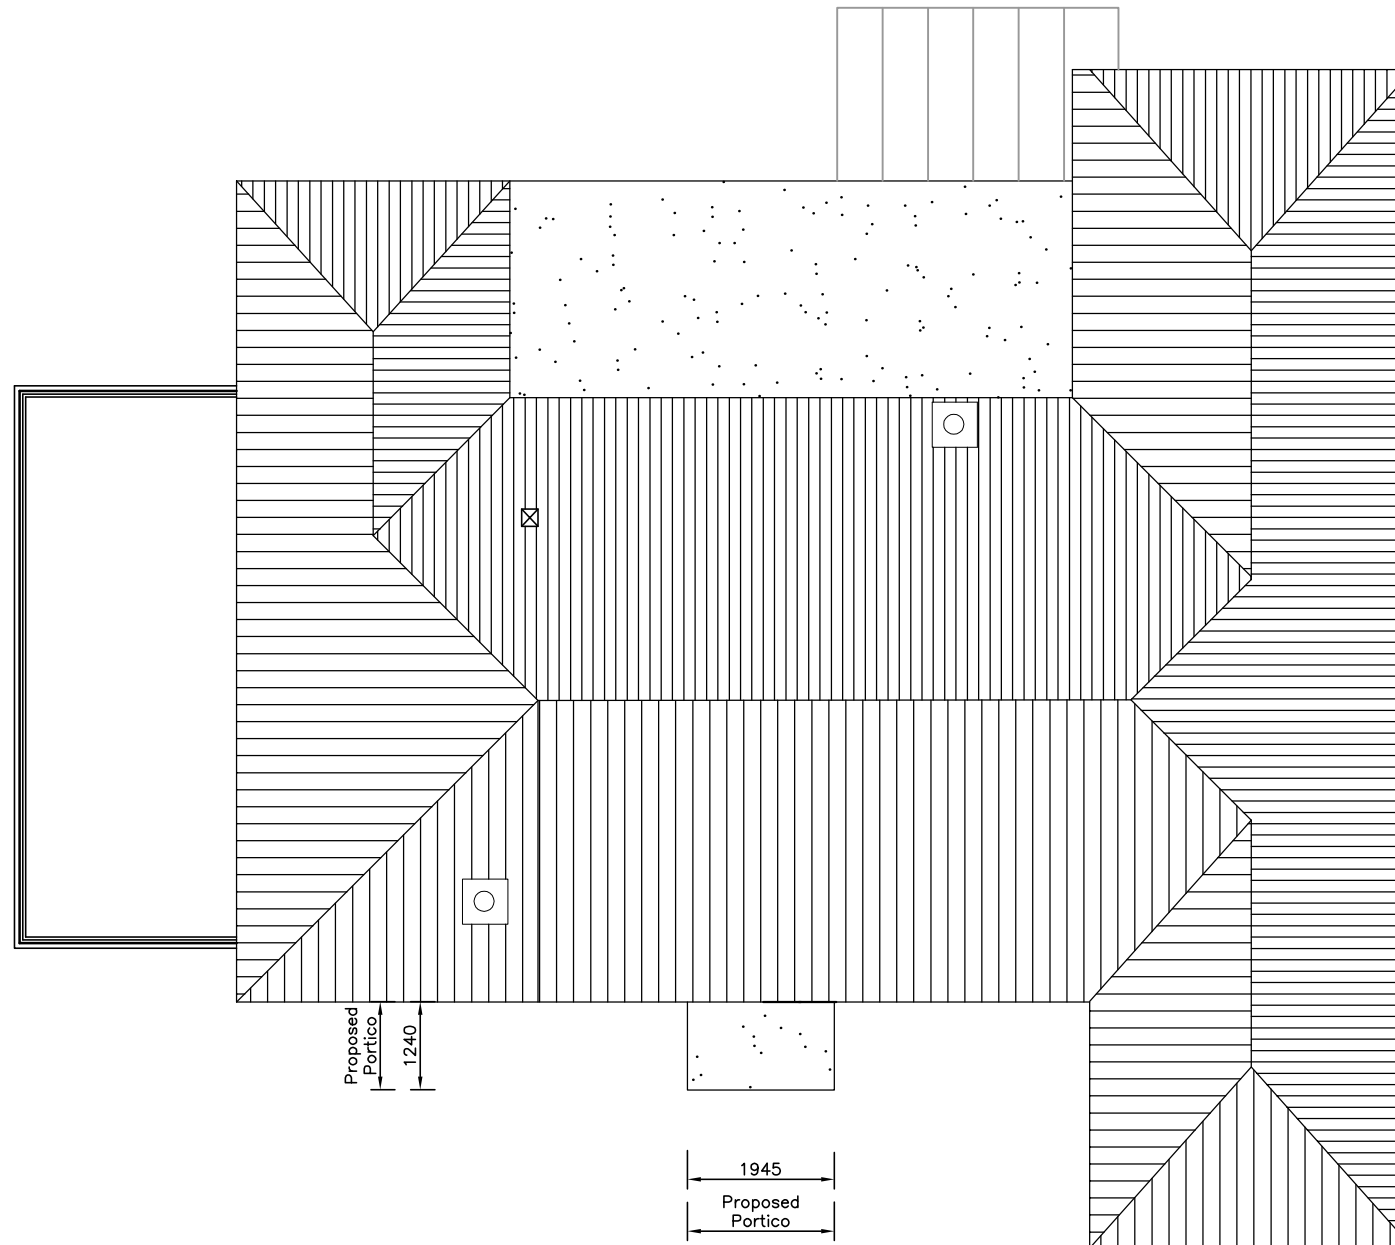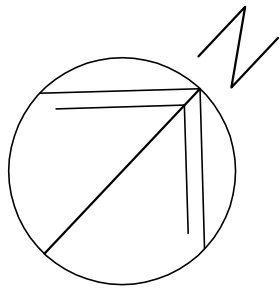

Broad Oak
Cope Lane
Hayling Island

PROPOSED ROOF PLAN

Revisions
A.

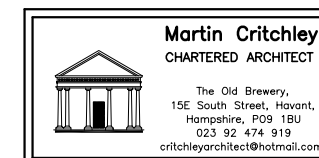

Scale A3 = 1:100
Drawn SAR
Date 30/08/16


1413-413⁰

metres



10

20

30

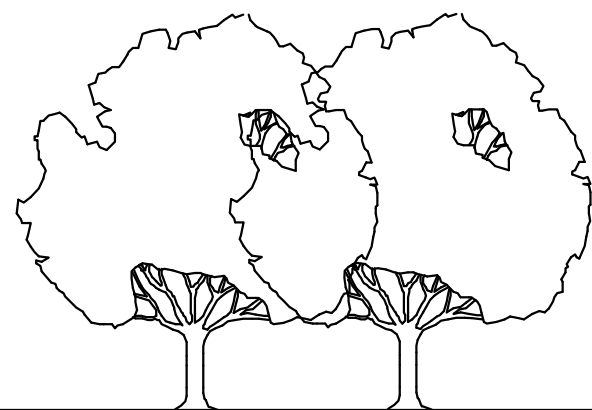

SOUTH EAST

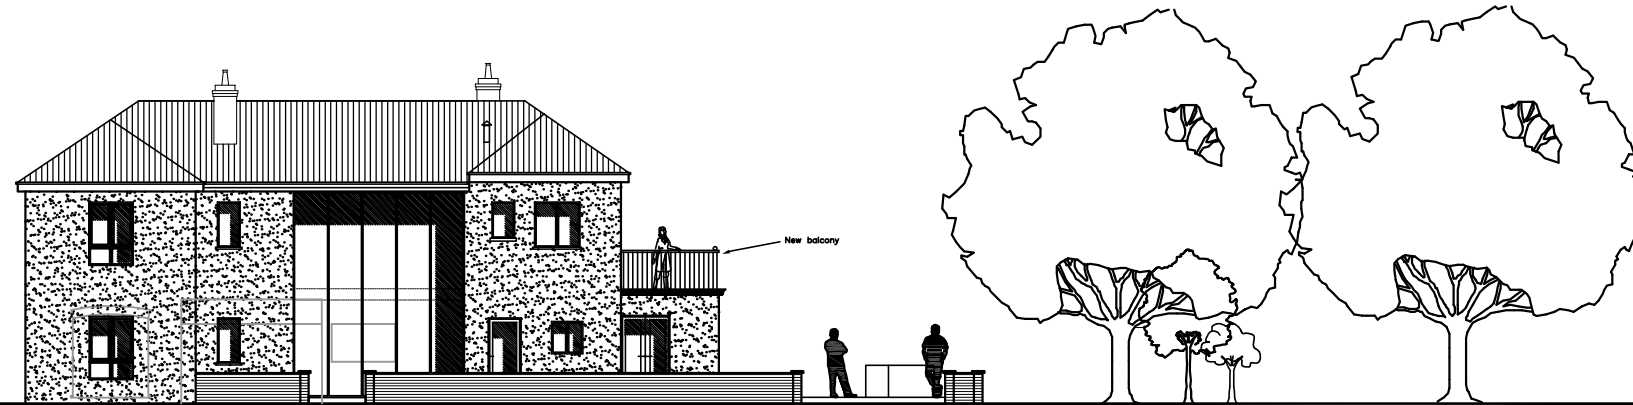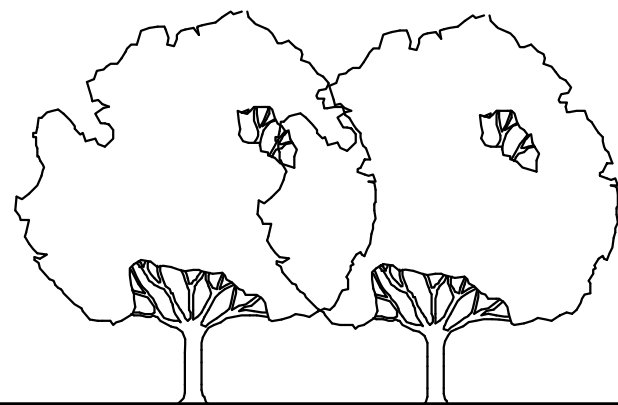

NORTH WEST

Broad Oak
Cope Lane
Hayling Island

PROPOSED ELEVATIONS

Revisions
A.



Scale A3 = 1:200
Drawn SAR
Date 26/08/16


1413-511⁰



SOUTH WEST

Terrace

1240
New
Porch

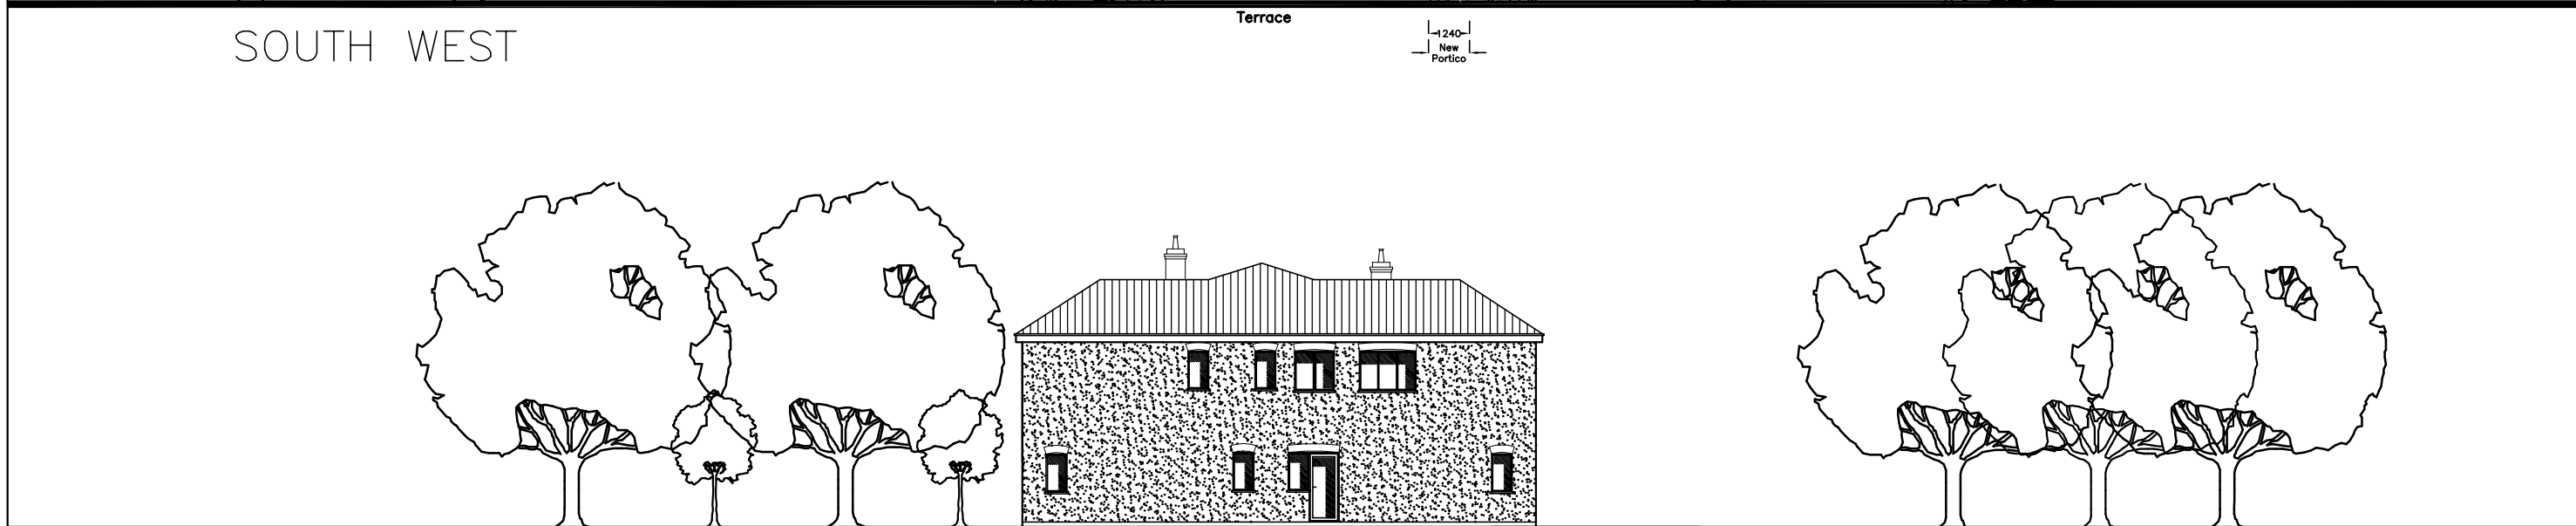


NORTH EAST

Broad Oak
Copse Lane
Hayling Island

PROPOSED
ELEVATIONS

Revisions
A.

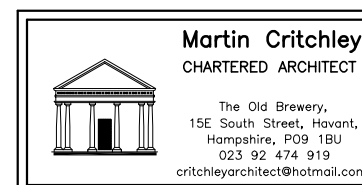

Scale A3 = 1:200
Drawn SAR
Date 26/08/16

1413-512⁰

