





Proposed drop kerb, creation
of 2 no. parking spaces
(shingle finish)

Gravel driveway (min 20mm)

Existing footpath retained

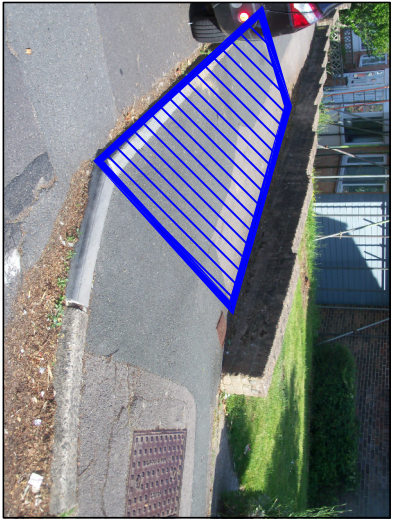

Small section of front wall to be removed,
approx. area of drop kerb/new vehicular
access shown in blue.

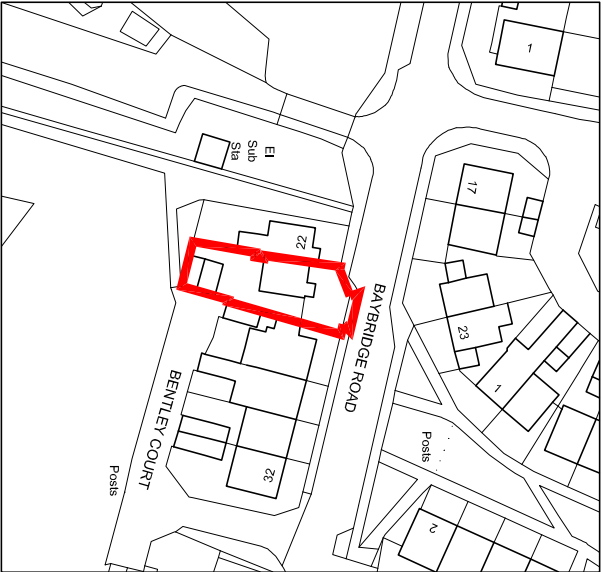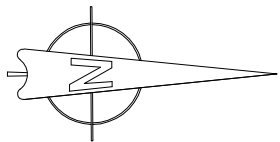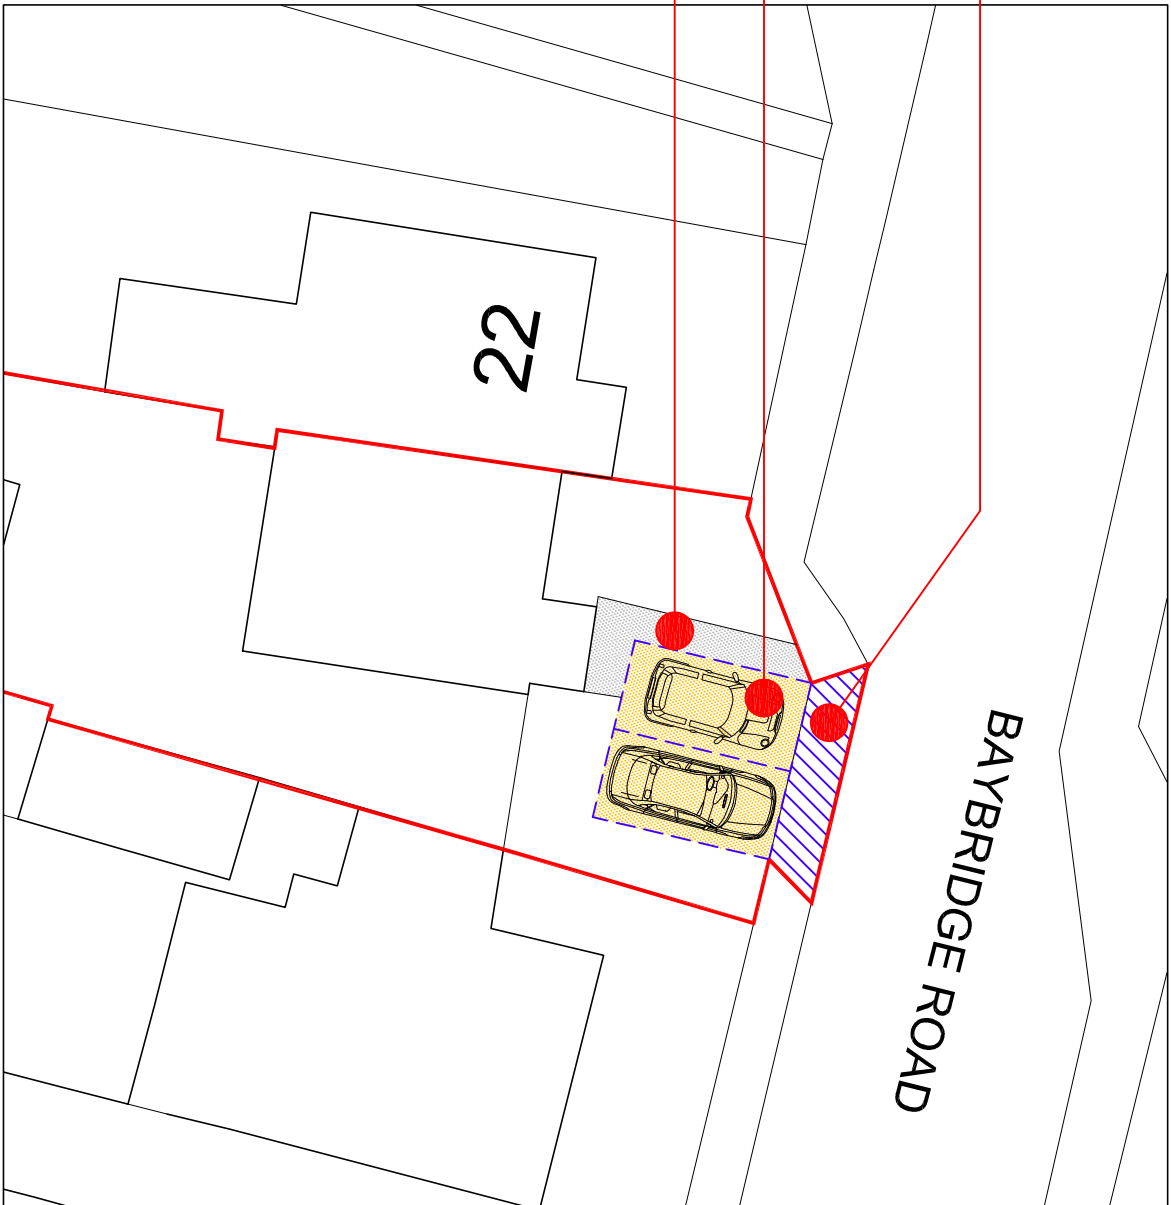

Location plan scale 1:1250

Proposed shingle/plastic
ground grid to parking
area preventing any
shingle displacement.

Shingle to also be installed
to areas that are hard to
access allowing for surface
water to drain through.



Site photos

For MS J ANTONY	Title SITE & LOCATION PLAN SITE PHOTOS	Office Tel: 01243 933732
Project PROPOSED DROP KERB AT 24 BAYBRIDGE ROAD, HAVANT, PO9 5PG	Date JUNE 2021	Drawn JB
	Scale As shown @ A3	Checked .
	Job Number PL-06-21	Drawing Number -01
	Revision A	Web: www.jb-architecturedesign.com
		Email: admin@jb-architecturedesign.com