


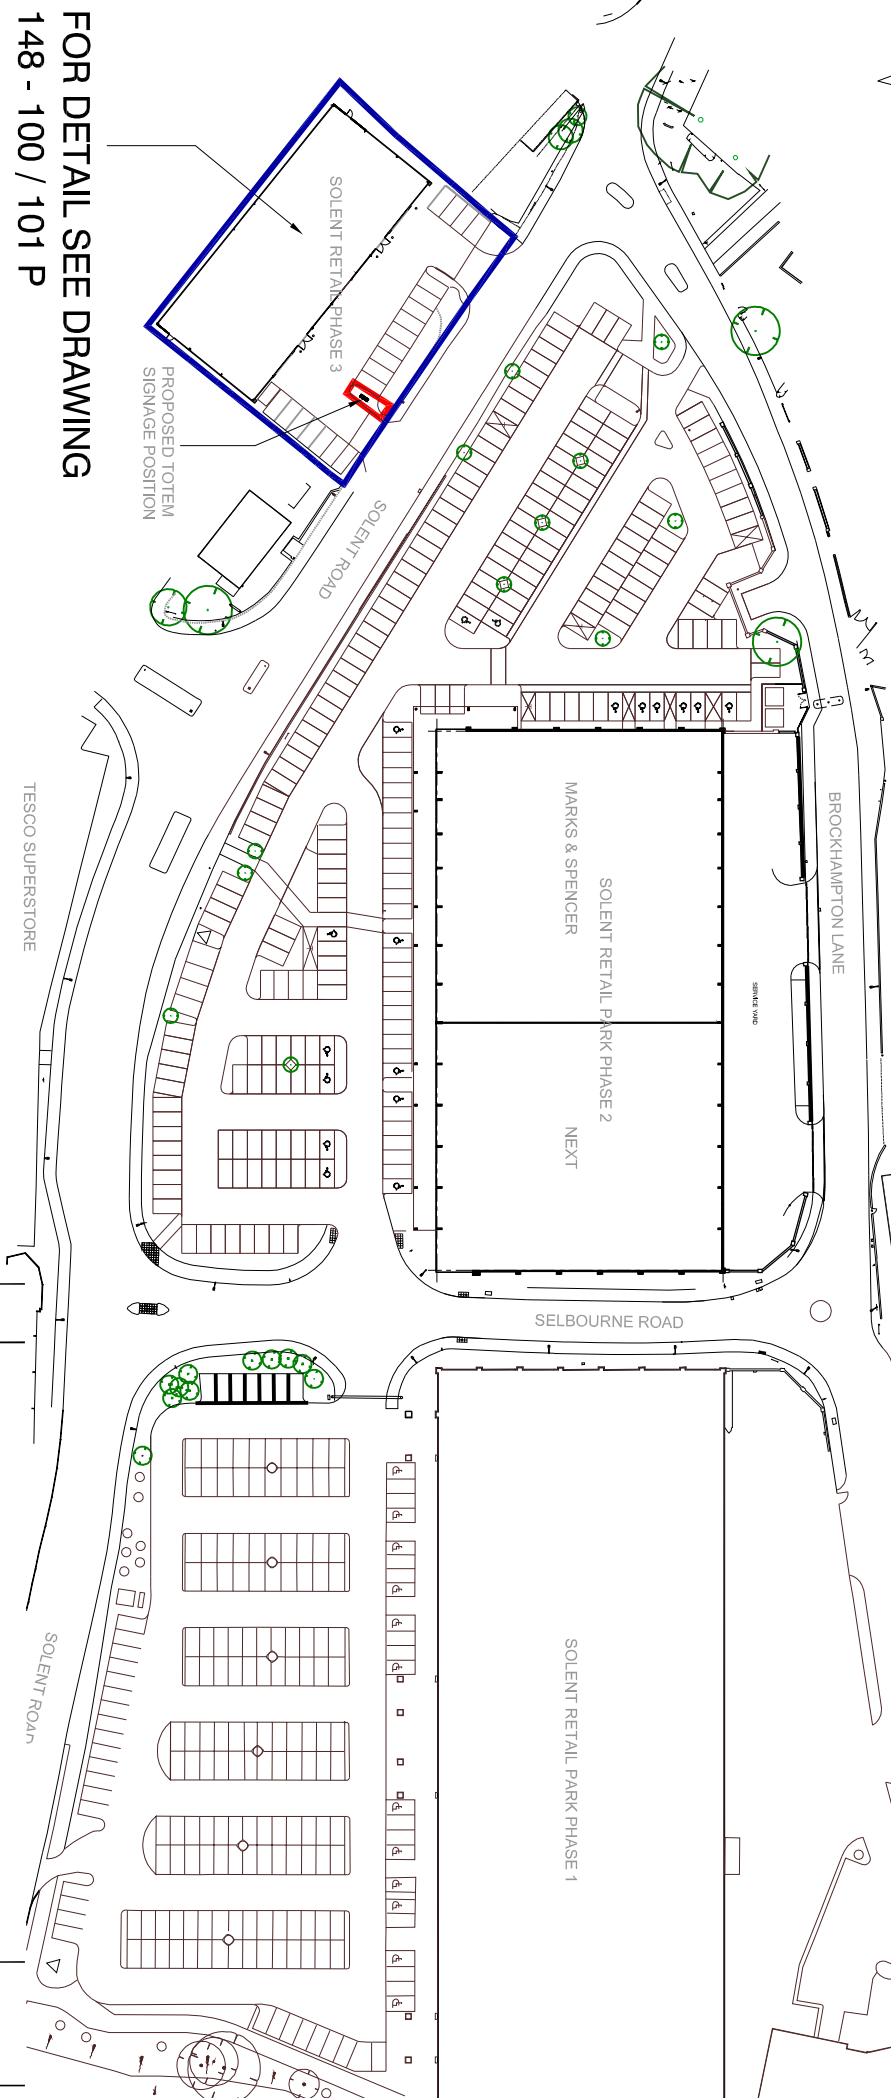

FOR DETAIL SEE DRAWING
148 - 100 / 101 P



Ordnance Survey (c) Crown Copyright 2012. All rights reserved. Licence number 100020449



Ruslington House, Worthing Road, Ruslington, West Sussex, BN16 3PS
Tel No: (01903) 777777 Fax No: (01903) 777700

SOLENT RETAIL PARK, PHASE 3
SOLENT ROAD, HAVANT

SITE LOCATION PLAN

REVISION		DATE
REV	DESCRIPTION	
A	Totem size changed to show it at its largest dimensions, 1509 x 500mm See Drawing by Tara Signs.	07.11.2016

job no.	drawing no.	rev.
148-100	10	A
scale	drawn by	date
1:1250	@ A4 SMM	03.02.16