

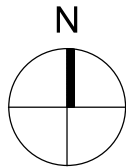
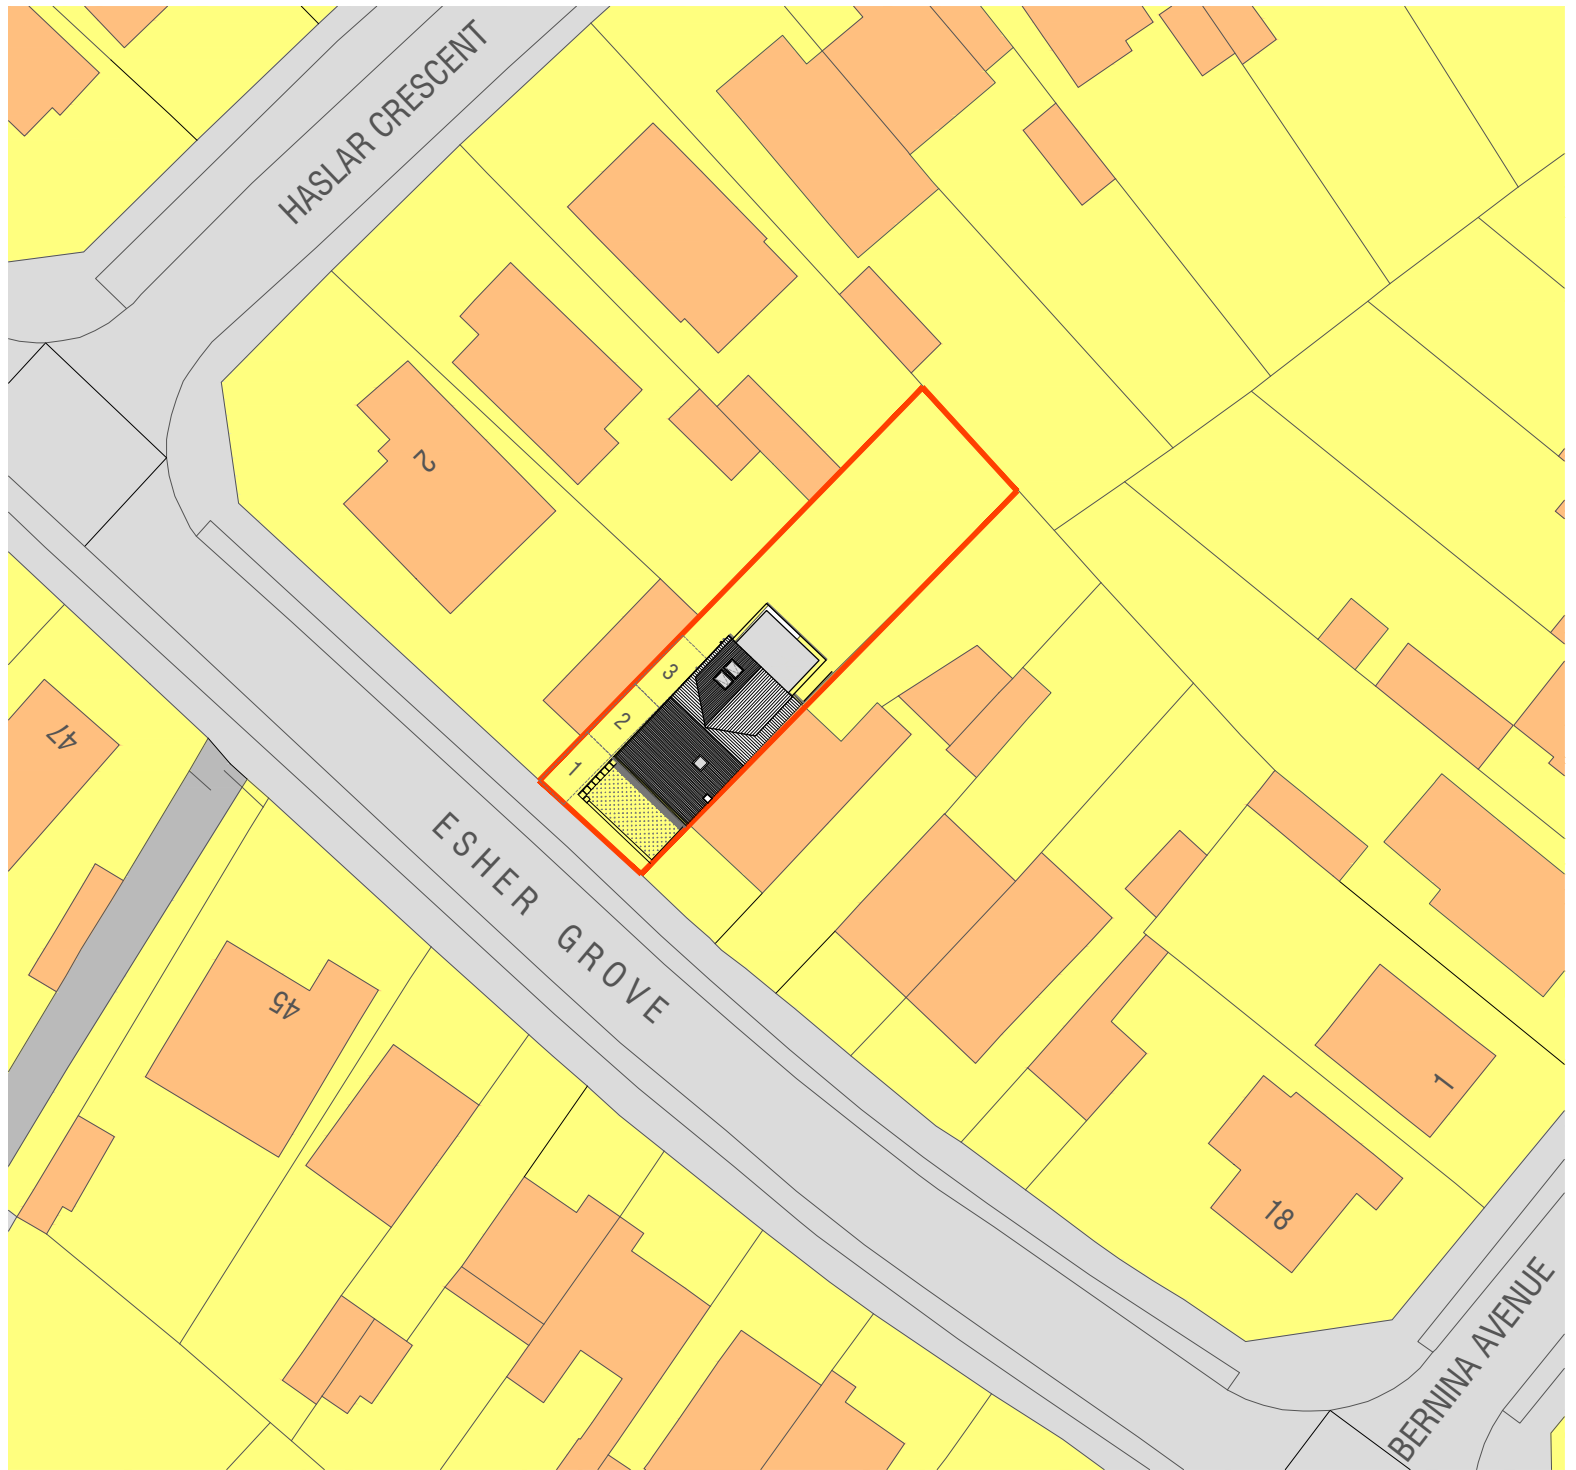


Location Plan 1:1250

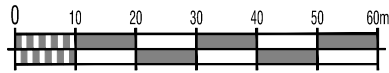

Block Plan 1:500

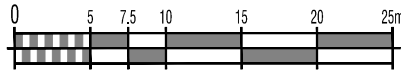

C	10.03.16	First Floor Reduced	CJ	JM
B	03.02.16	Parking Revision	CJ	JM
A	27.01.16	First Issue	CJ	JM
Rev	Date	Description	By	PM

REVISIONS

DRAWING STATUS:
Existing

REVISION:
C

PROJECT
Alterations and Extension to
26 Esher Grove
CLIENT
Adam Forrest

Scale @ A3: Various
Date : © Jan 2016

Drawn by: CJ
Checked by: JM

DRAWING TITLE
Location and Block Plan

DRAWING NUMBER:
204.E100_C

