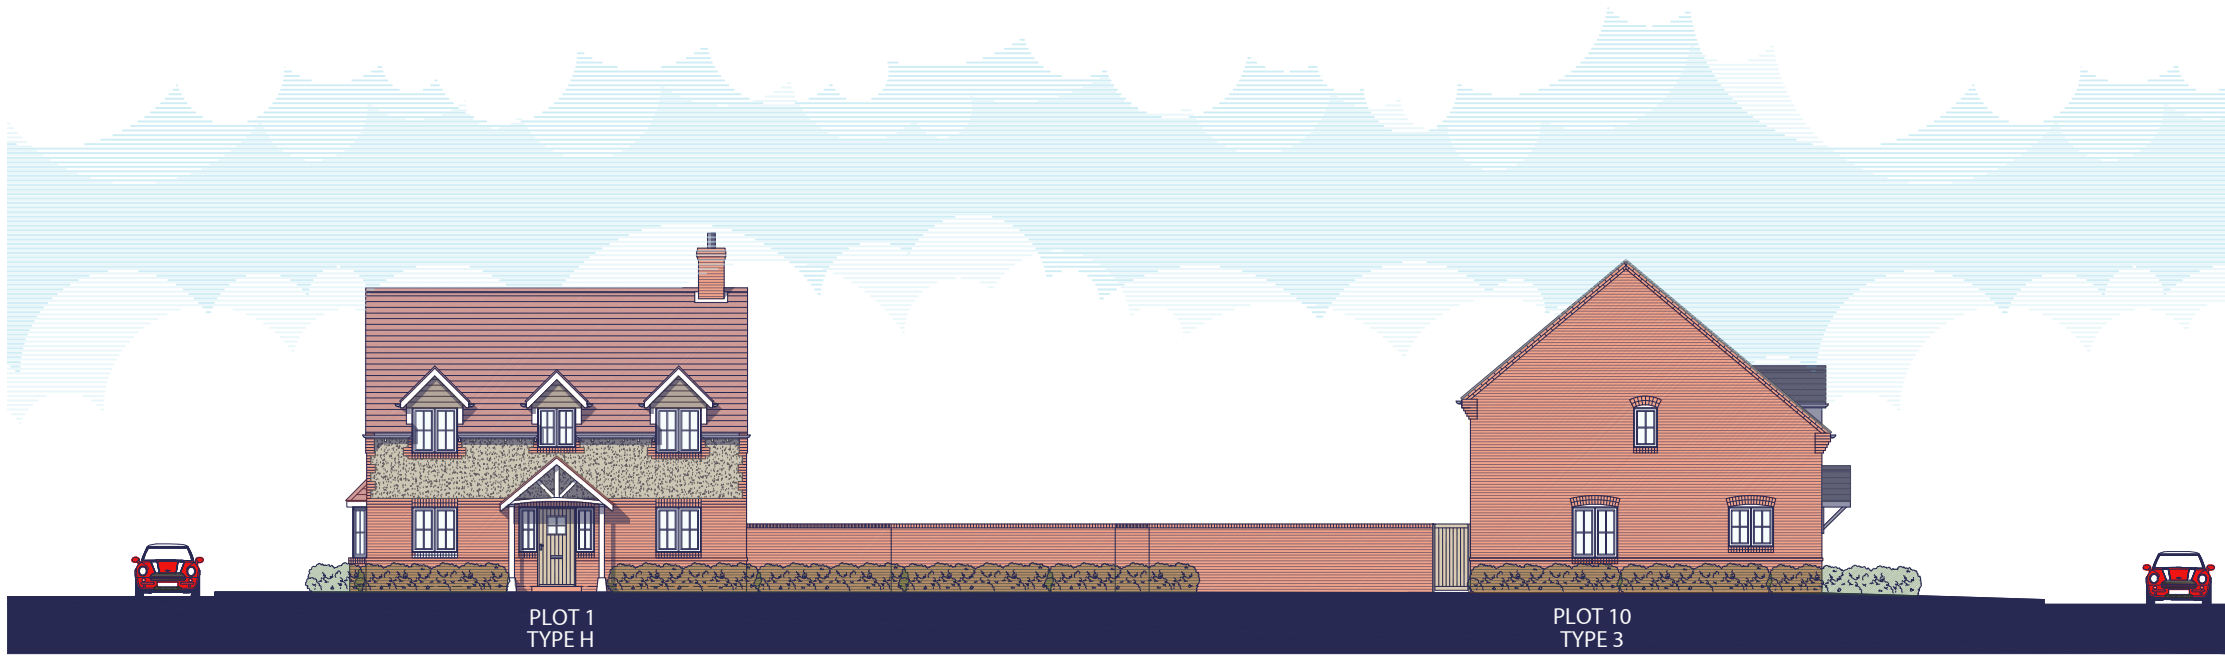
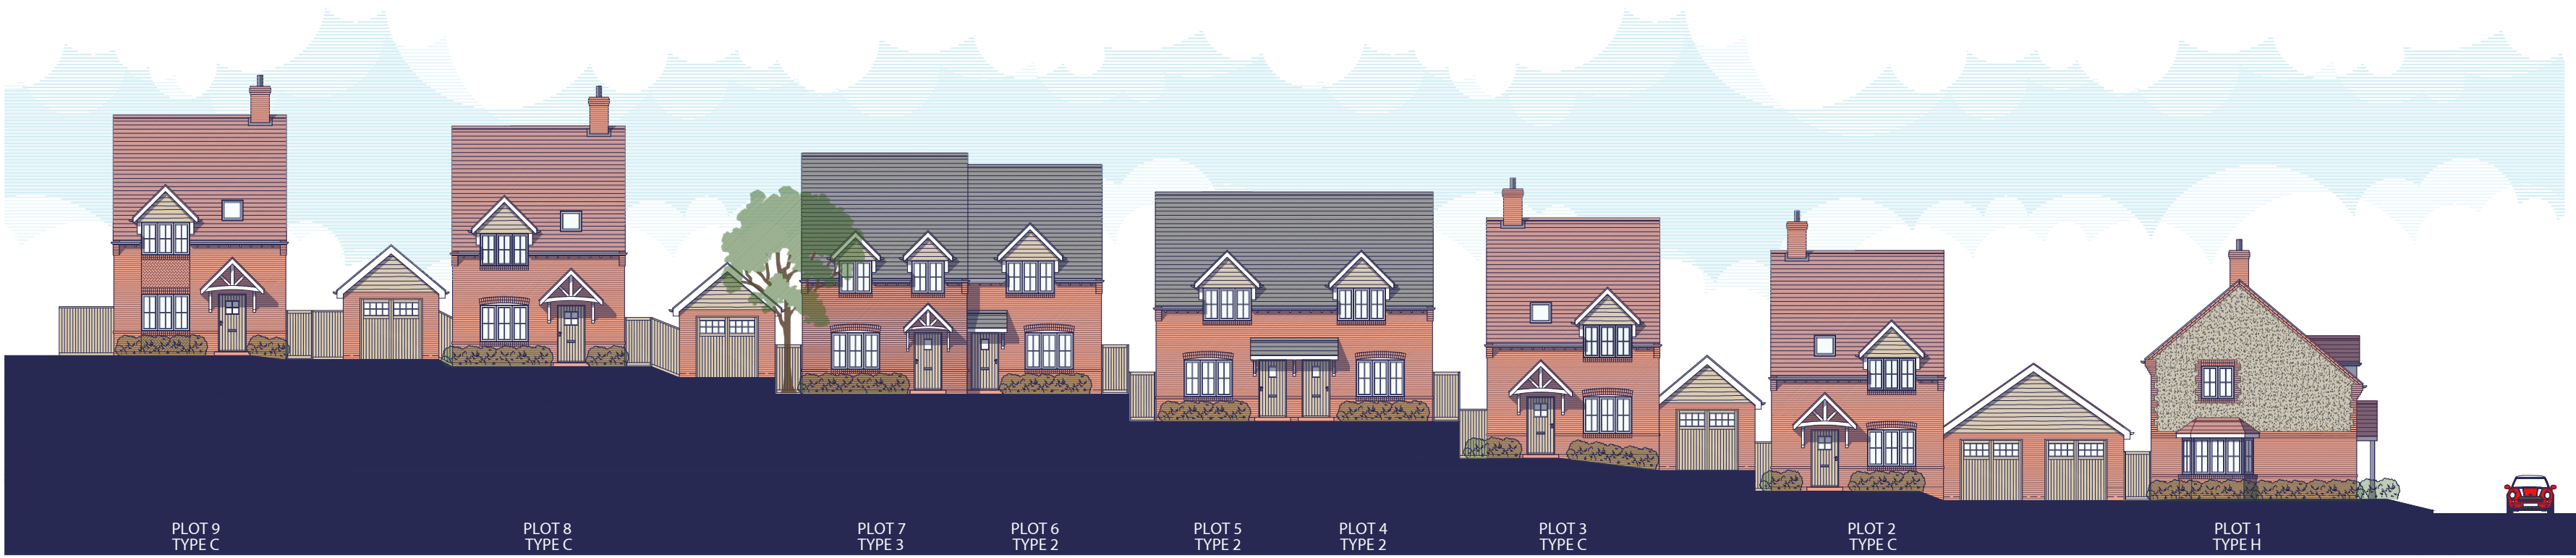


C	03-06-21	Amended in line with current levels and planning layout.	ACG	DGP
B	19-04-21	Streetscenes updated to match current layout.	ACG	DGP
A	18-03-21	Scale bar added.	DGP	DGP
Rev.	Date	Description	Drawn	Checked

Client

G:\AAP_GENERAL\Logo\Bargate.jpg

aap
architecture

Project
Cottage Farm,
Lovedean.

Drawing Title
Streetscenes
Sheet 1 of 2

Scale
1:200 @ A1

Drawn
ACG

Checked
DGP

Date
February 2021

File
Streetscenes

Drawing Status

Drg.No
P1638.SS.01

Rev.
C

PLANNING

AAP Architecture Ltd
Unit A, Monument Business Centre, Monument Way East, Woking, Surrey GU21 5LG
T 01483 727345 E projects@aap-arc.co.uk W aap-arc.co.uk

Under the Intellectual Property Act 2014, this drawing is the copyright of AAP Architecture Ltd.