



PHYSICAL SCALE IN METERS @ 1:100


NOTES:
This drawing has been produced solely for PLANNING/DESIGN.
Do not Scale from this Drawing except for planning purposes.
Any drainage shown is presumed and to be checked on site
before commencement of works.
This drawing is the copyright of MF Designs Ltd.

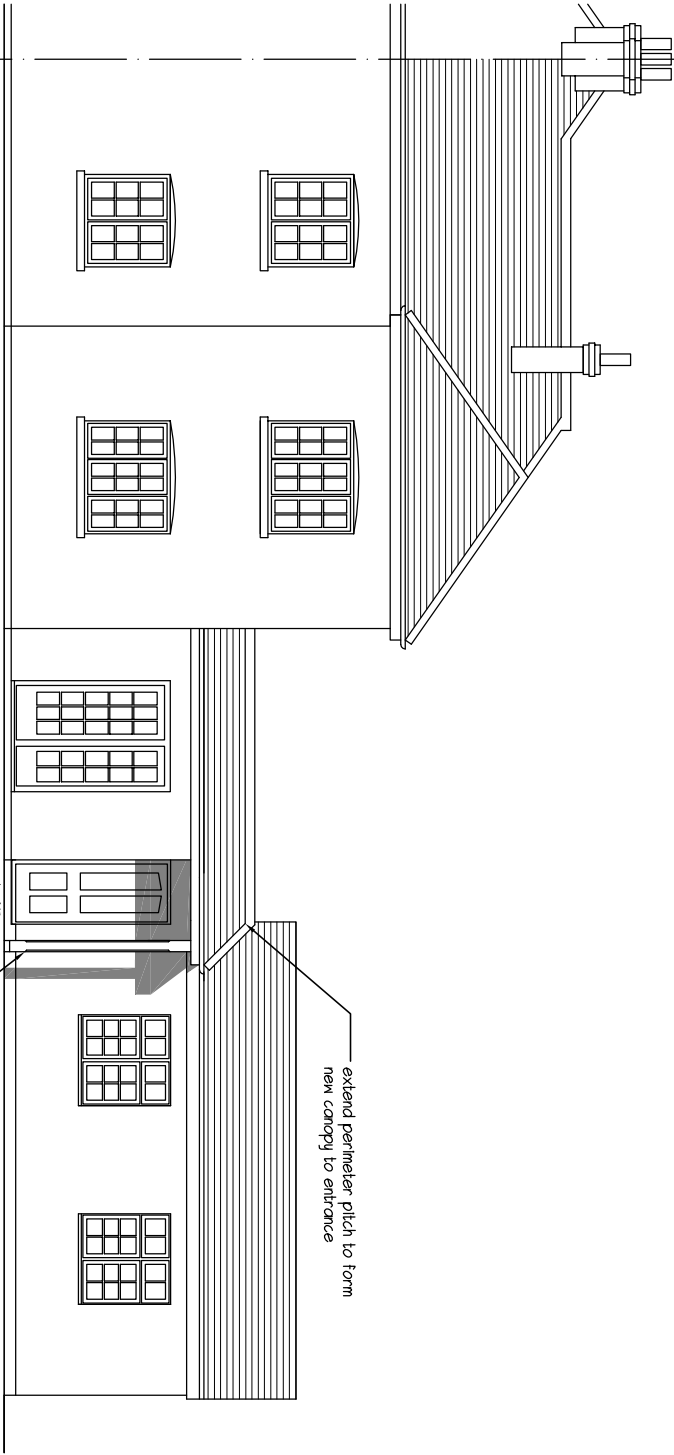


Proposed Southeast (front)

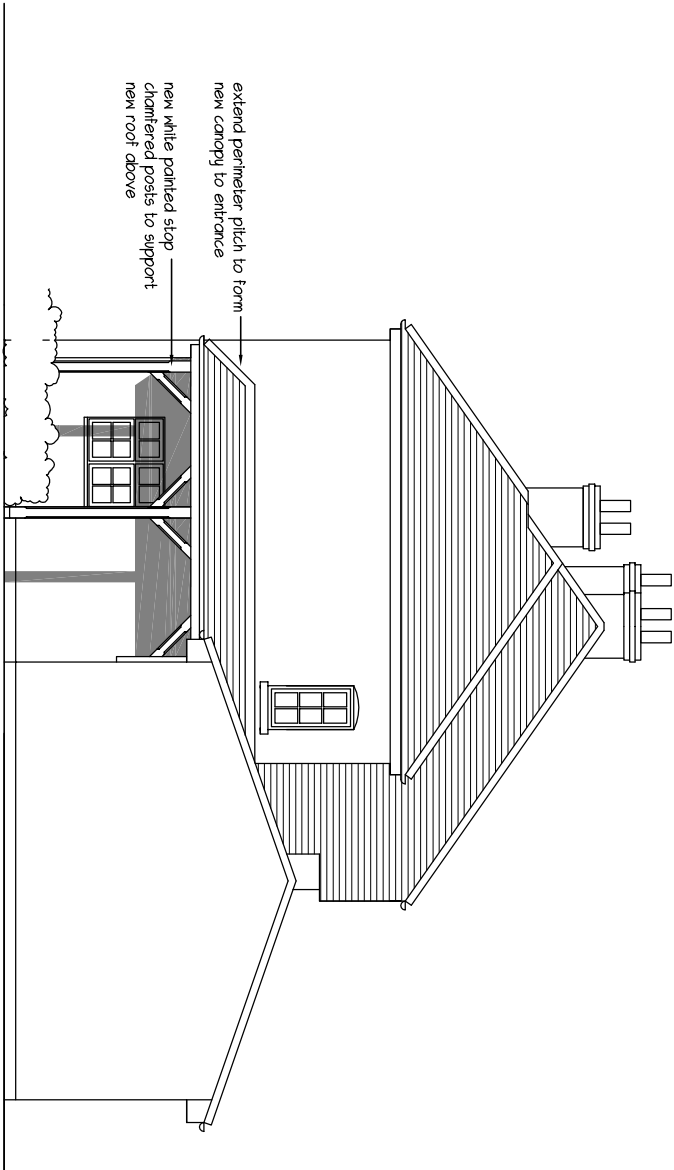


Proposed Northeast

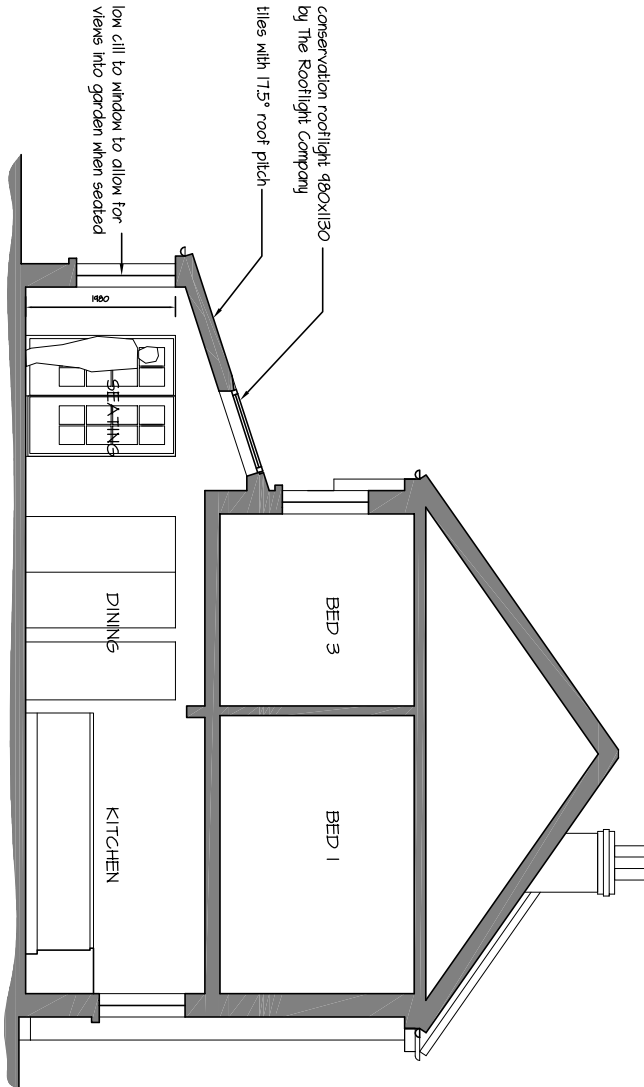

Proposed Southwest/Section

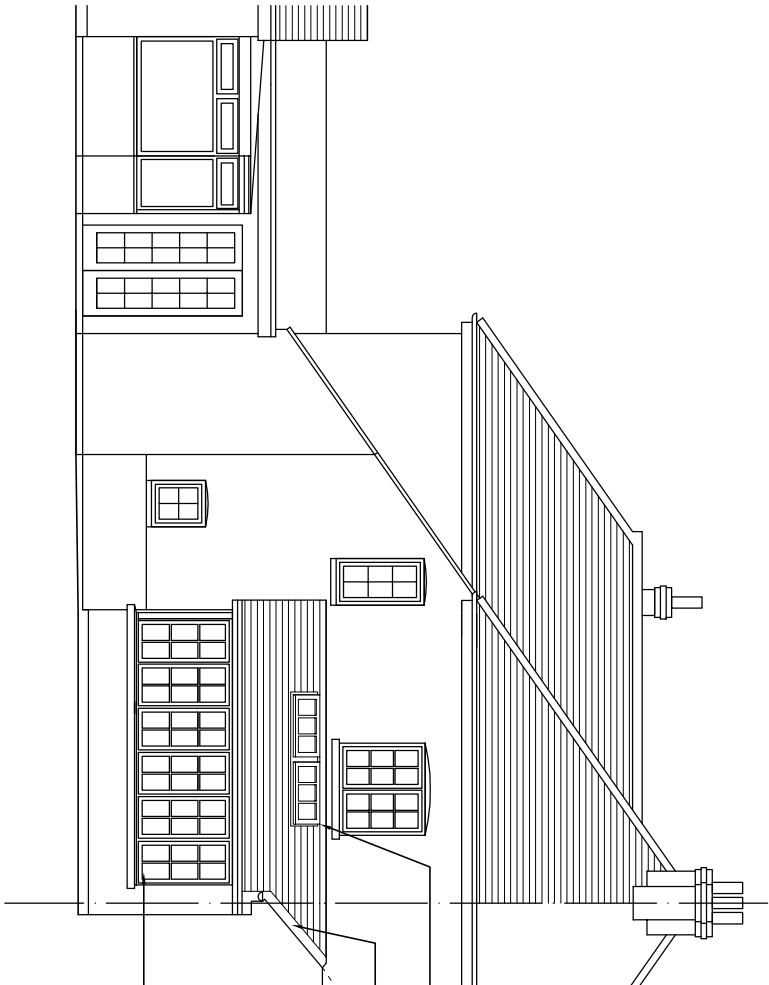

Proposed Northwest

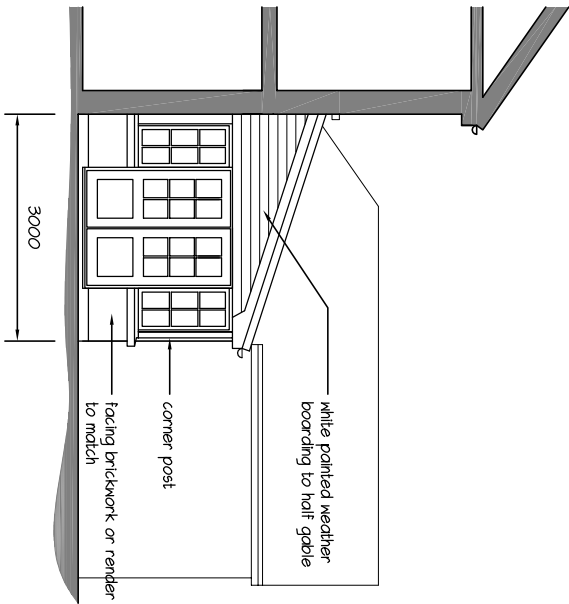

Proposed Northeast/Section

A: 04.07.2016 - additional rooflight and window

mf designs ltd

Chartered Architects



52 King Street • Emsworth • Hampshire • PO10 7AZ
Director: Martin Farrer RIBA • Co Registration No.4507379
e admin@mfdesigns.org.uk

Date: June 2016 Job No: 3156
Scale: 1:100 Dwg No: P_02A

EXTENSION & ALTERATIONS - 2 Gravel Pit Cottages, Emsworth. PO9 2PB