



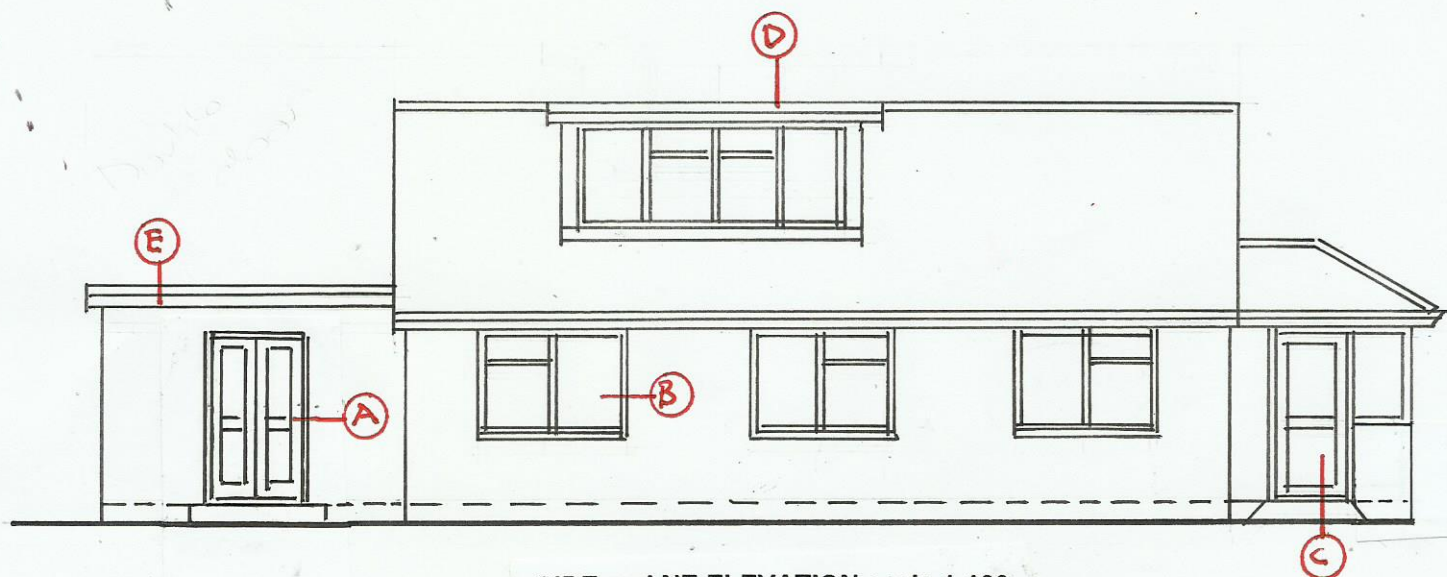

SIDE and NE ELEVATION scale 1:100

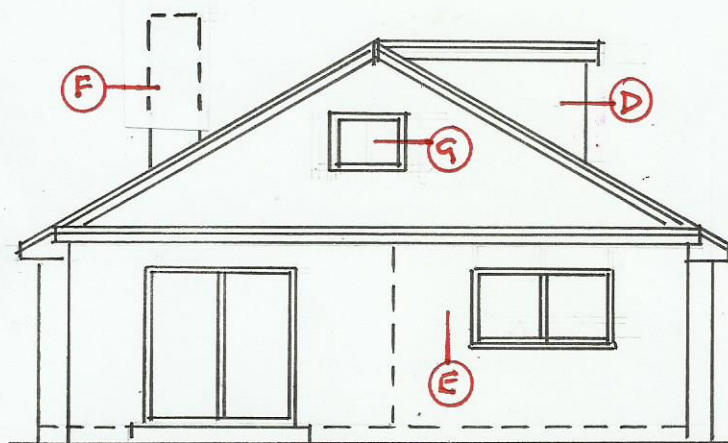

REAR and SE ELEVATION scale 1:100



FRONT and NW ELEVATION scale 1:100

John Bean RIBA Architect
64 Forest Road, Liss Forest GU33 7BL
 Tel 01730 893557 email johnbean.riba@gmail.com

Loft extension to 24 Springvale Road, Cowplain PO8 9DA
For Mr and Mrs Purcell
Drawing JB2988/P3 Proposed Elevations

- A = New side doors to kitchen
- B = New side window to Bedroom
- C = Widened front door + ramp
- D = New dormer to master bedroom
- E = Conservatory converted to kitchen with flat roof
- F = Existing chimney removed
- G = New gable window to en-suite with opaque glass
- H = New egress windows