


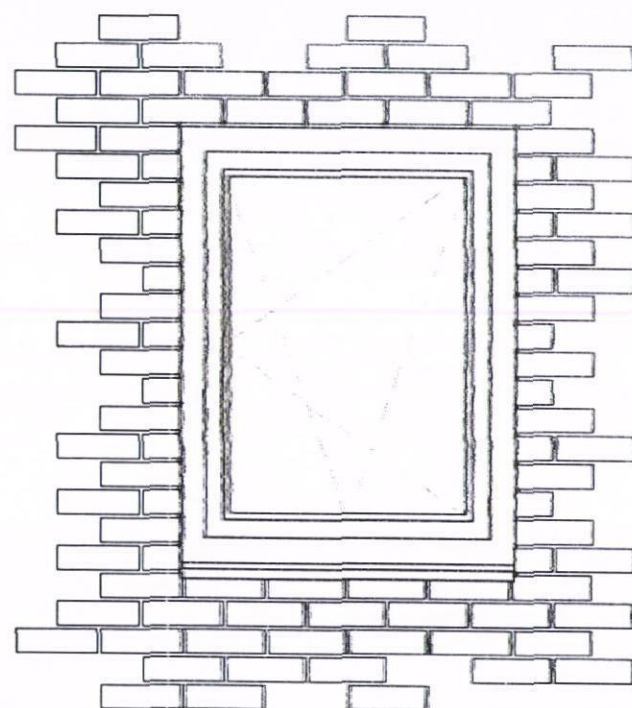
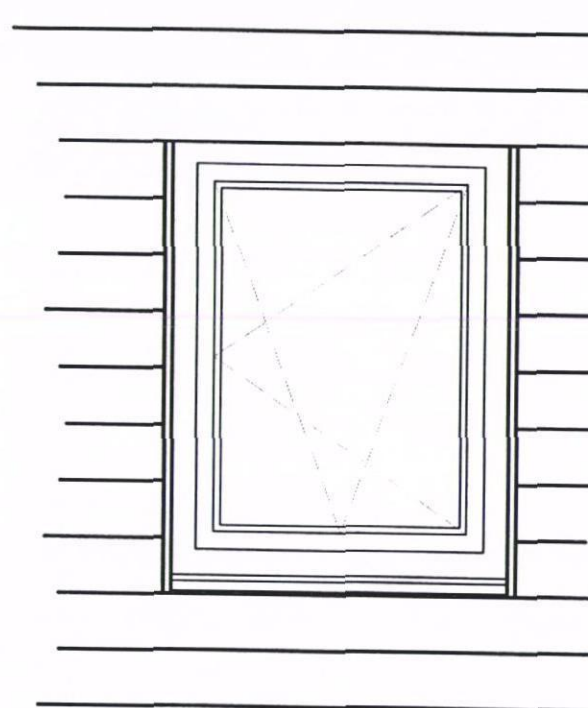


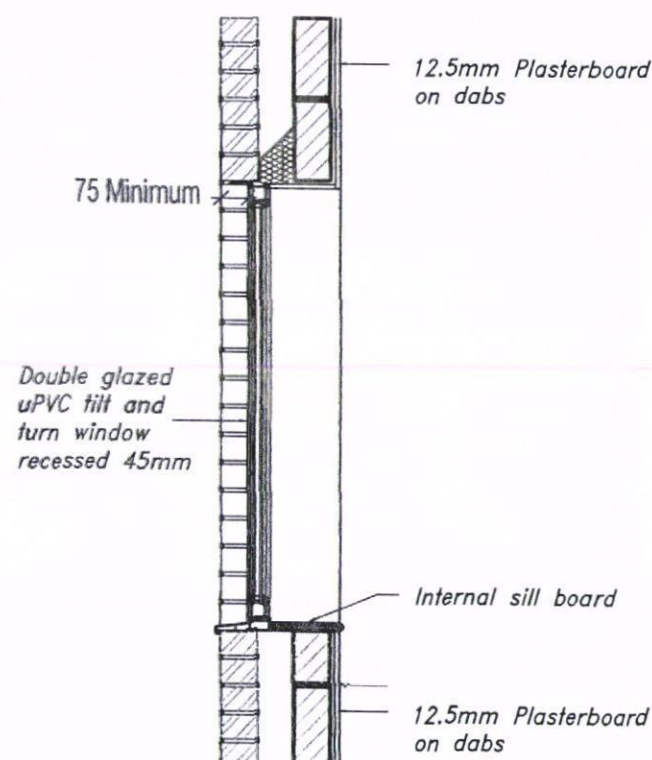


Brickwork Aperture

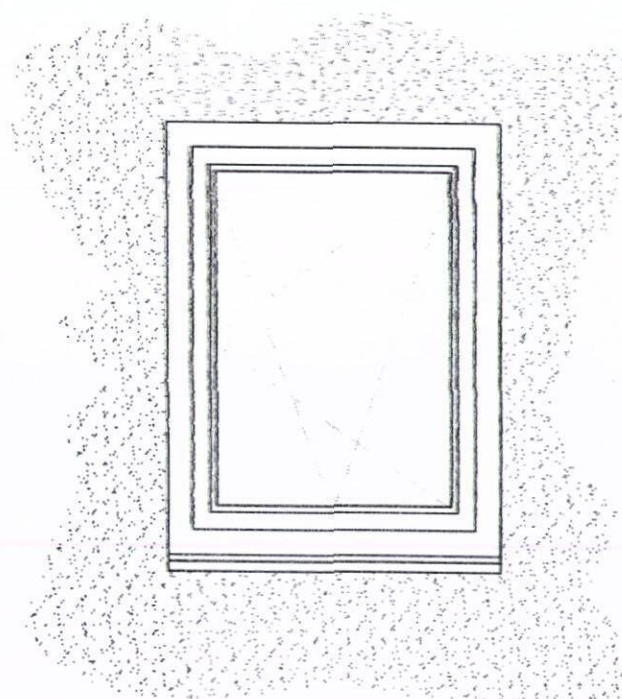

Natural Cedar Cladding Aperture

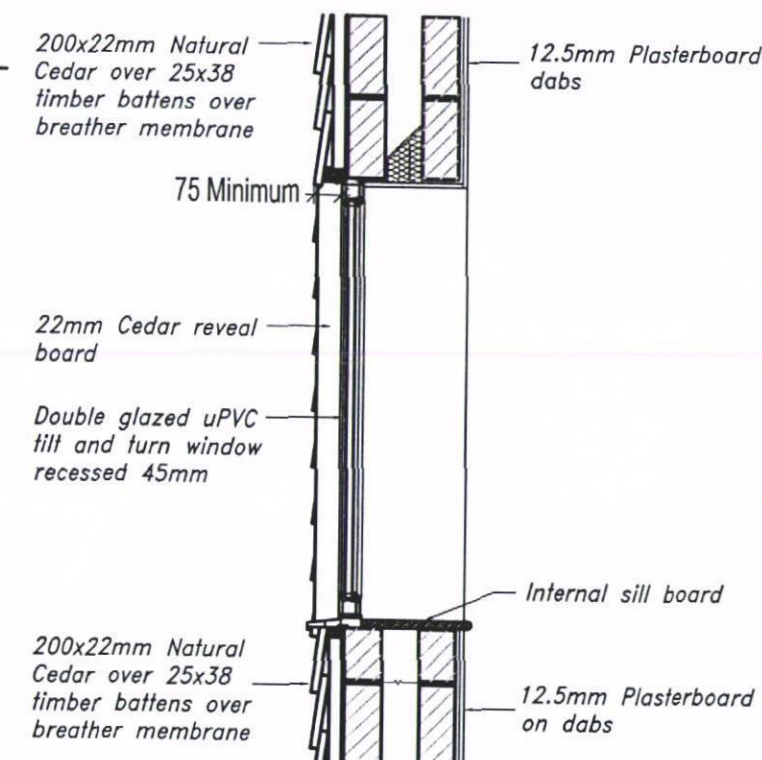

Render Aperture

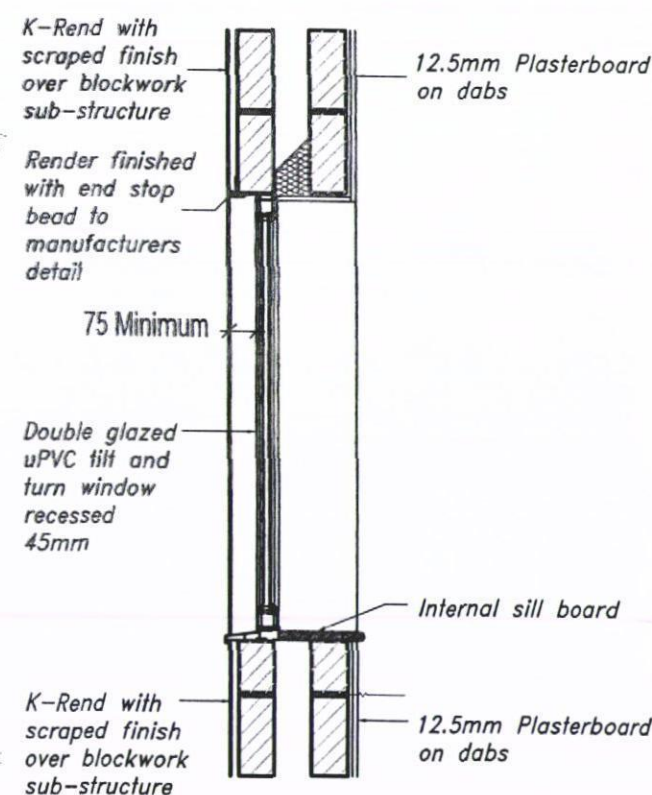

Drawing Based Upon:	
Status:	Planning Application
Notes: Contractors are not to scale from this drawing. All dimensions to be checked on site and any discrepancies, ambiguities and/or omissions between this drawing and information given elsewhere must be reported to this office. If in doubt, ask.	
	
Suites 55 & 58 Cherry Orchard East Knebworth Park Swindon Wilts SN2 8UQ 01793 818100 • 01793 818101 • rps@rpsgroup.com • www.rpsgroup.com	
Client: Taylor Wimpey	
Project: Old Park Farm, Waterloooville.	
Title: Window Aperture Details	
Date: 25.03.09	Scale: 1:20 Original Paper Size: A3
Drawn: AJC	Checked: CHx Job Ref: JWW.986
Figure Number: 611-07 Rev: -	