



4 The Fishermans - Emsworth

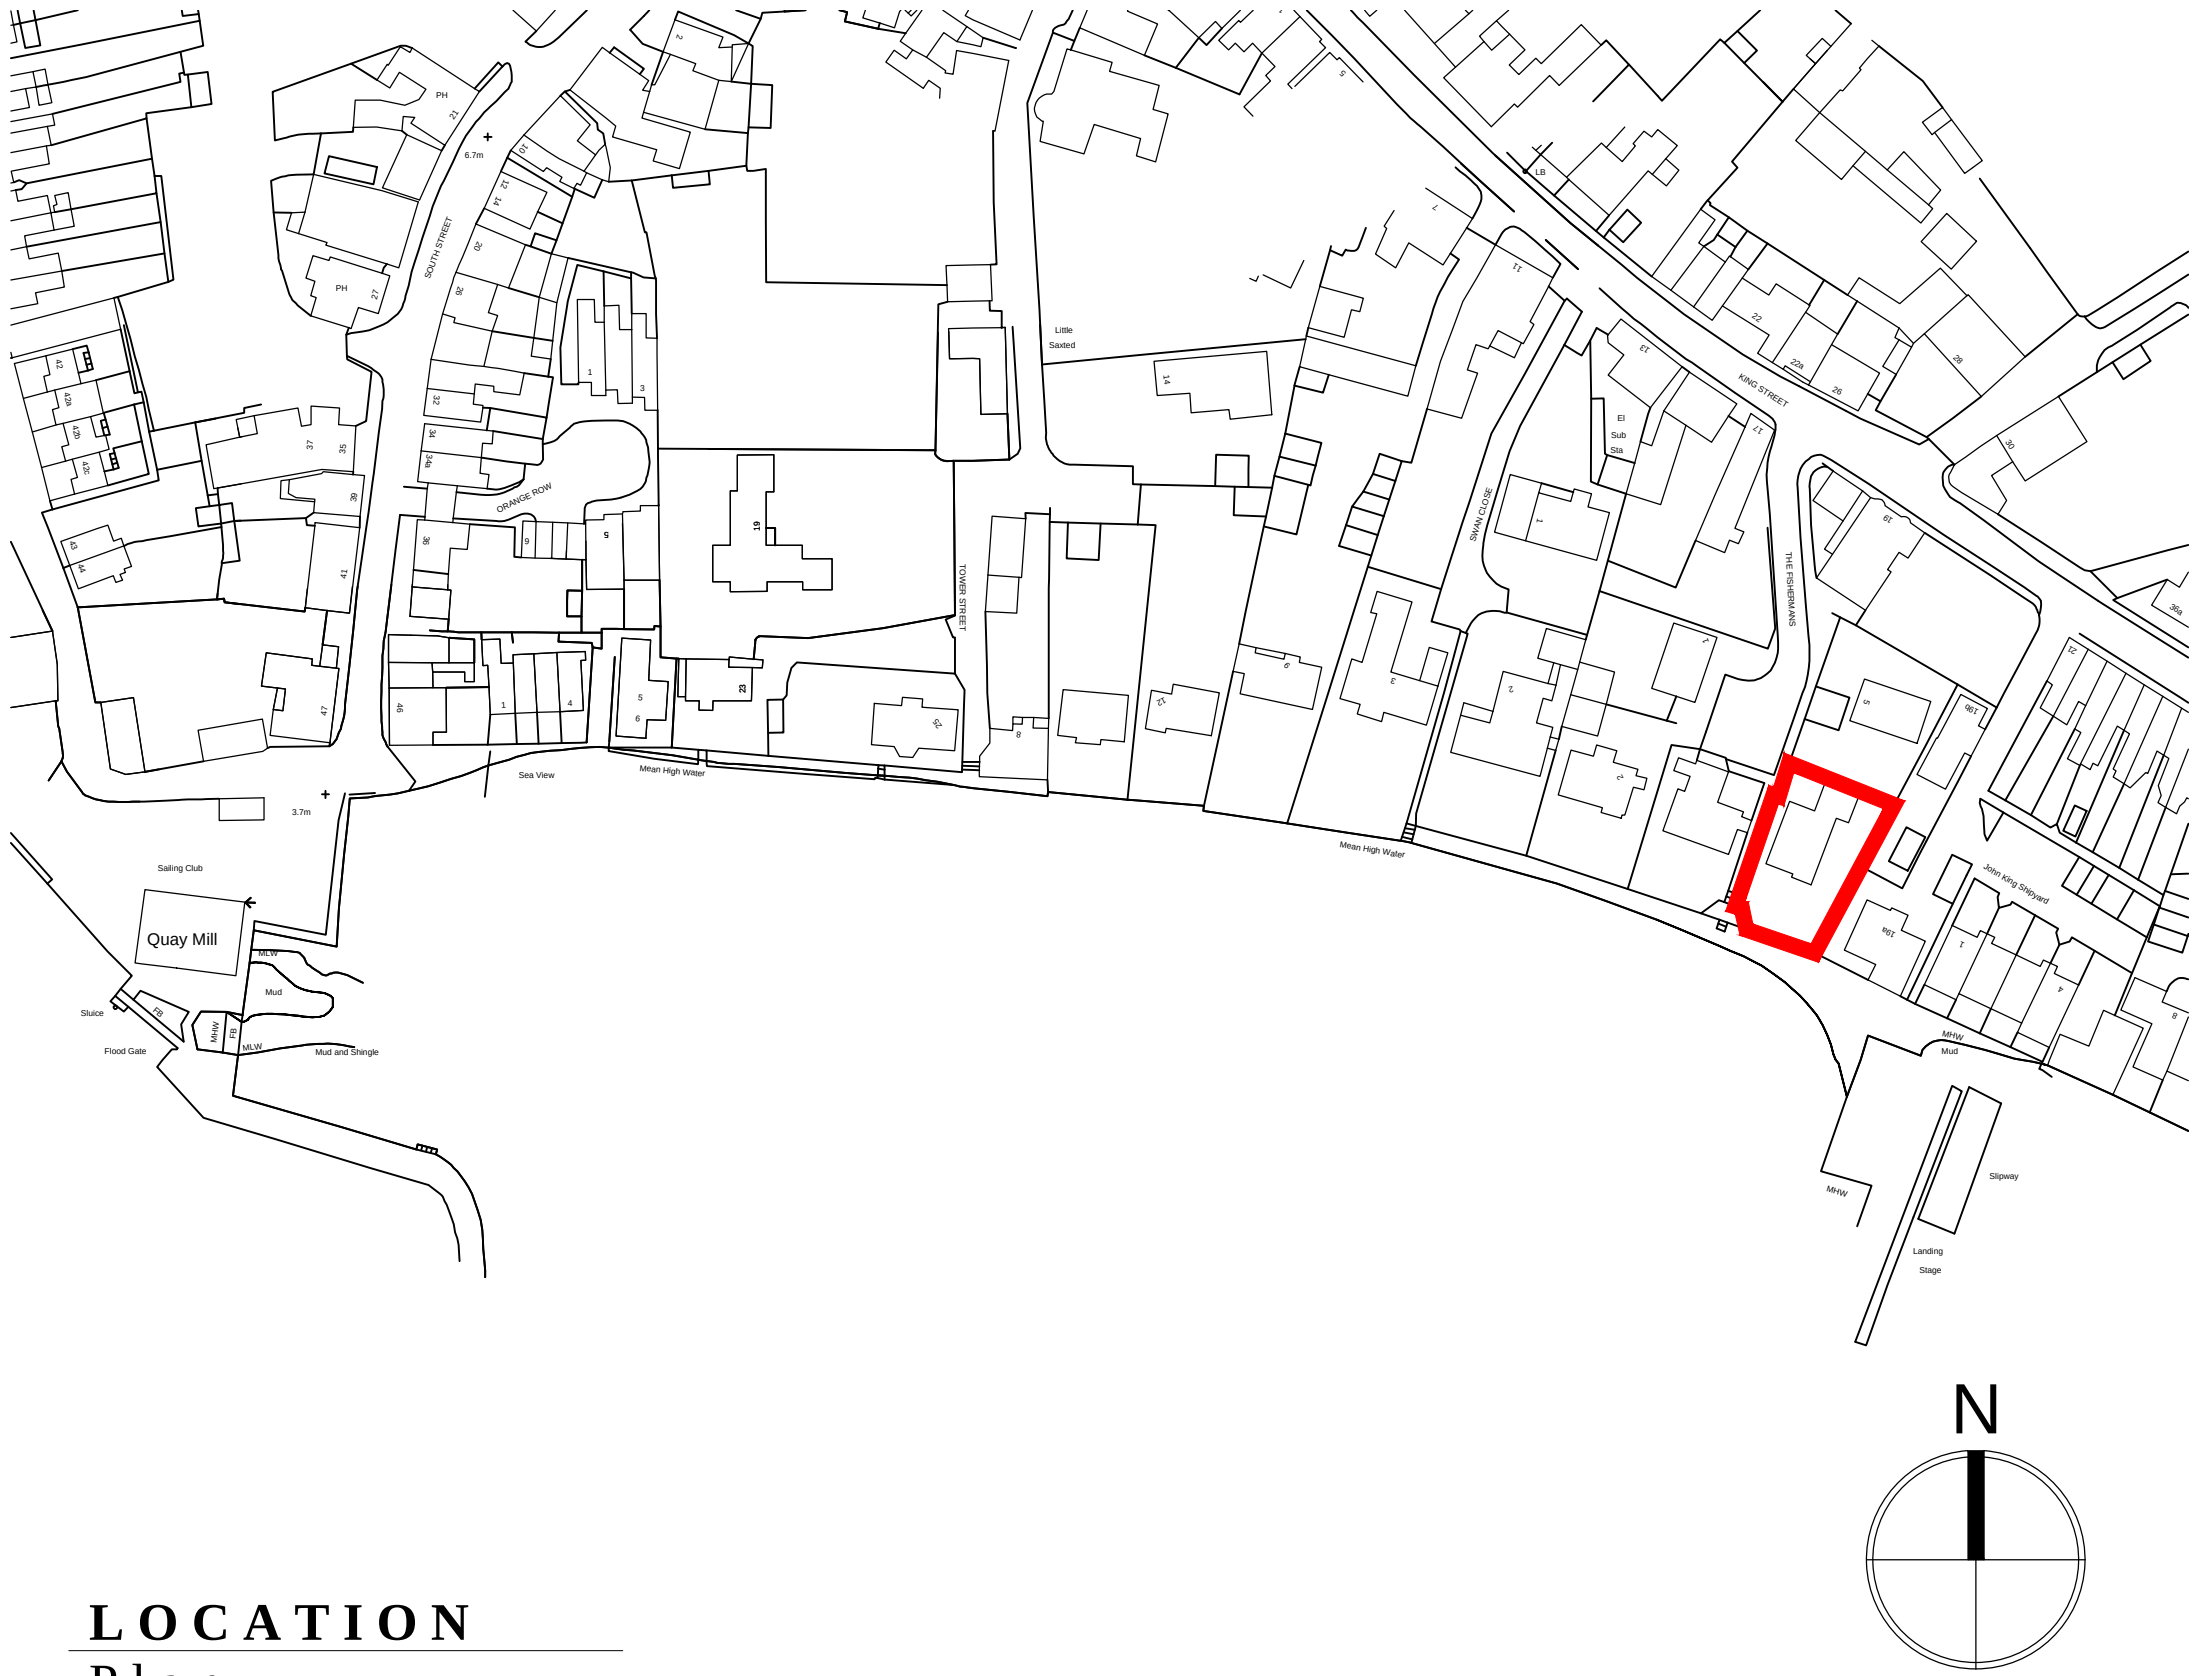


LOCATION
Plan

Ordnance Survey (c) Crown Copyright 2010. All rights reserved. Licence number 100020449

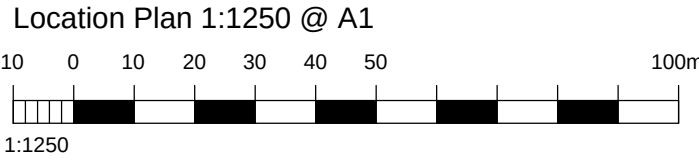


Block Plan @ 1:500

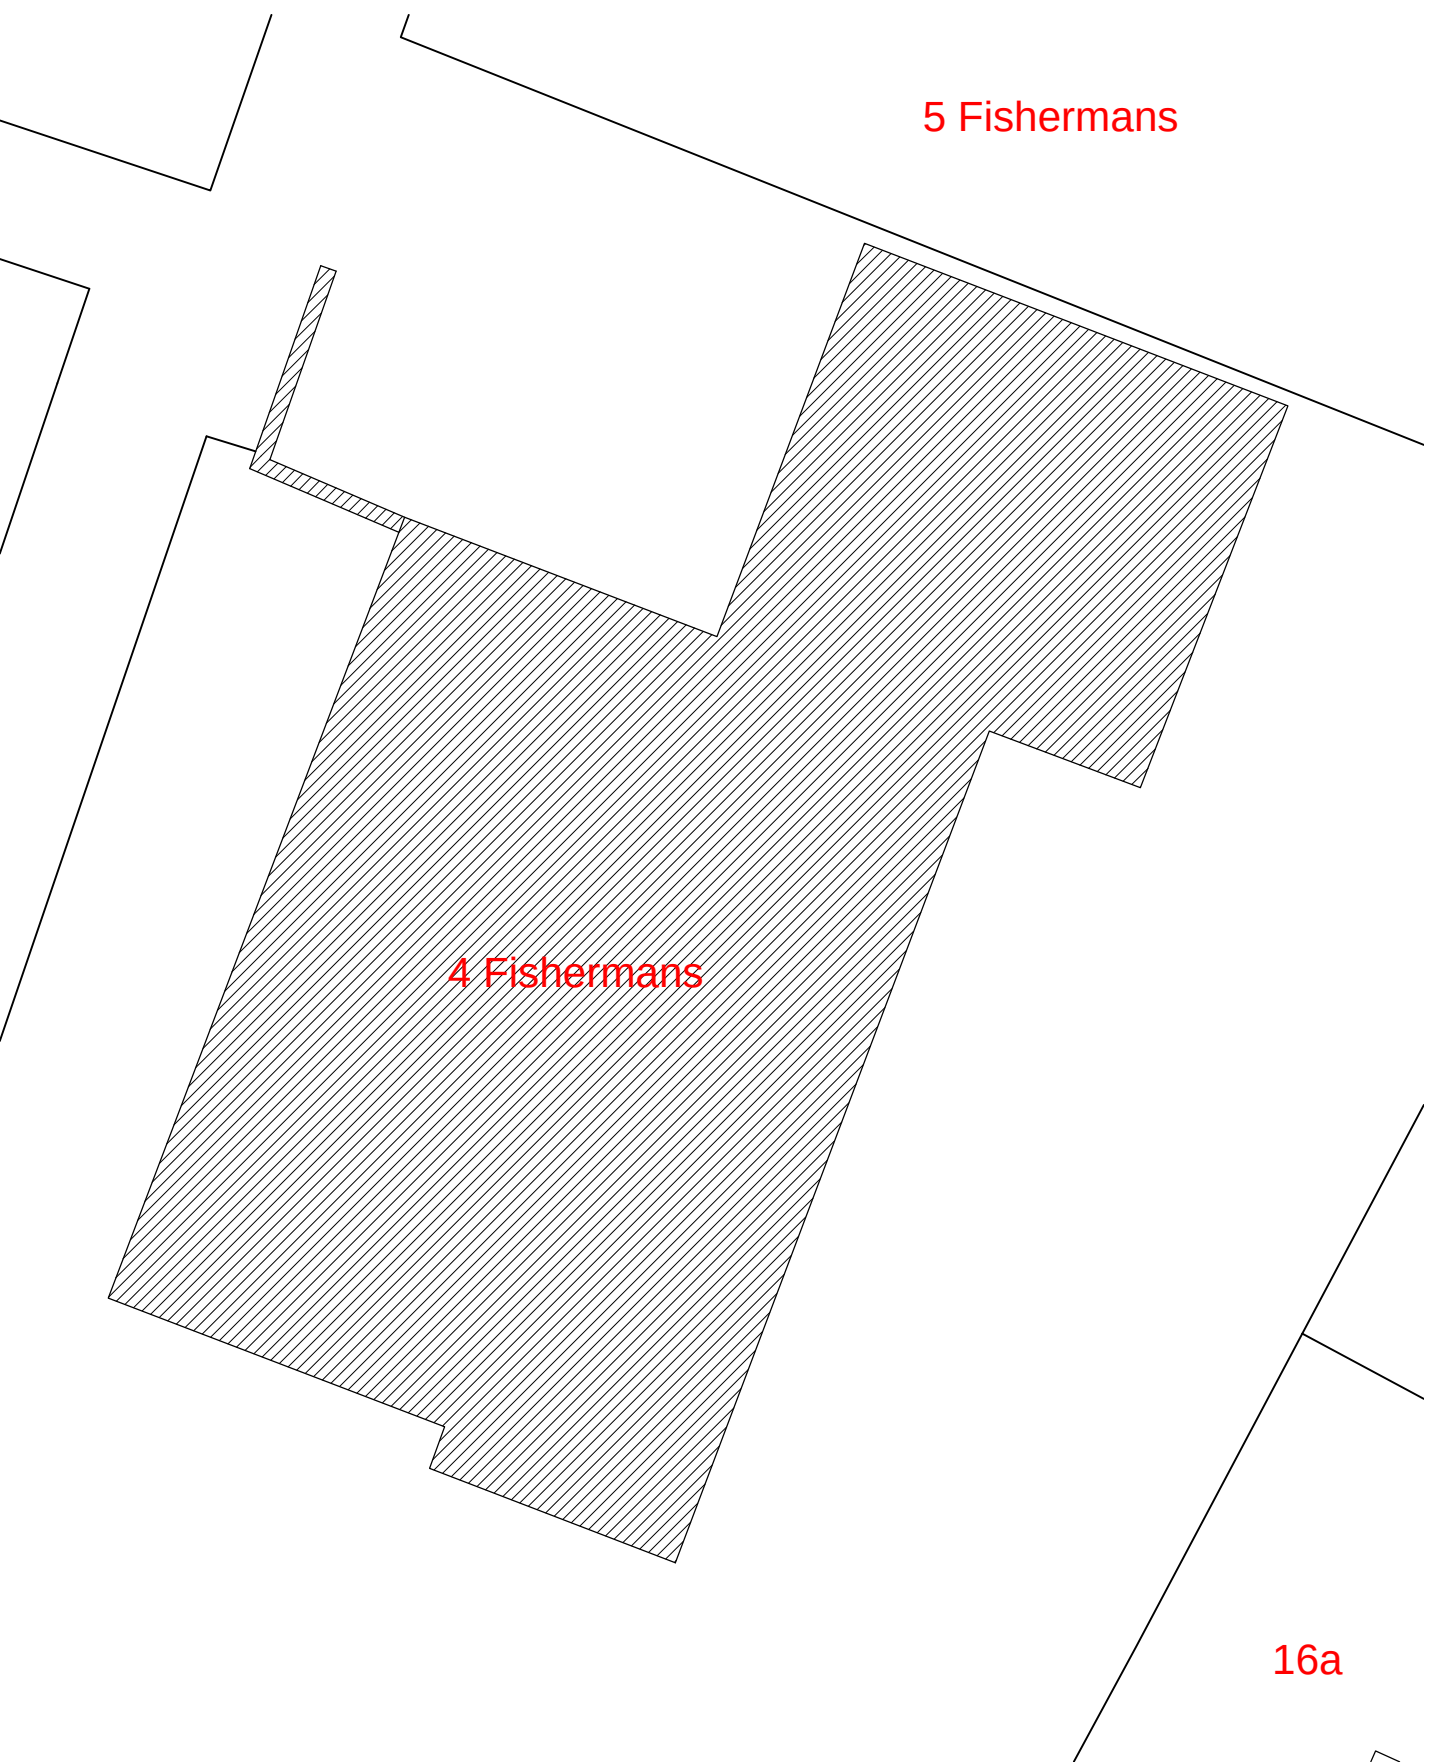

Existing Site Plan @ 1:100




Proposed Site Plan @ 1:100

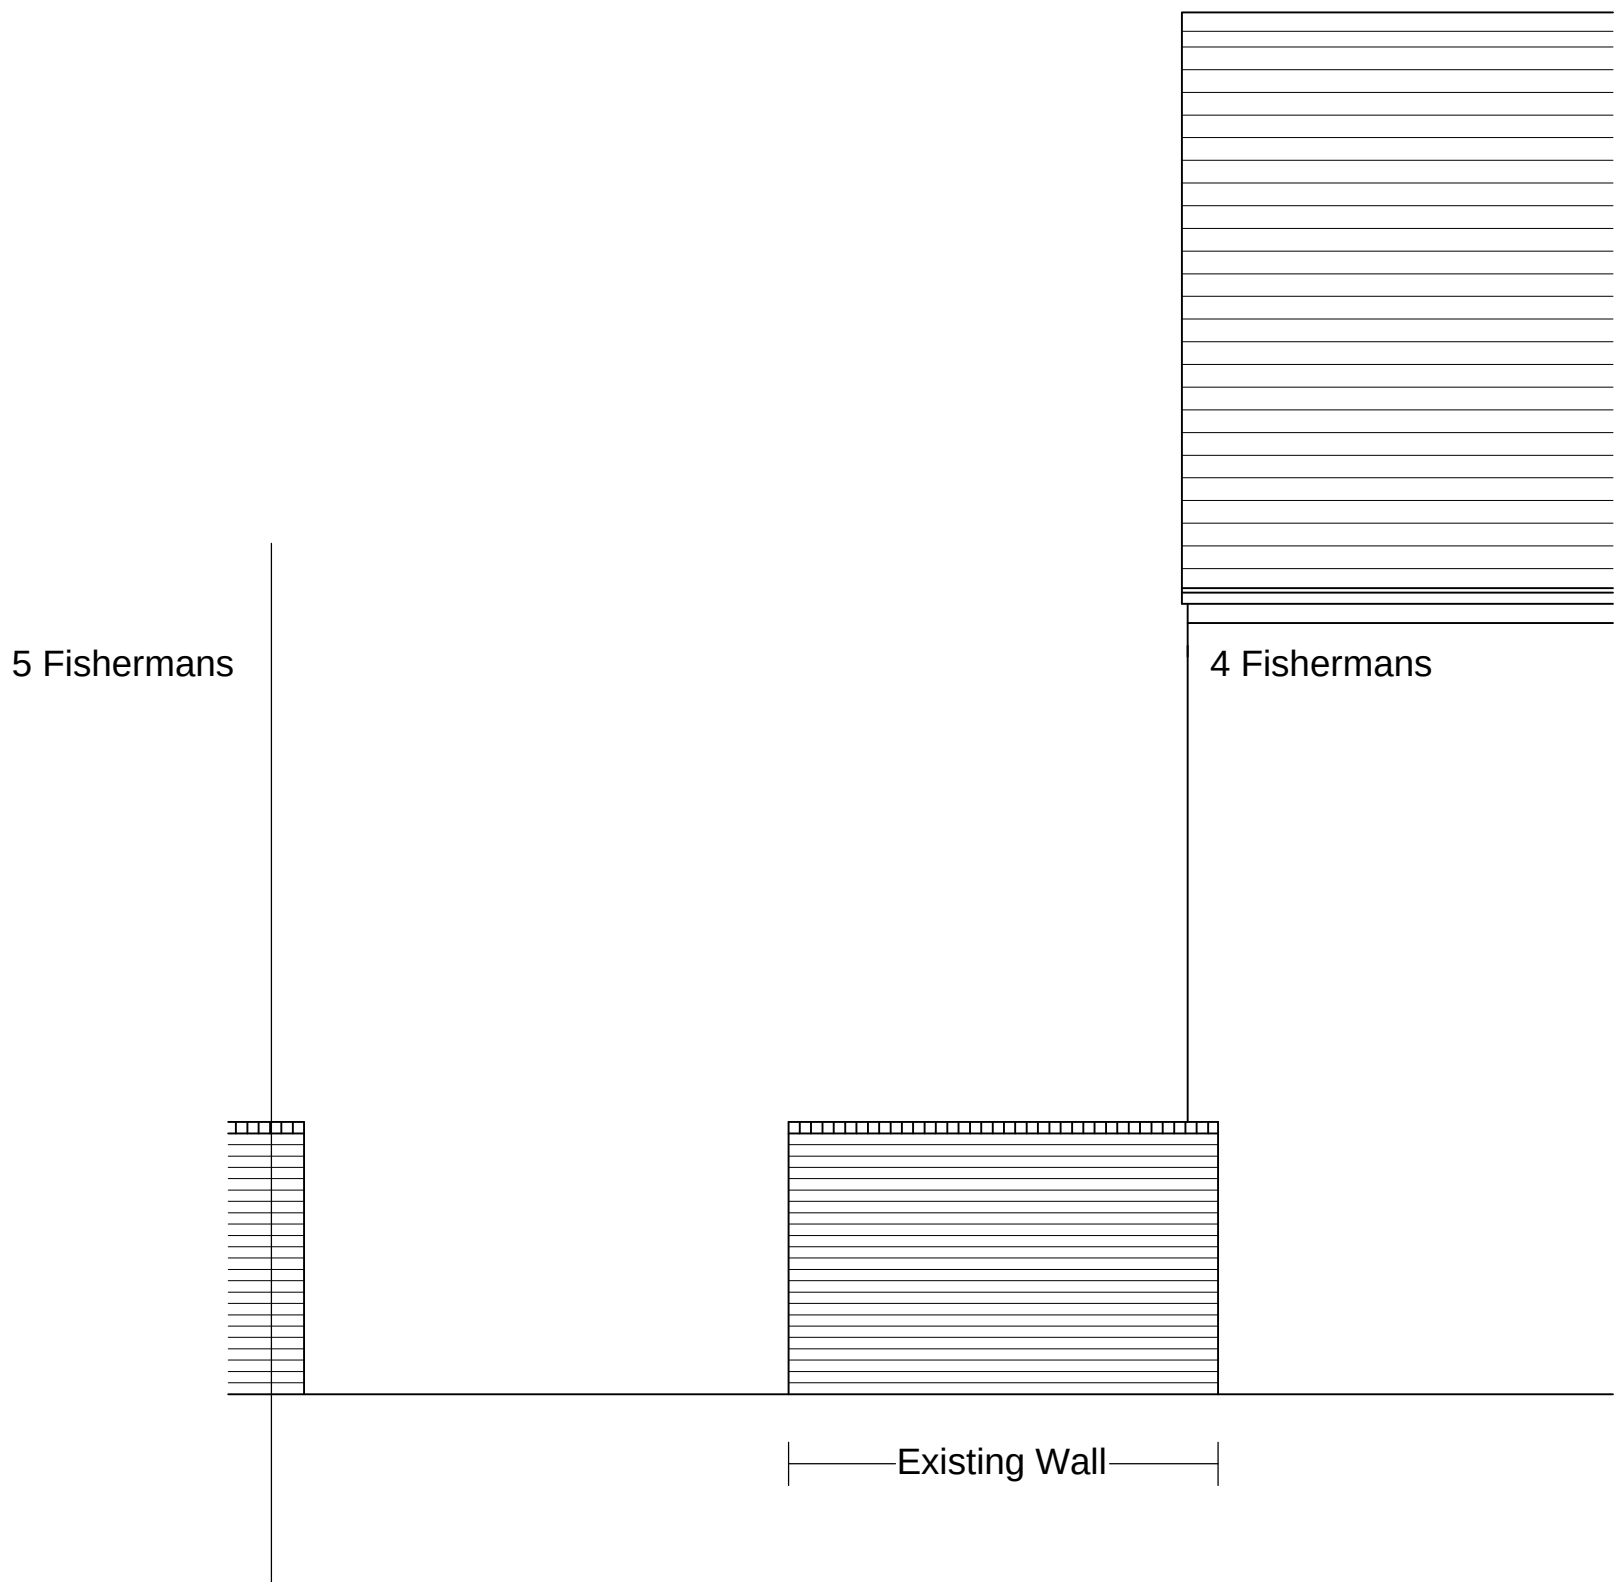

Existing West Elevation @ 1:50



Photo of Existing Wall

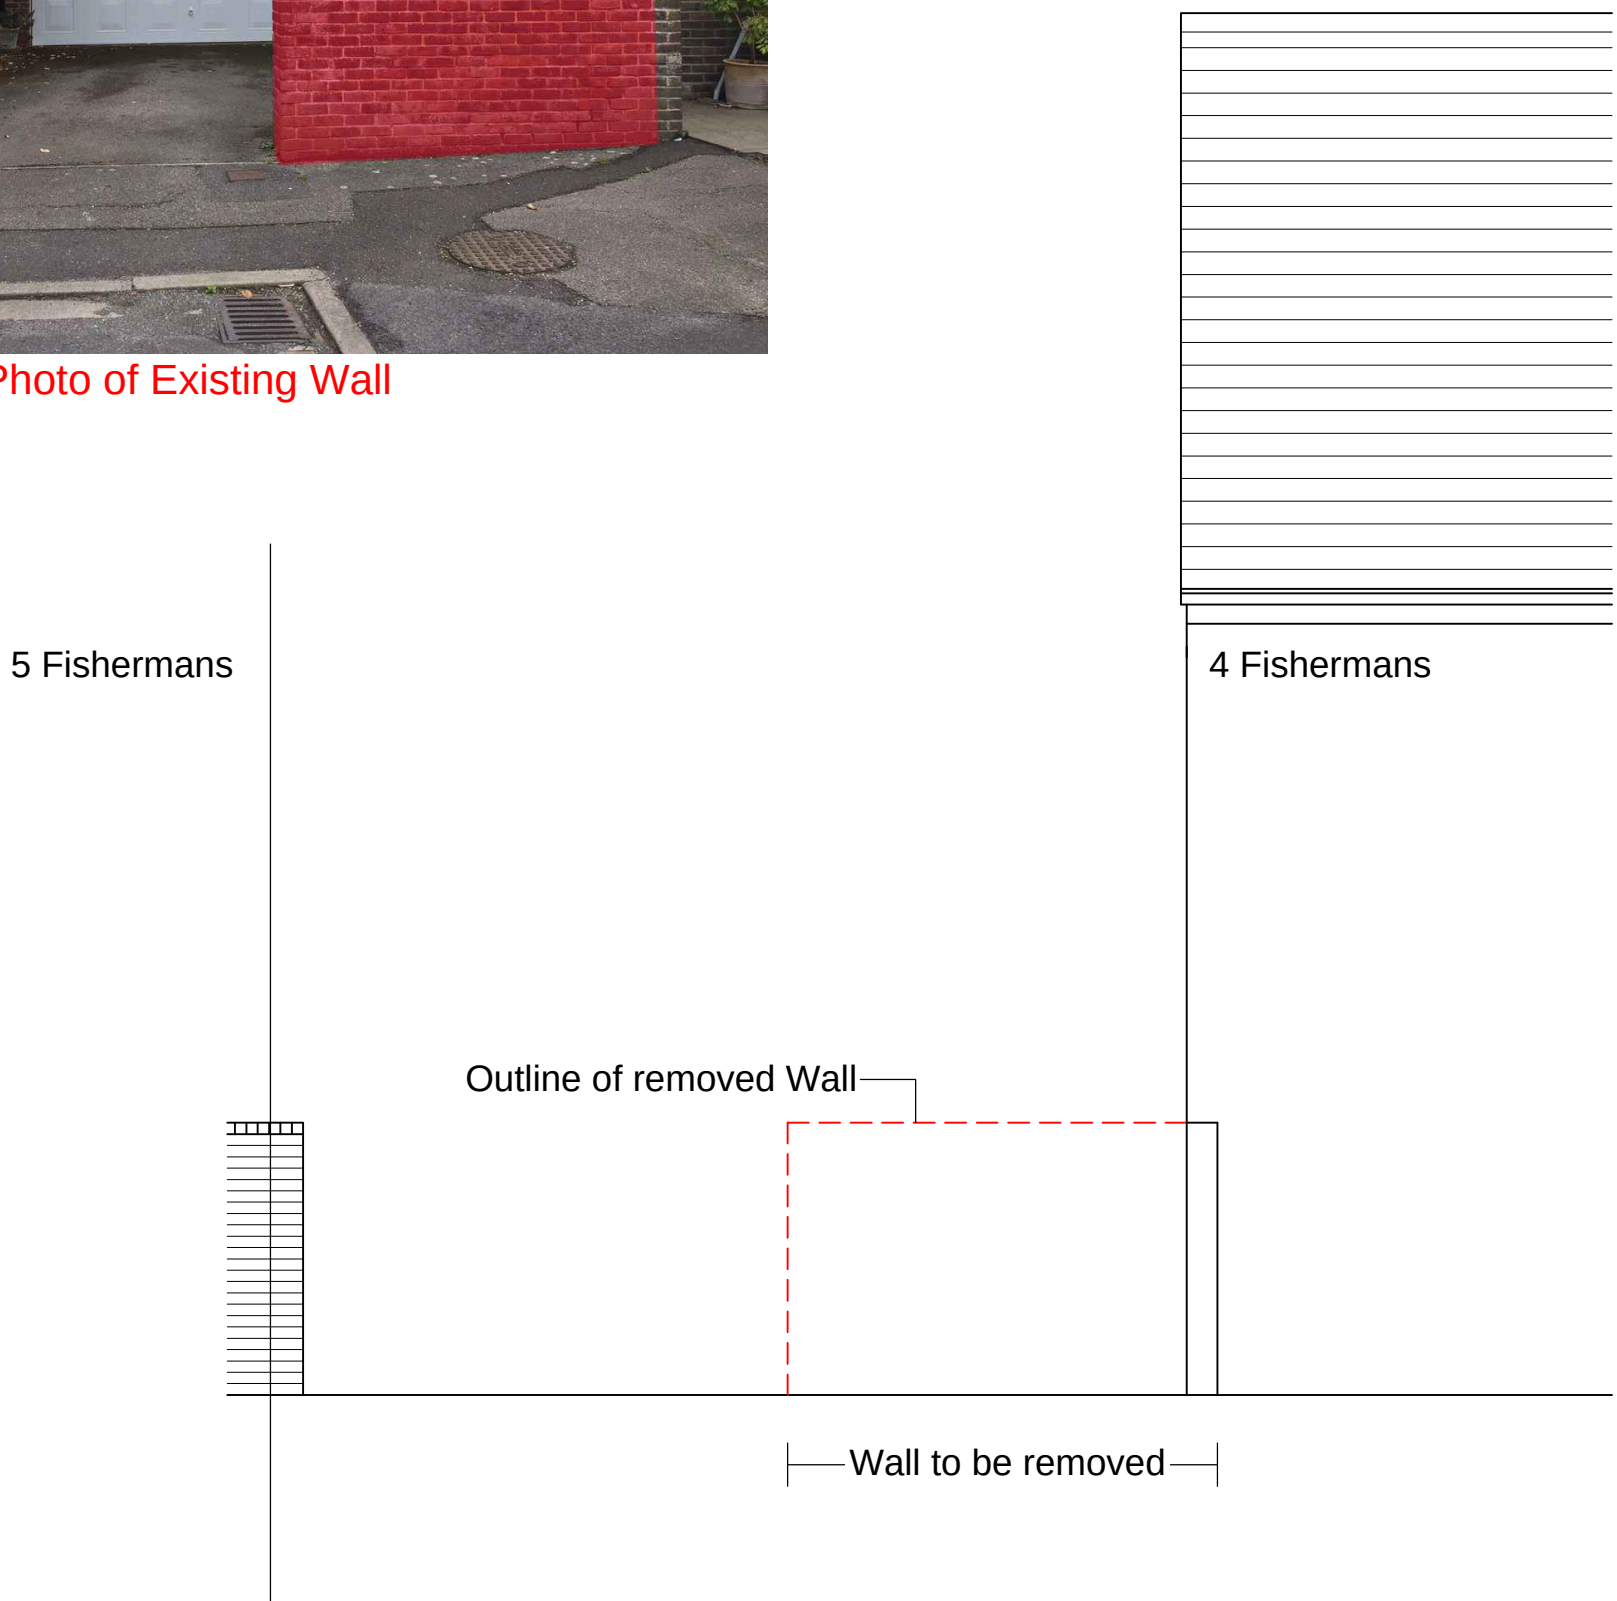

Proposed West Elevation @ 1:50

NOTES:

Dimensions to be checked on site before commencing work. Any discrepancies shall be reported to the architect immediately.

Do not scale from these drawings except for planning purposes.

Use figured dimensions only.

Where applicable this drawing is to be read in conjunction with other consultants' drawings.

All drawings to be read in conjunction with specification and all other drawings including structural engineer and mechanical and electrical drawings / specification

REV	DATE	AMENDMENT	DRAWN
hdarchitects Helyer Davies Architects Ltd 1 The Old Flour Mill, Emsworth, PO10 7BT 01243 370 715 www.hdarchitects.co.uk mail@hdarchitects.co.uk			
CLIENT Mr & Mrs John and Sue Trembath			
PROJECT 4 Fishermans, Emsworth Hampshire PO10 7BS			
DRAWING Existing and Proposed Plans		SCALE	
DATE 15153/01_Planning	Sept 2015	DRAWN KJL	REVISION *