


# SUPERSEDED


1 0 1 2 3 4  
Metres @ 1:100 Scale

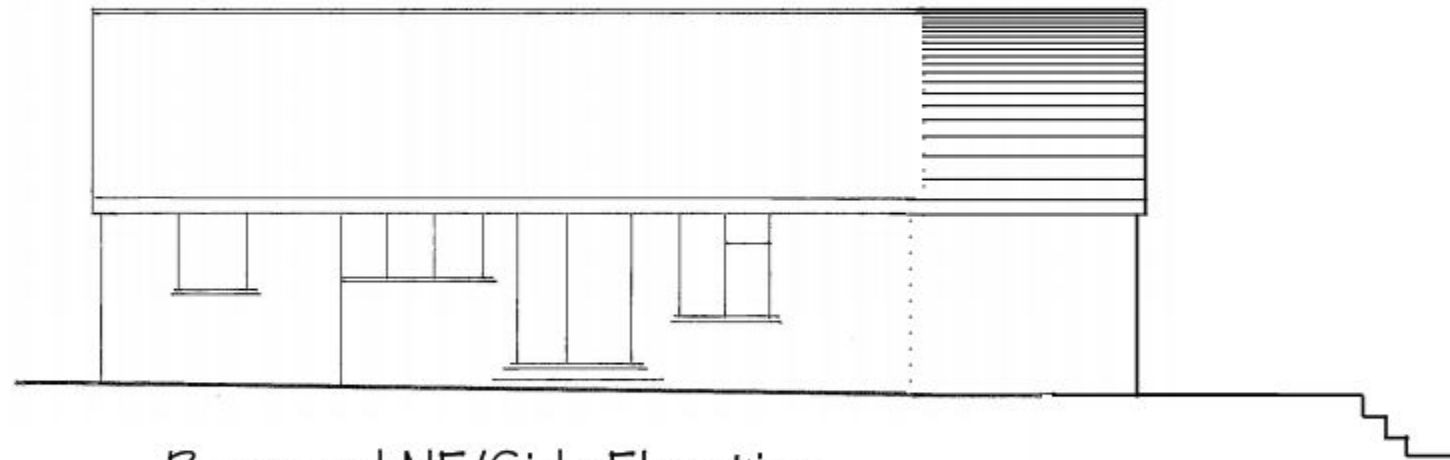

Proposed NE/Side Elevation



Proposed NW/Rear Elevation

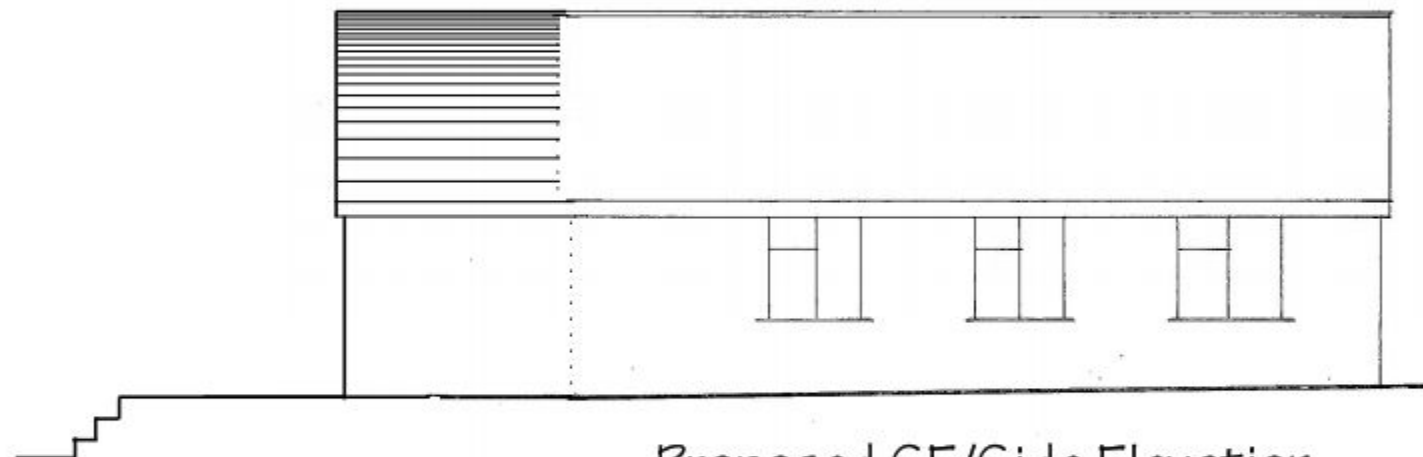

Proposed SE/Side Elevation

These Plans have been prepared for the purpose of obtaining Planning Permission and/or Building Regulation Approval for the work shown thereon only and should not be used for any other purpose.

© These Plans remain the copyright of the architect and must not be copied or reproduced in any way without written permission with the exception of Local Authorities for Planning Purposes



**Andrew R Dunks**

BSc(Hons) MRICS MBEng

Chartered Surveyor and Building Engineer

Unit 1, Brambles Enterprise Centre

Waterlooville, Hants, PO7 7TH

Tel: (023) 9225 3034

e-mail: plans@dunks.freemove.co.uk

Proposed Rear Extension  
14 Trosnant Road  
Havant

For Mr & Mrs Stuart

Scale - 1:100 at Page Size A3

Date - November 2014