




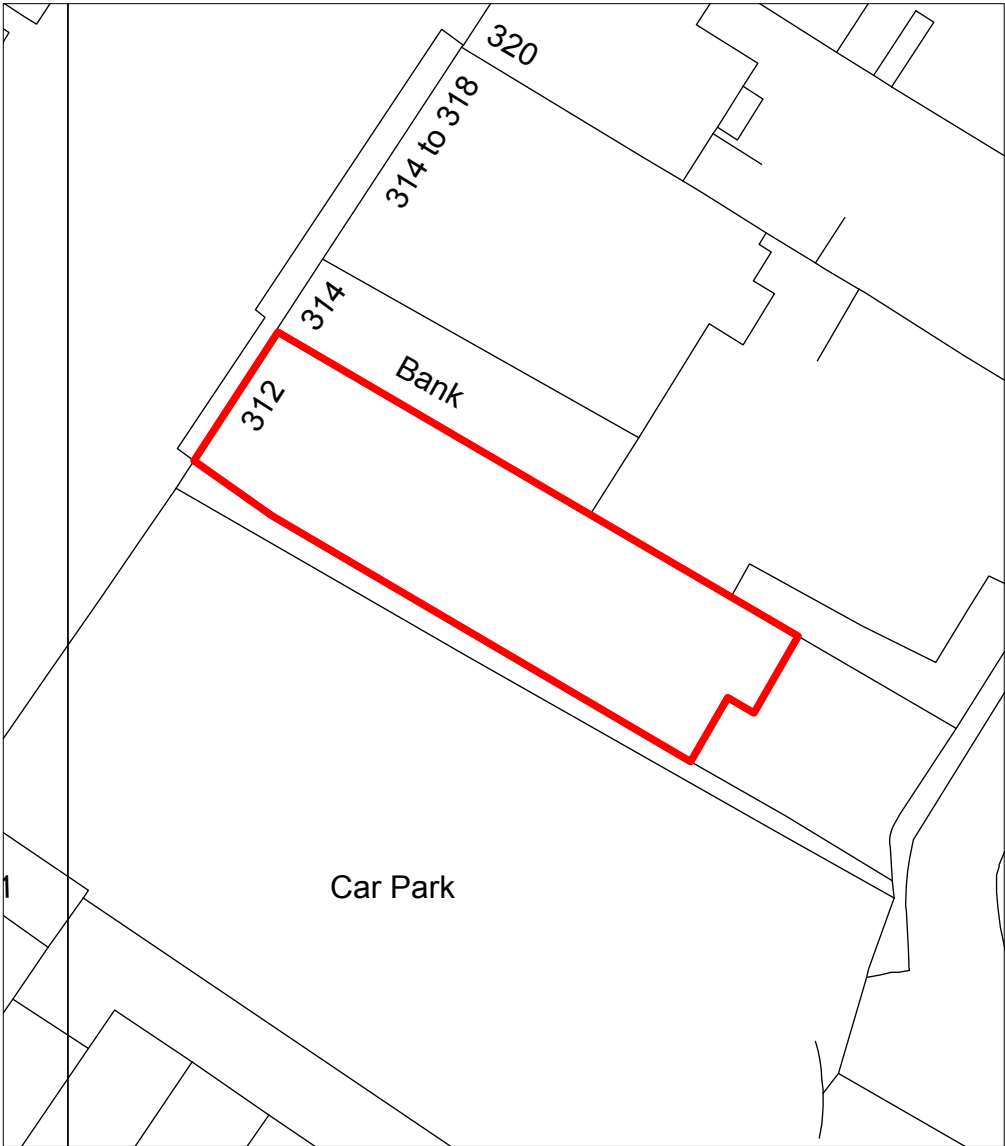

Block Plan 1:500 @ A3

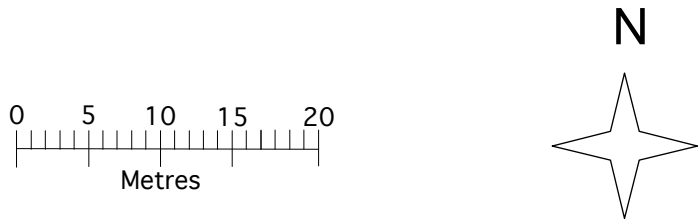

© Crown copyright and database rights 2016 OS 100038864
Reproduction in whole or in part is prohibited
without the permission of Ordnance Survey.

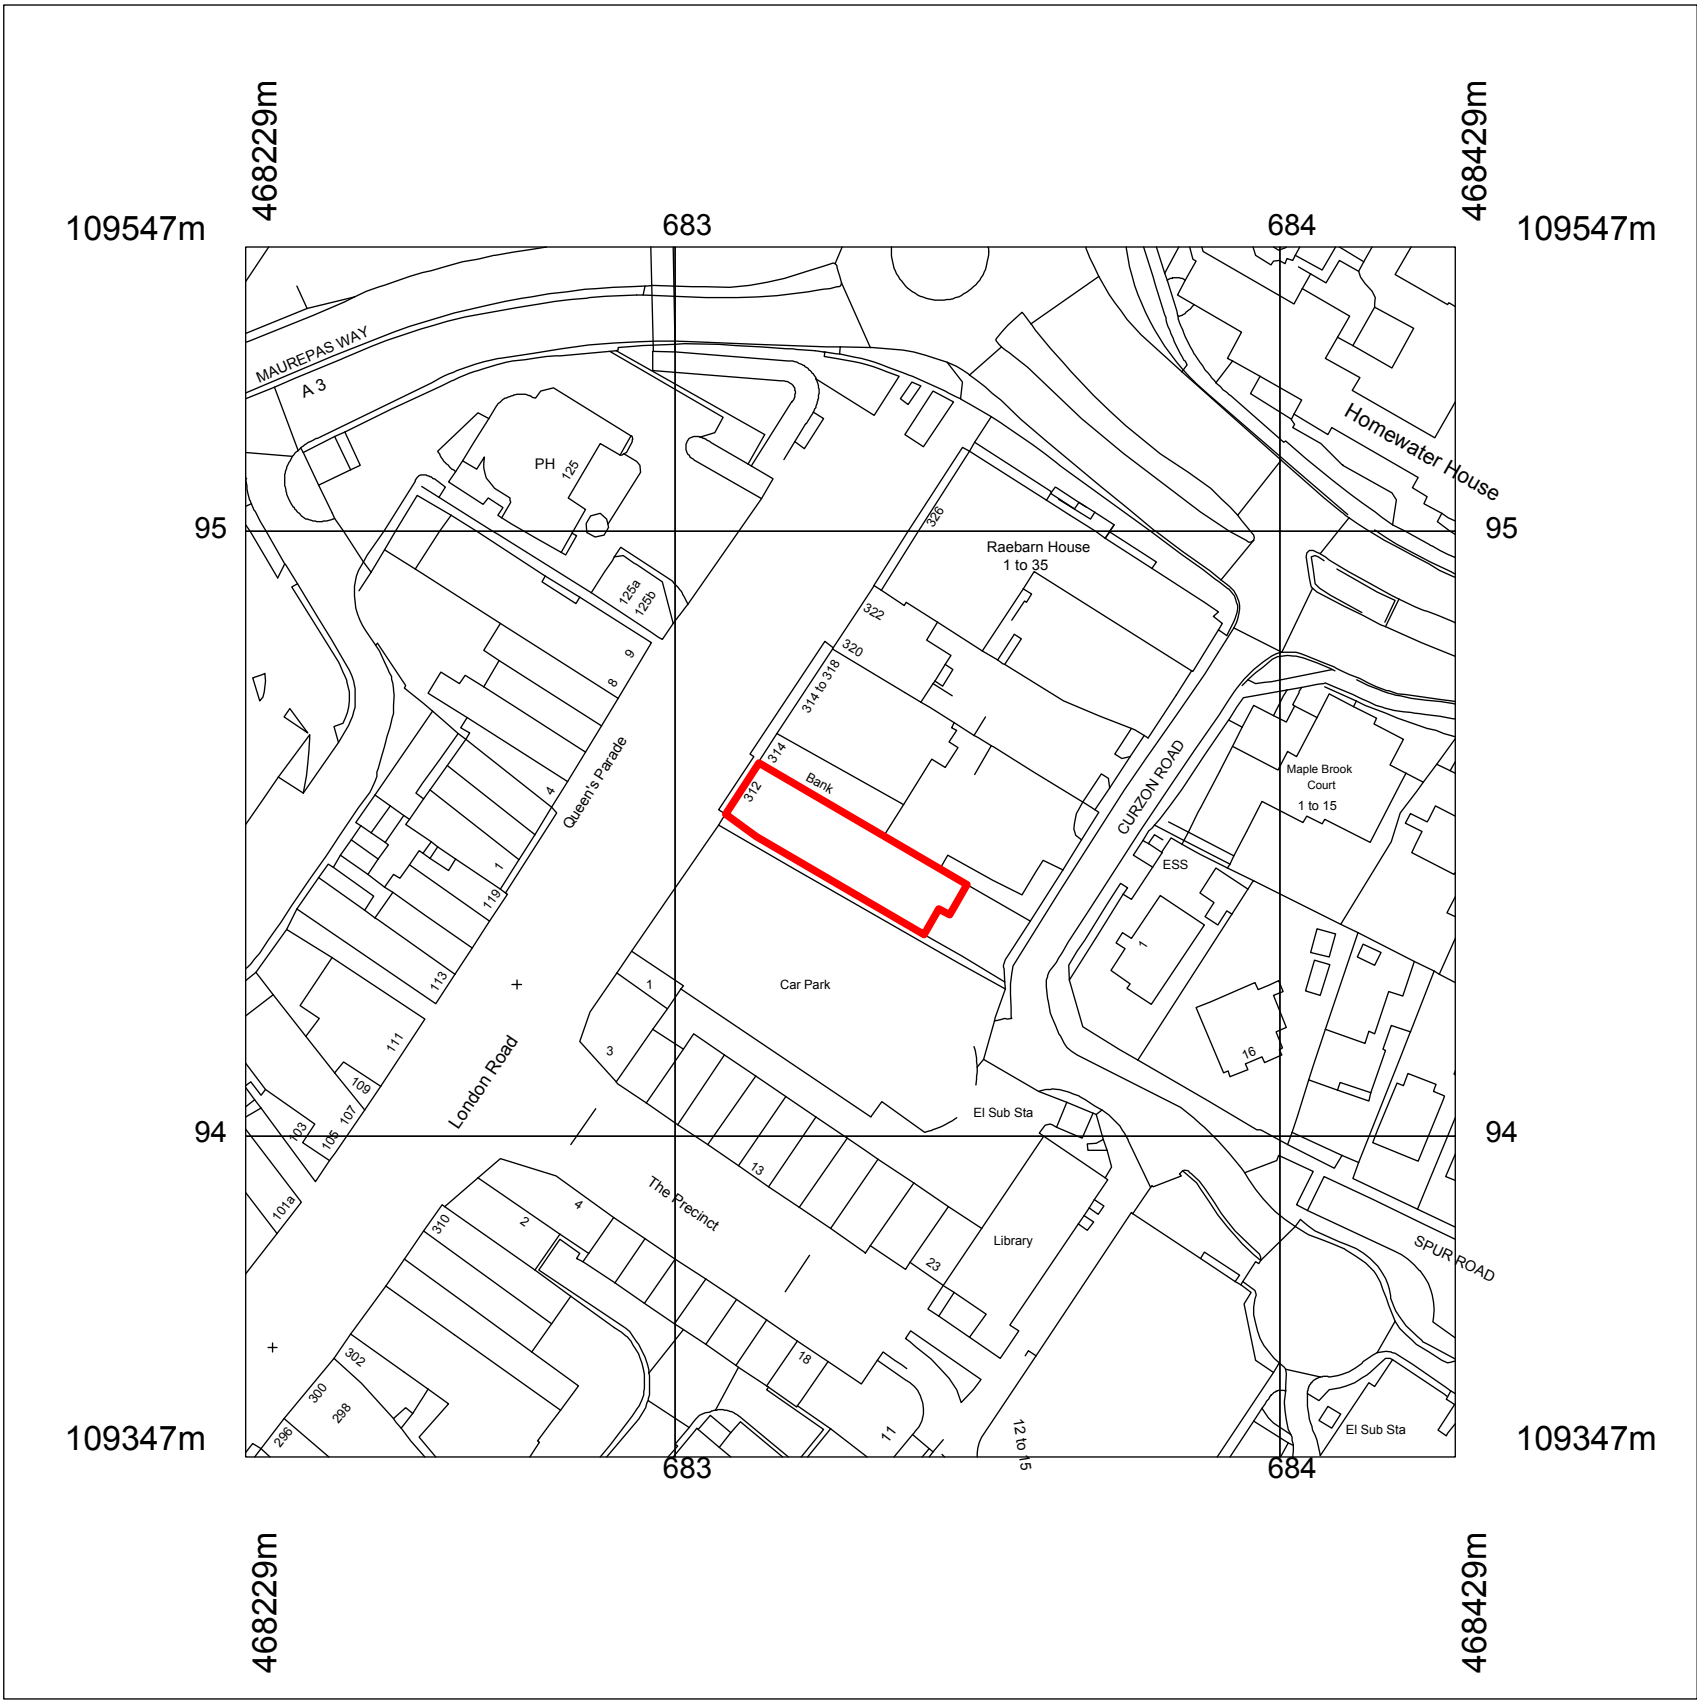

Location Plan 1:1250 @ A3

