

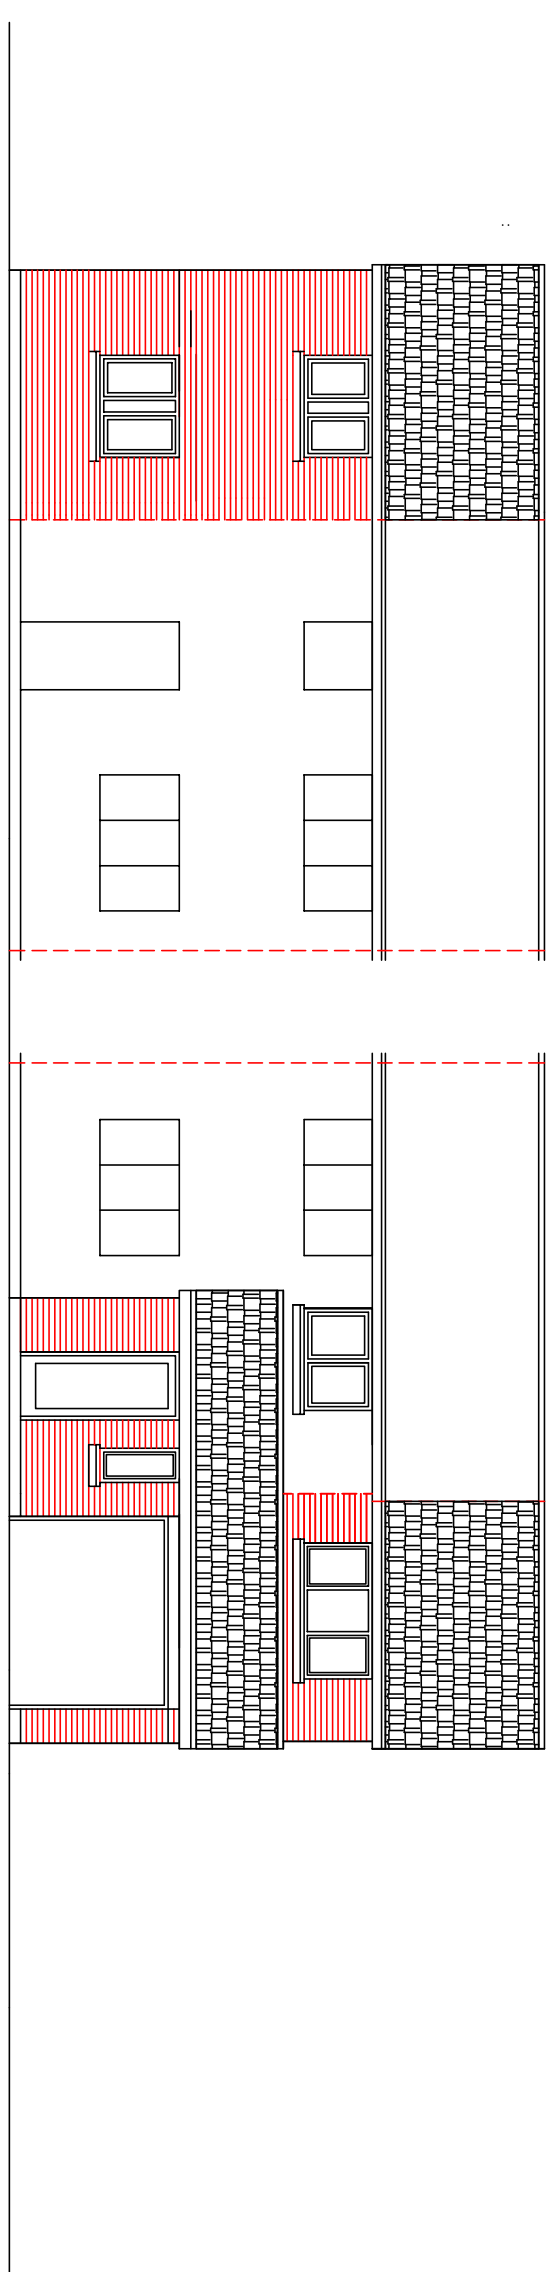


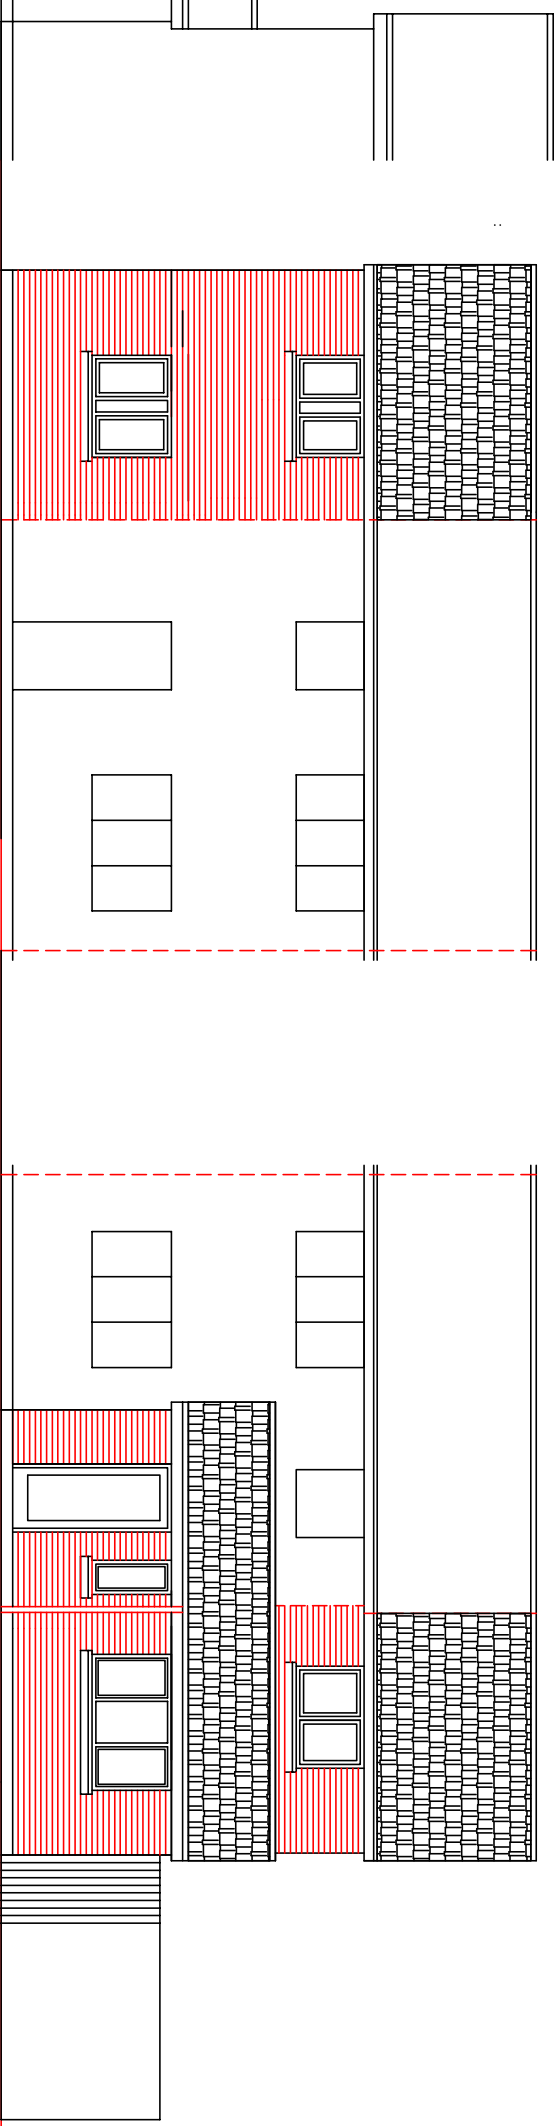

Existing South (Side) Elevation

Existing East (Rear) Elevation Existing West (Front) Elevation

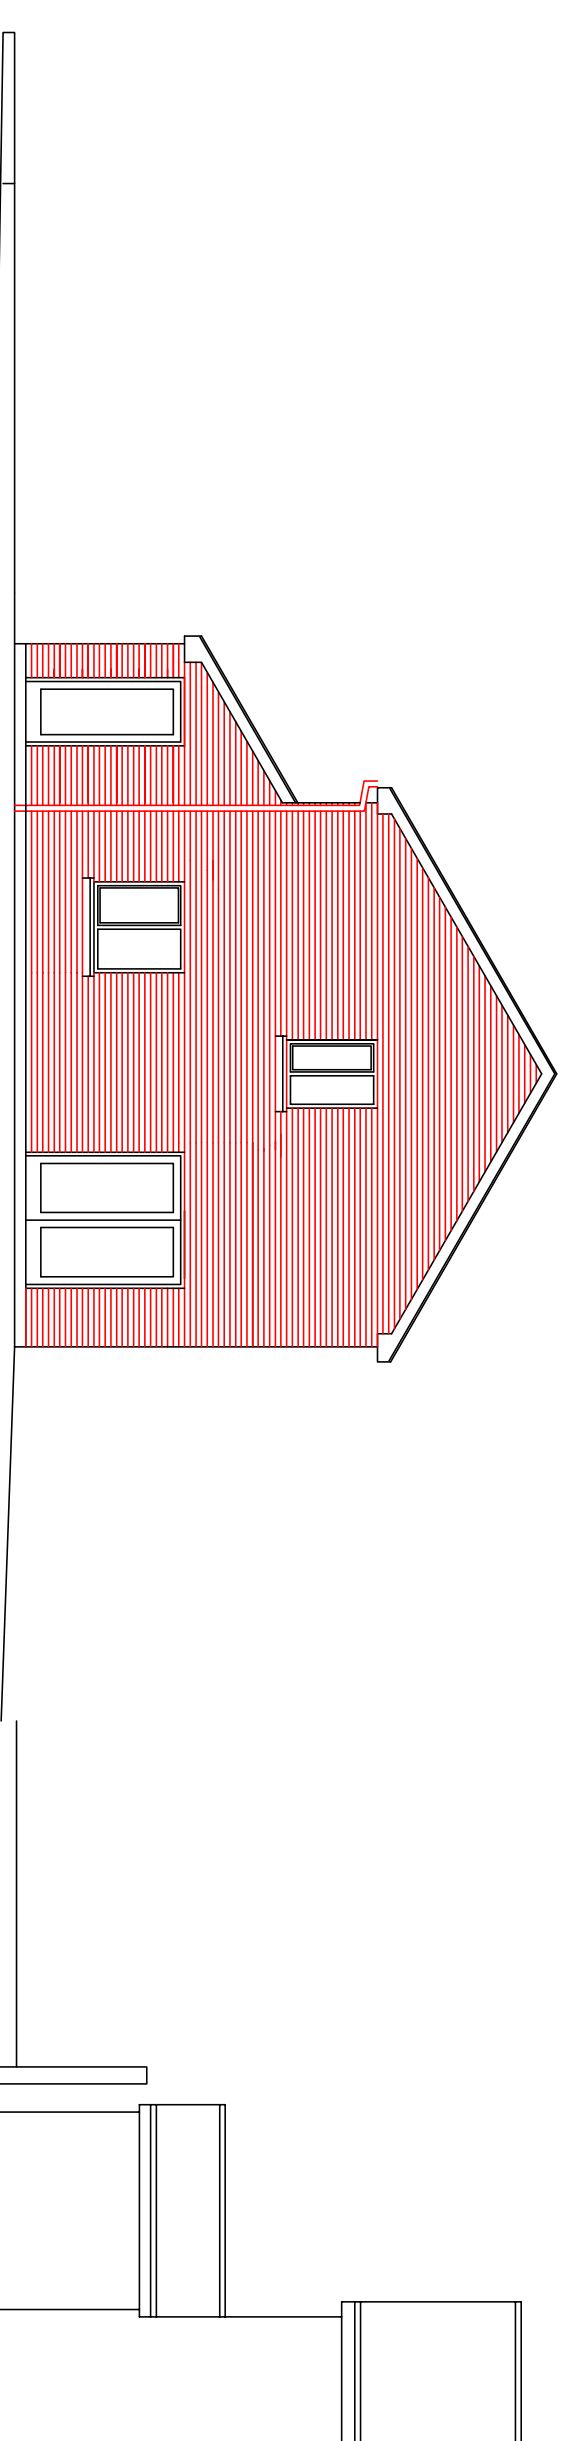

Proposed South (side) Elevation

Proposed East (Rear) Elevation Proposed West (Front) Elevation

SCALE	TITLE	PETER GALLOWAY
1/100	Proposed Alterations	
DATE	74, Ramsdale Avenue, Havant	
Nov. 2016	Proposed & Existing Elevations (without fencing indicated)	
PREPARED BY: P. Galloway CHECKED BY: P. Galloway DRAWN BY: P. Galloway CADD BY: P. Galloway APPROVED BY: P. Galloway COMMENTS:	REF: 16/02/P02 DRAWING NO. 16/02/P02	 ARCHITECT
AUTHOR PG	DRAWING NO. 16/02/P02	HAVANT, HAMPSHIRE PD9 1BA TEL. 02392 483513 MOB. 07008 483562