


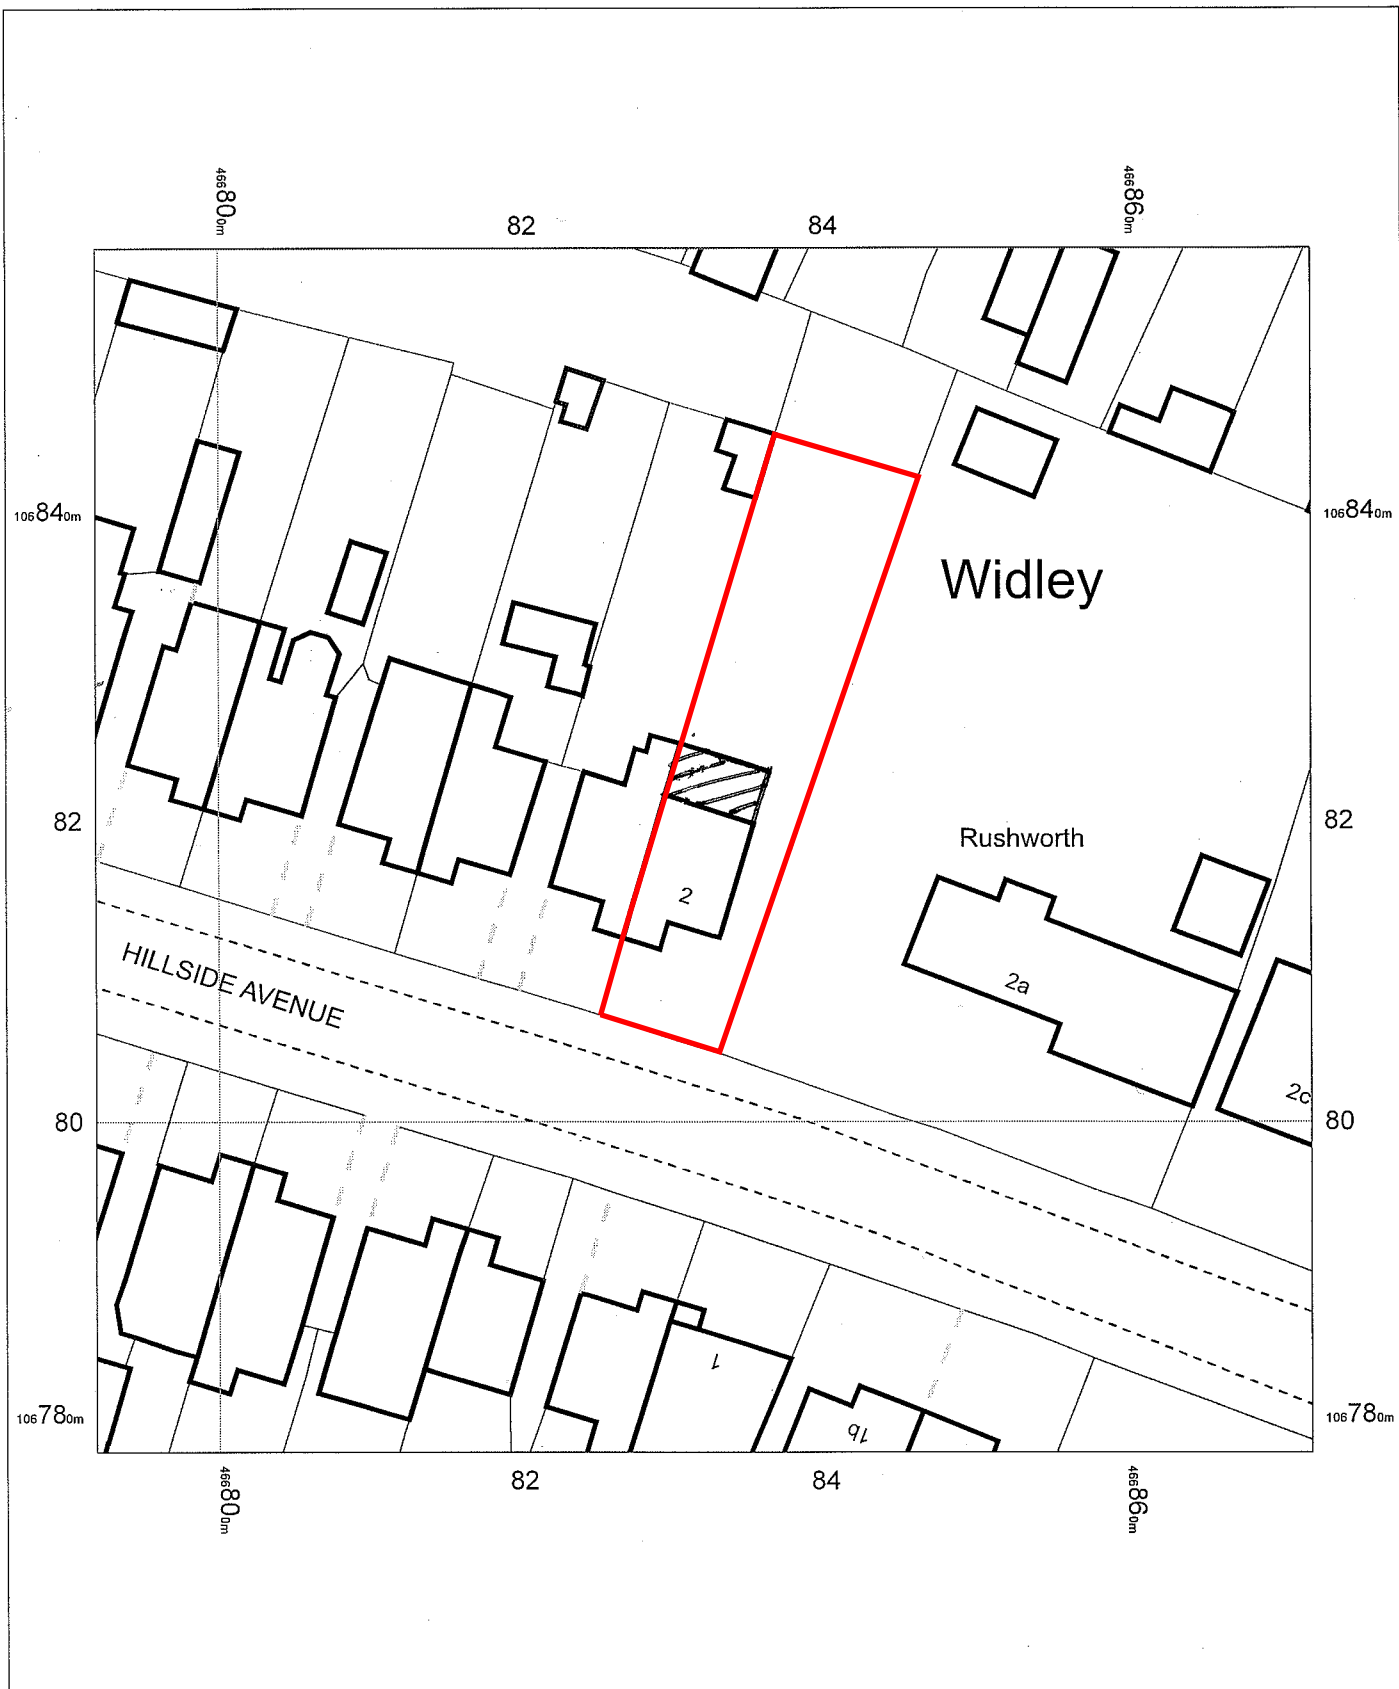


2 HILLSIDE AVENUE
HAMPSHIRE
PO7 5BB

OS MasterMap 1250/2500/10000 scale
15 November 2016, ID: BW1-00576576
www.blackwellmapping.co.uk

1:500 scale print at A4, Centre: 466832 E, 106818 N

©Crown Copyright and database rights 2016 OS
100019980

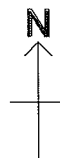

BLACKWELL'S
www.blackwellmapping.co.uk

TEL: 0114 268 7658
maps.sheffield@blackwell.co.uk