
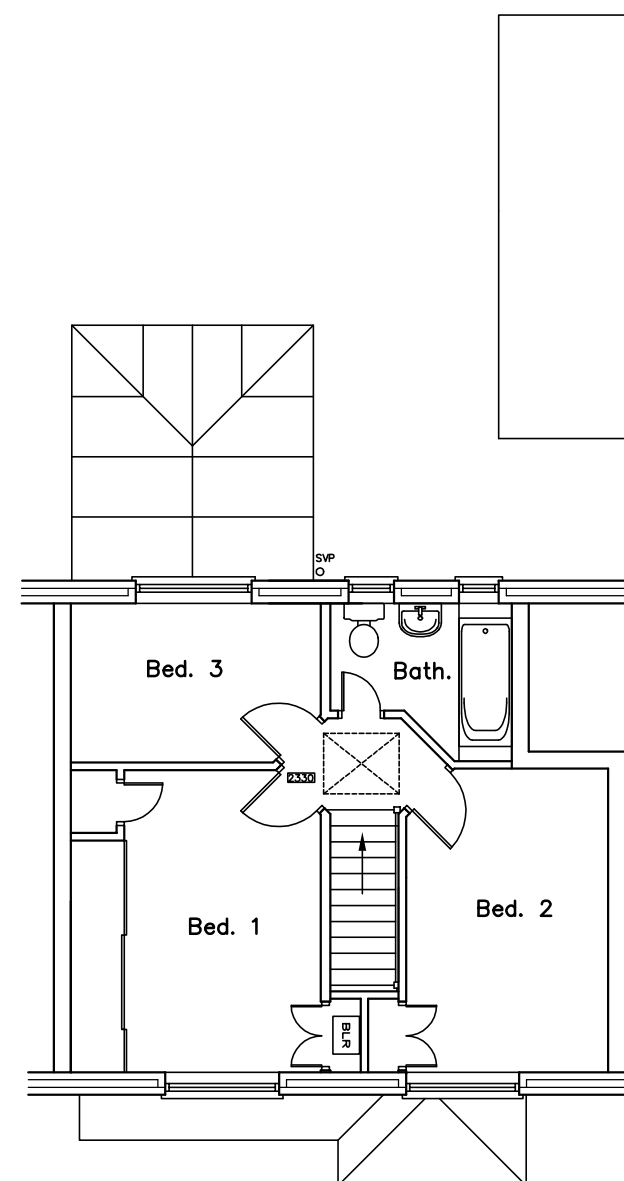
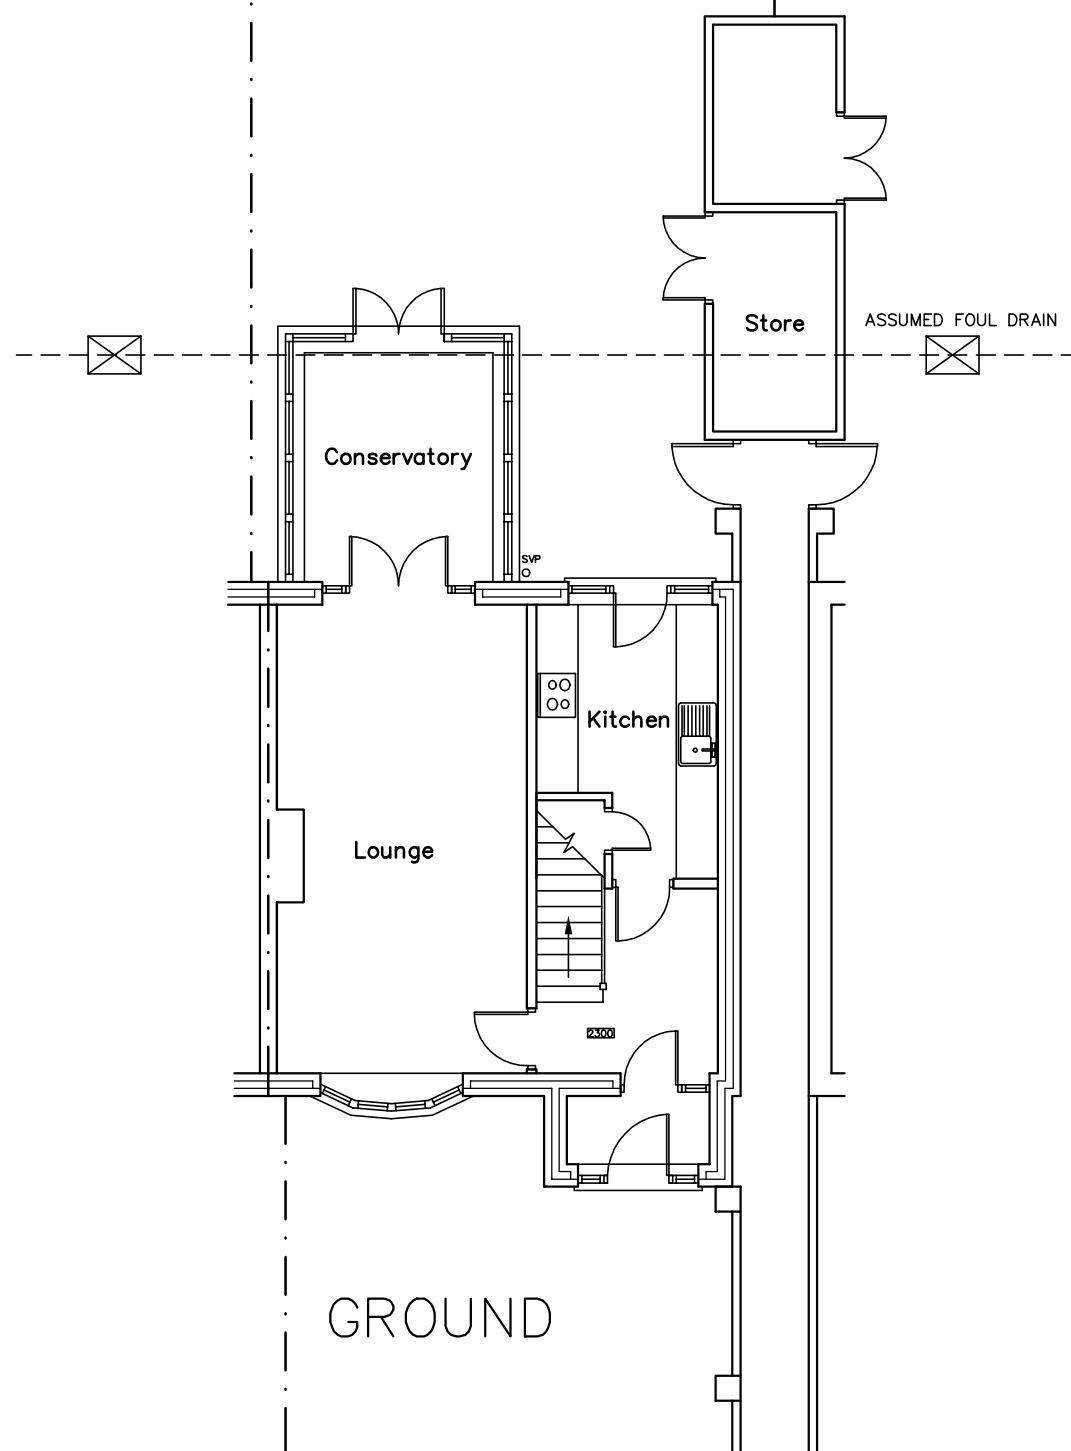


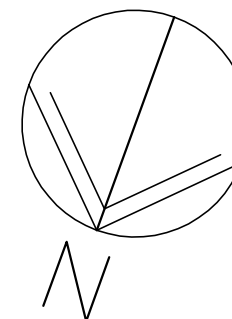

102 High Lawn Way
Havant
PO9 5BT

EXISTING PLANS

Revisions

A.
B.
C.
D.



Martin Critchley
CHARTERED ARCHITECT

The Old Brewery,
15E South Street, Havant,
Hampshire, PO9 1BU
023 92 474 919
critchleyarchitect@hotmail.com

Scale A1 = 1:50, A3 = 1:100
Date 04/11/16
Drawn JGf/JHL

metres

10

20

30

1690-201⁰