




SOUTH

VARIATION :—
Window mullions
and inward opening
side hung casements

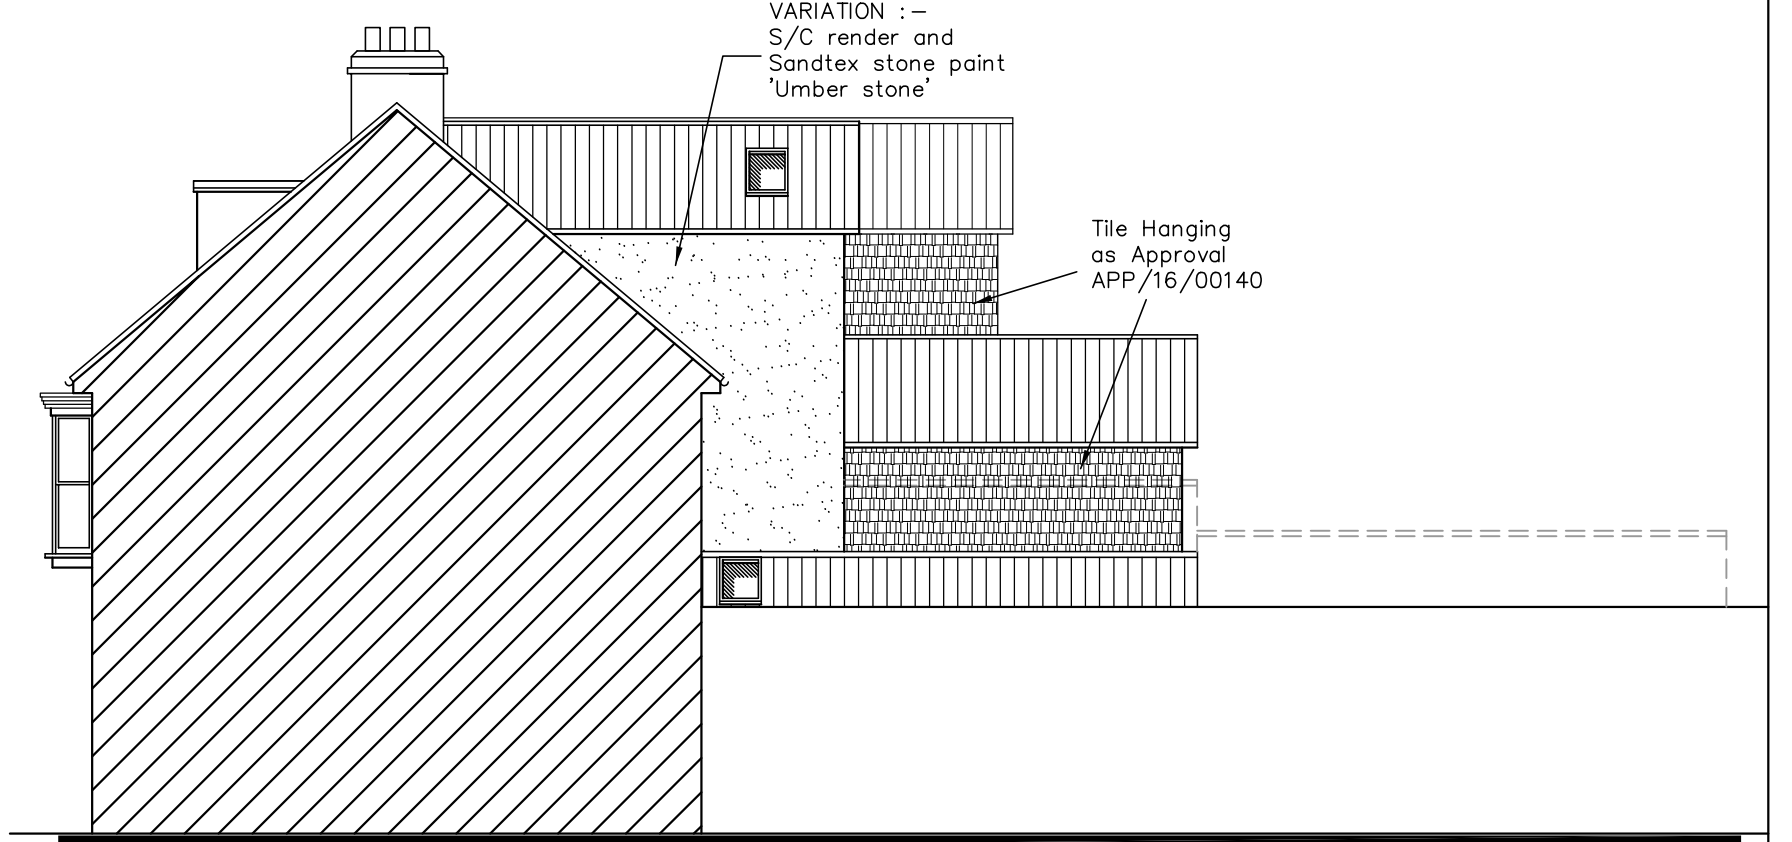

EAST

VARIATION :—
S/C render and
Sandtex stone paint
'Umber stone'


Tile Hanging
as Approval
APP/16/00140



NORTH

VARIATION :—
S/C render and
Sandtex
stone paint
'Umber stone'

VARIATION :—
Patio doors
2400 wide

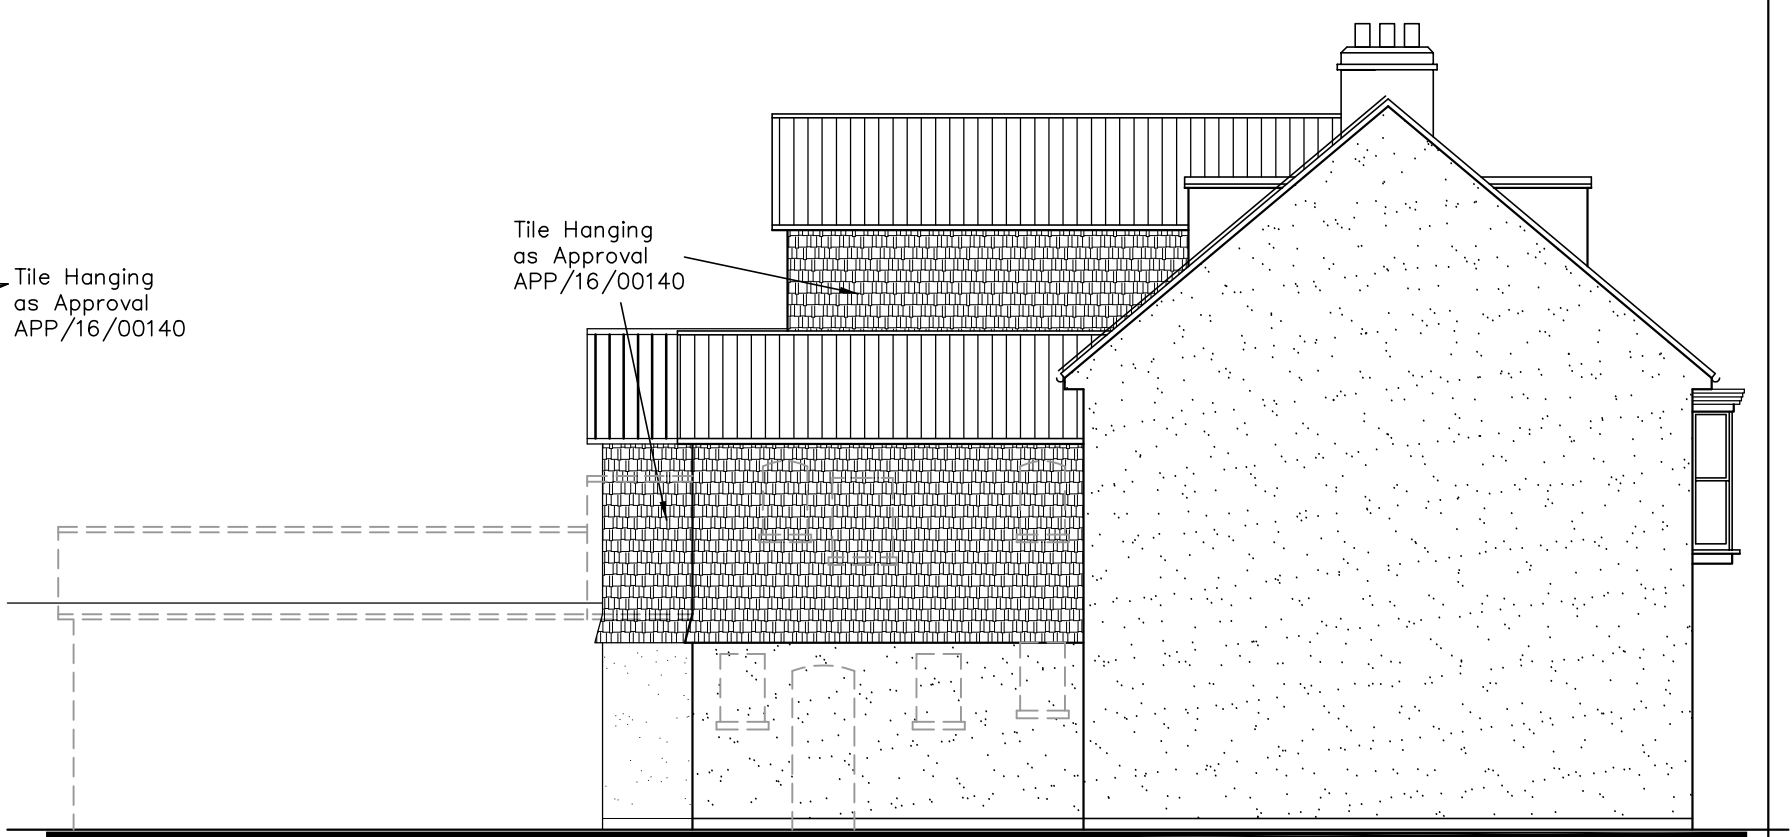

WEST


Tile Hanging
as Approval
APP/16/00140

Cobden Arms
74–76 West Street
Havant

PROPOSED ELEVATIONS VARIATION of CONDITION

Revisions

- A. North Patio Doors added. 09/05/16
- B. PF revisions. 11/08/16
- C.

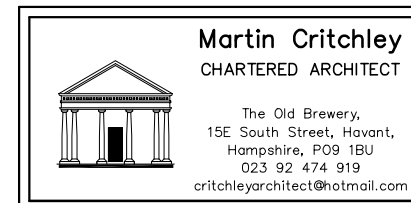

Scale A1=1:50, A3=1:100
Drawn MHC/JHL
Date 05/05/16

metres

10

20

30

1044–533^B