



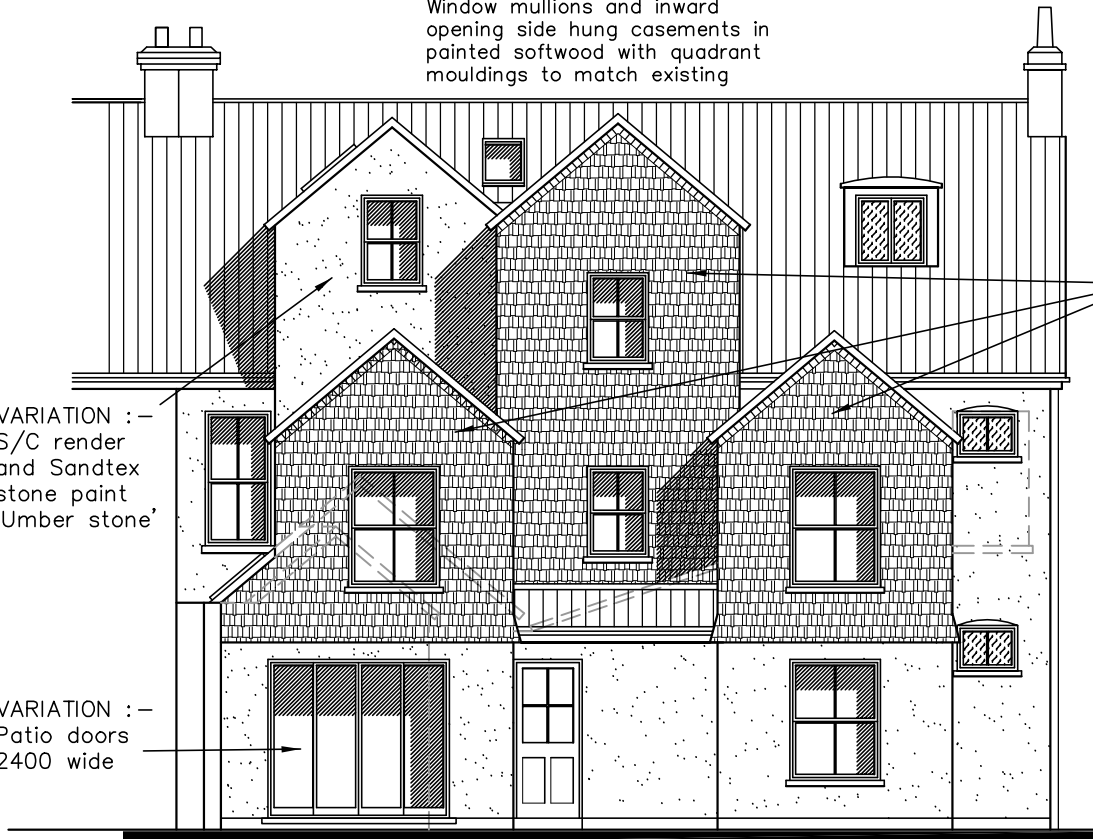


SOUTH



NORTH

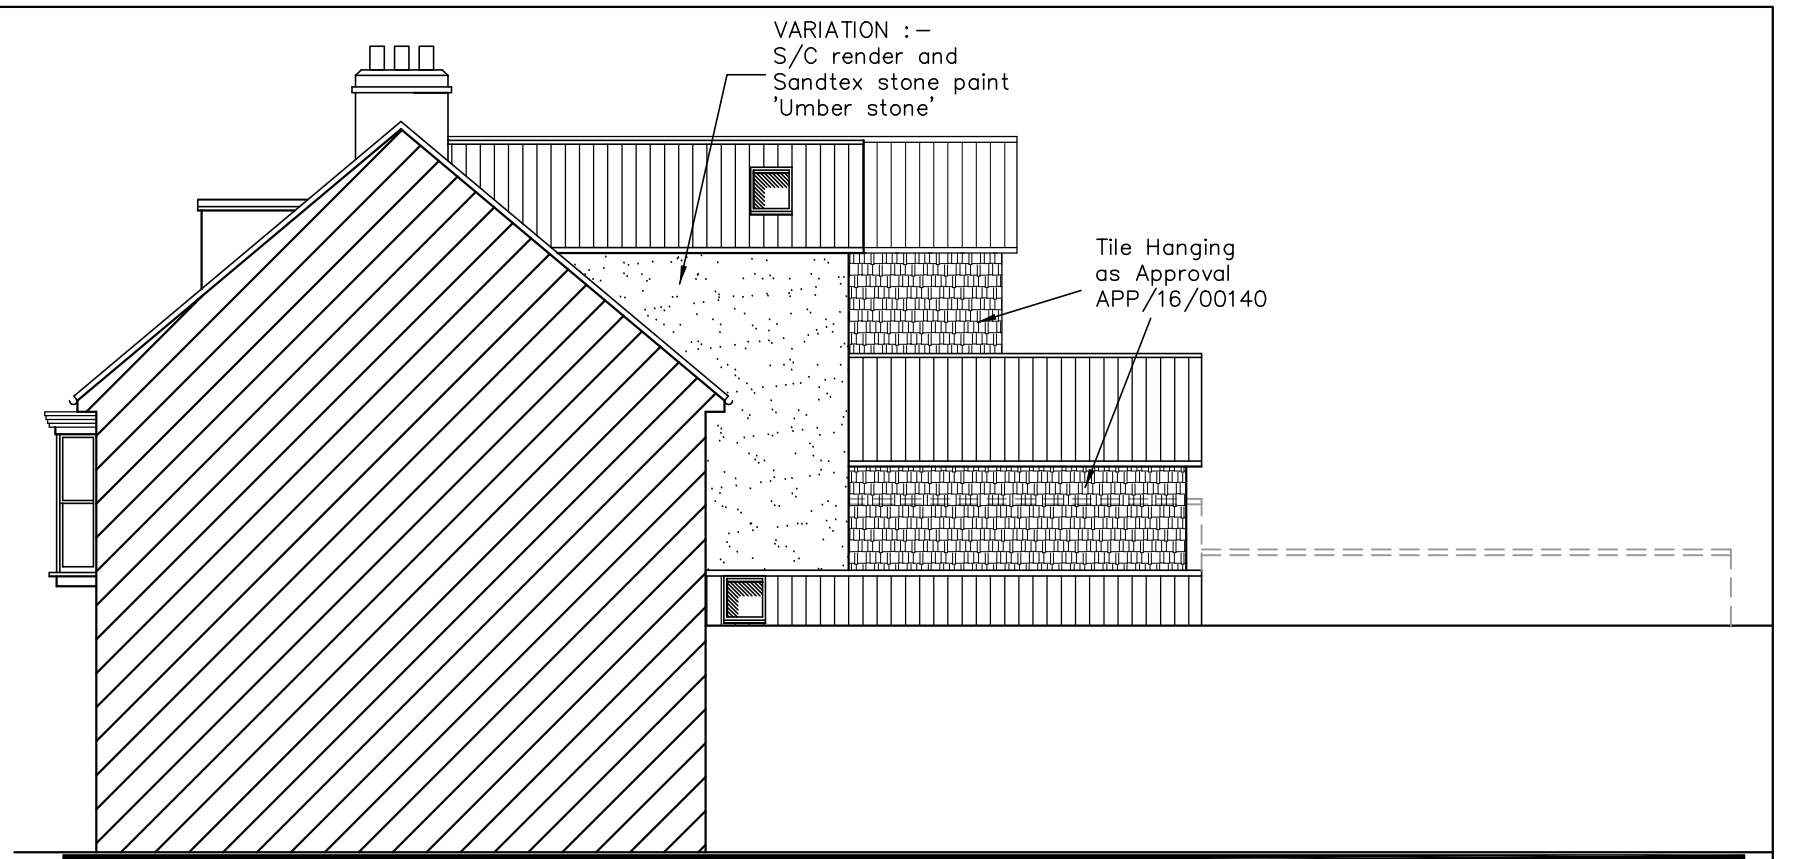

EAST

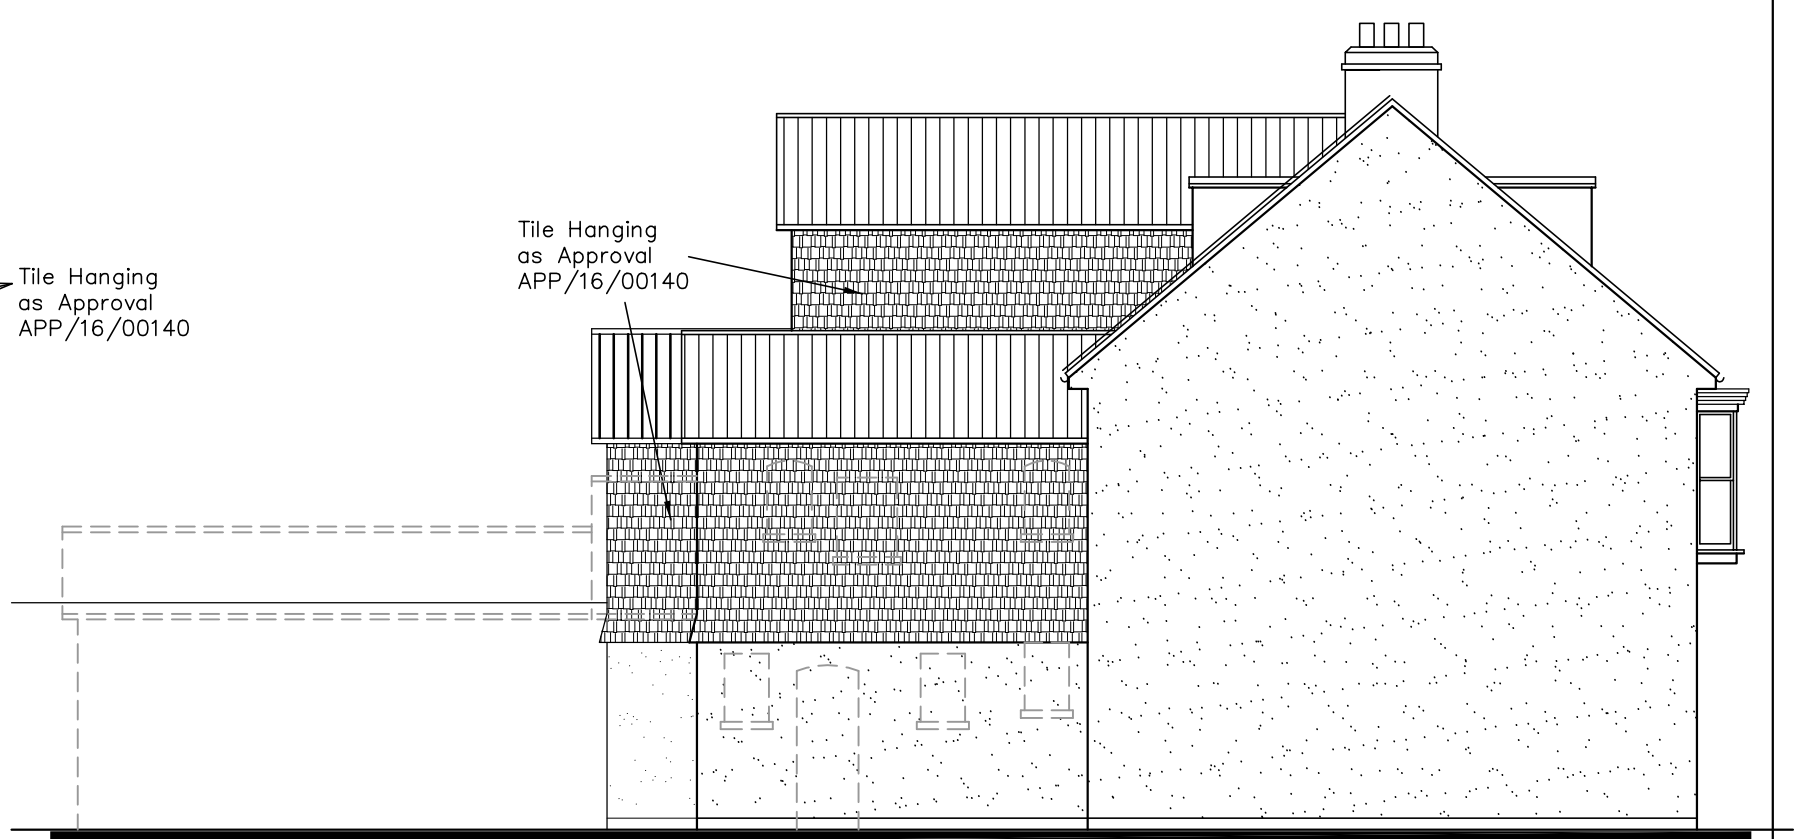


WEST

Cobden Arms
74-76 West Street
Havant

PROPOSED ELEVATIONS
VARIATION of CONDITION

Revisions

- A. North Patio Doors added. 09/05/16
- B. PF revisions. 11/08/16
- C. Materials note added. 23/09/16

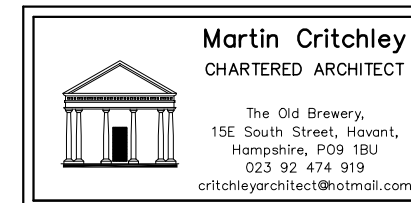

Scale A1=1:50, A3=1:100
Drawn MHC/JHL
Date 05/05/16

metres

10

20

30

1044-533^C