




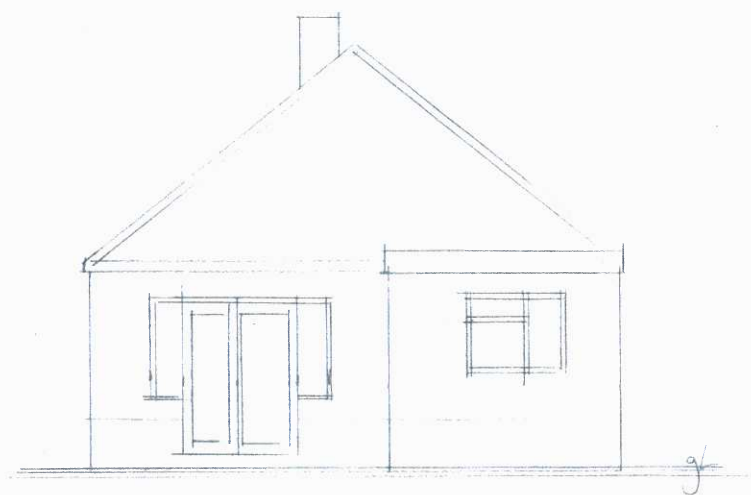


REAR ELEVATION

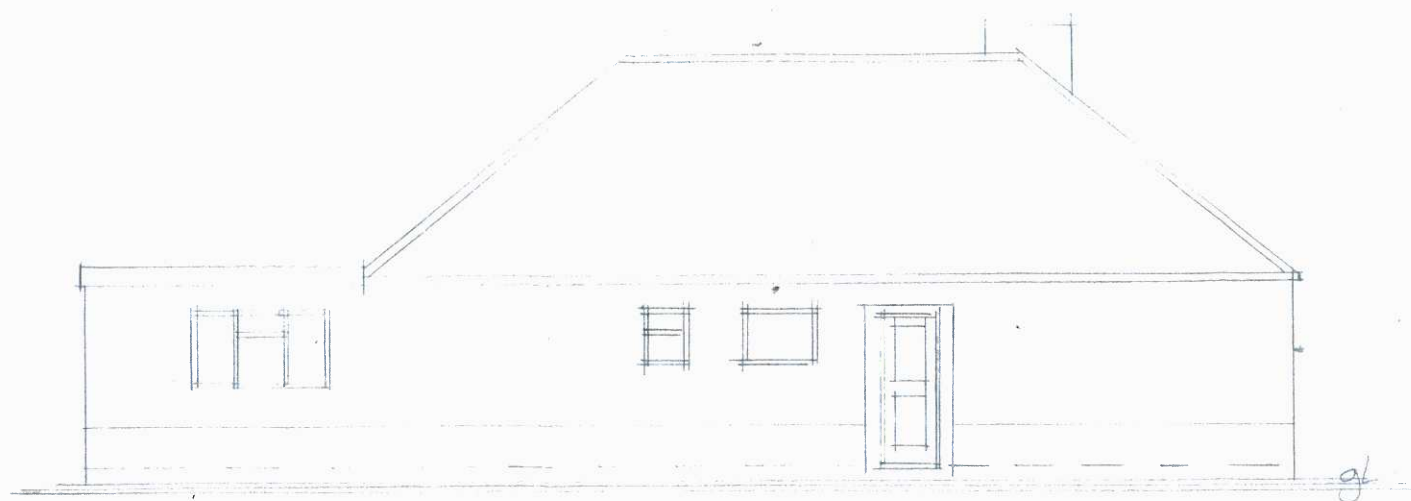

SIDE ELEVATION

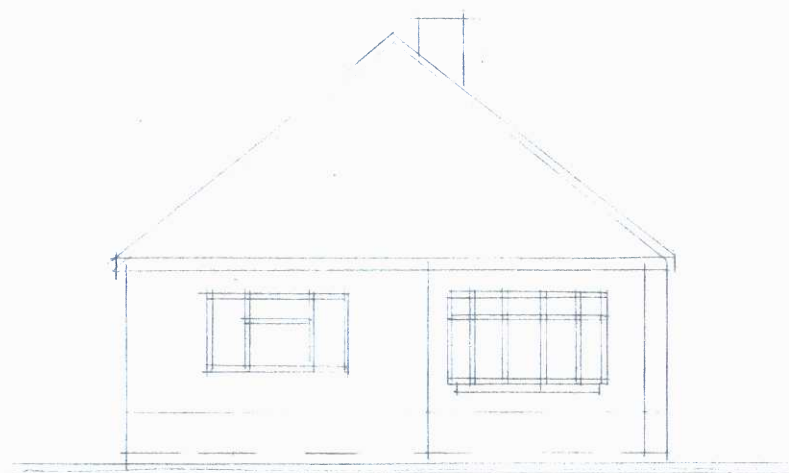

FRONT ELEVATION

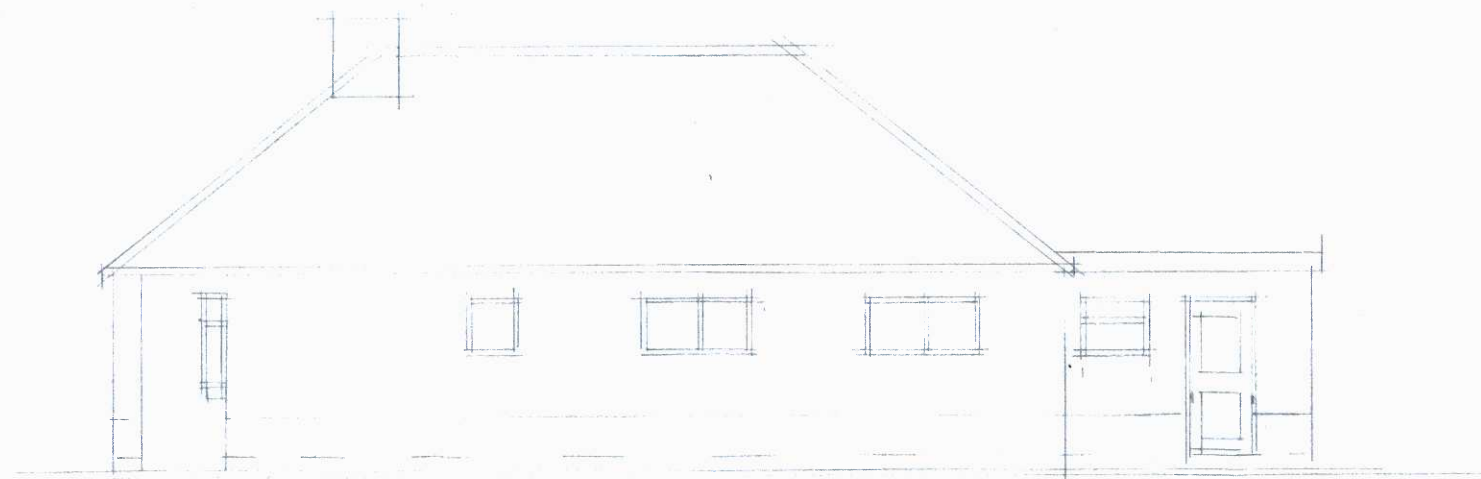

SIDE ELEVATION

EXISTING ELEVATION

HAVANT BOROUGH
COUNCIL
21 JUL 2016
RECEIVED