



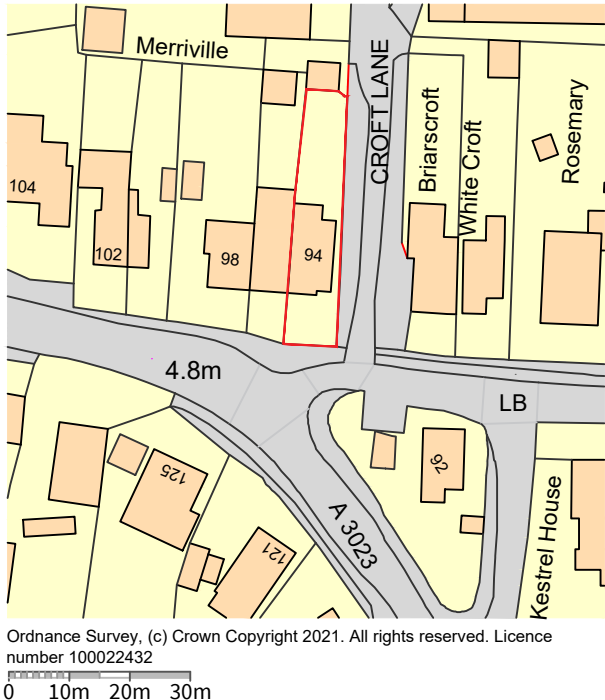


1.1250 Existing Site Plan



1.500 Existing Site Plan

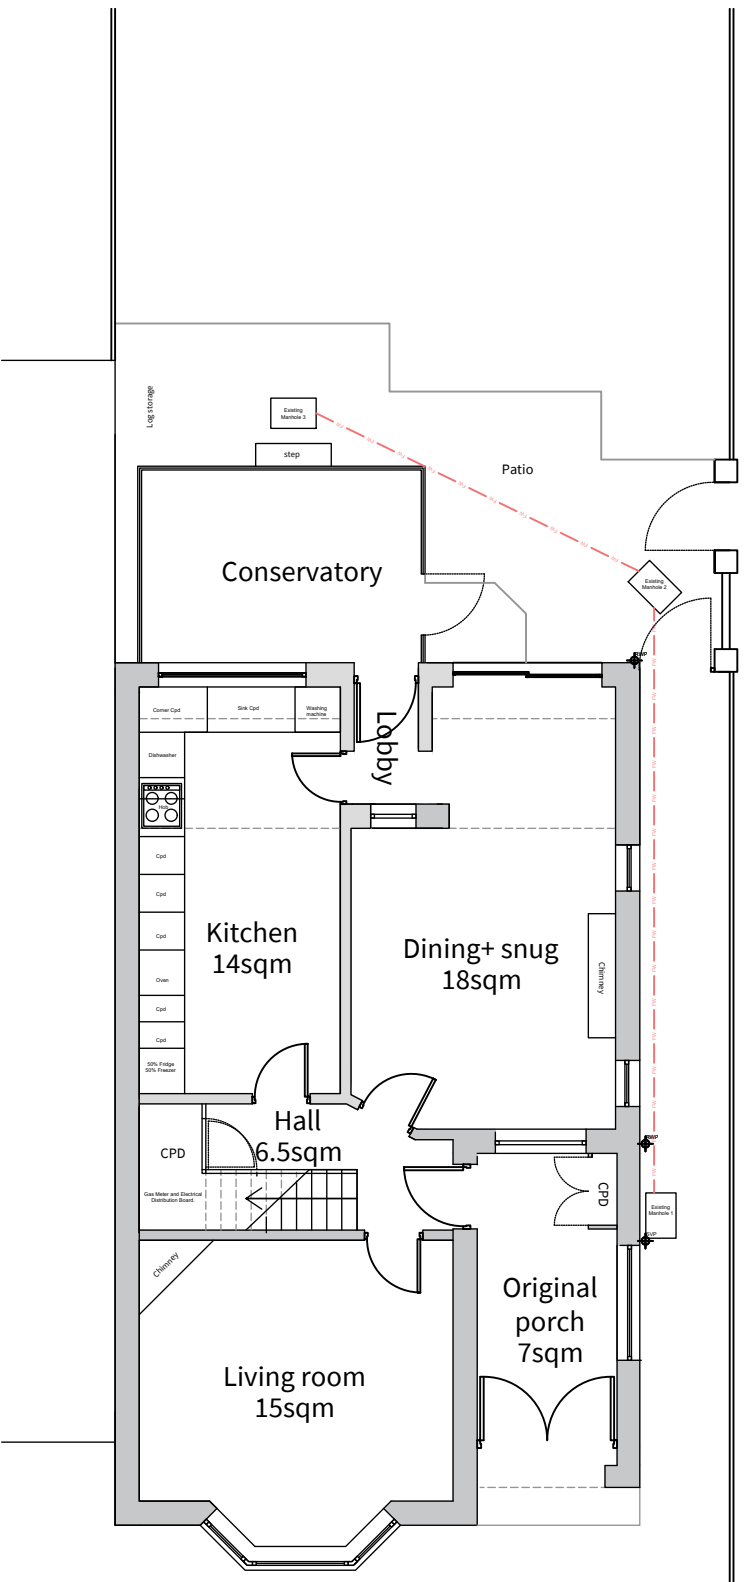

Existing Ground Floor Plan

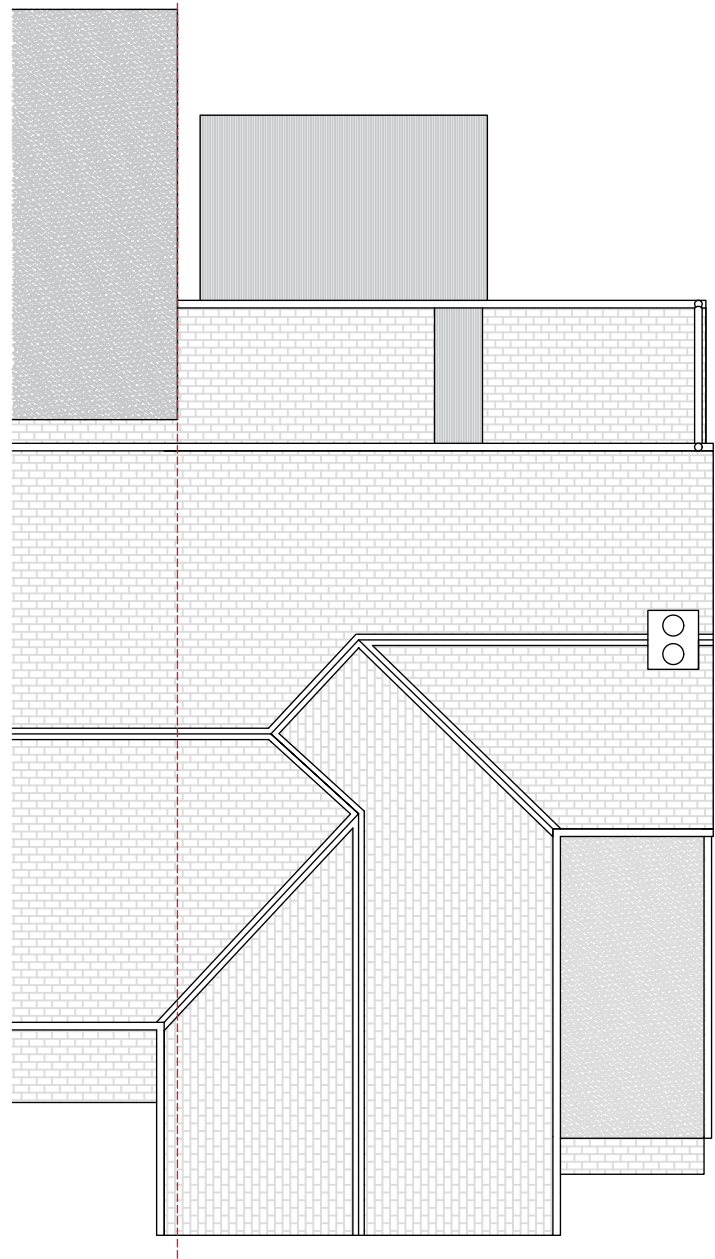

Existing Roof Plan




Existing South elevation




Existing North elevation




Existing East elevation

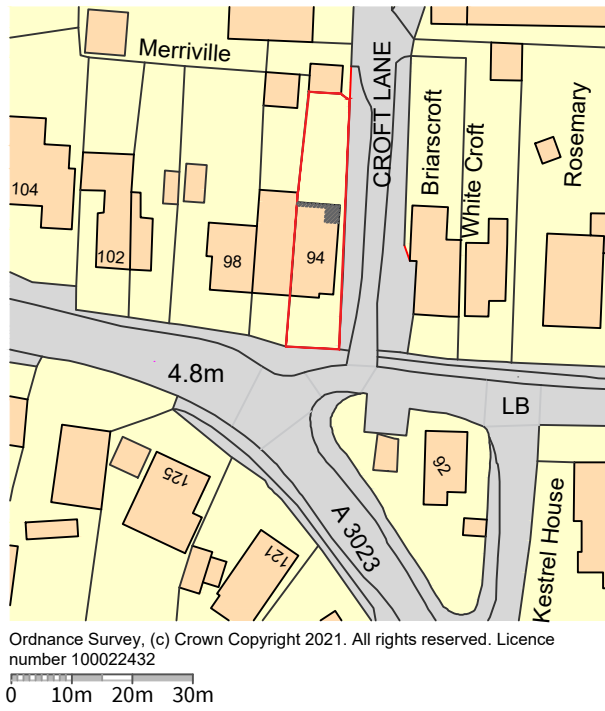


1.1250 Proposed Site Plan

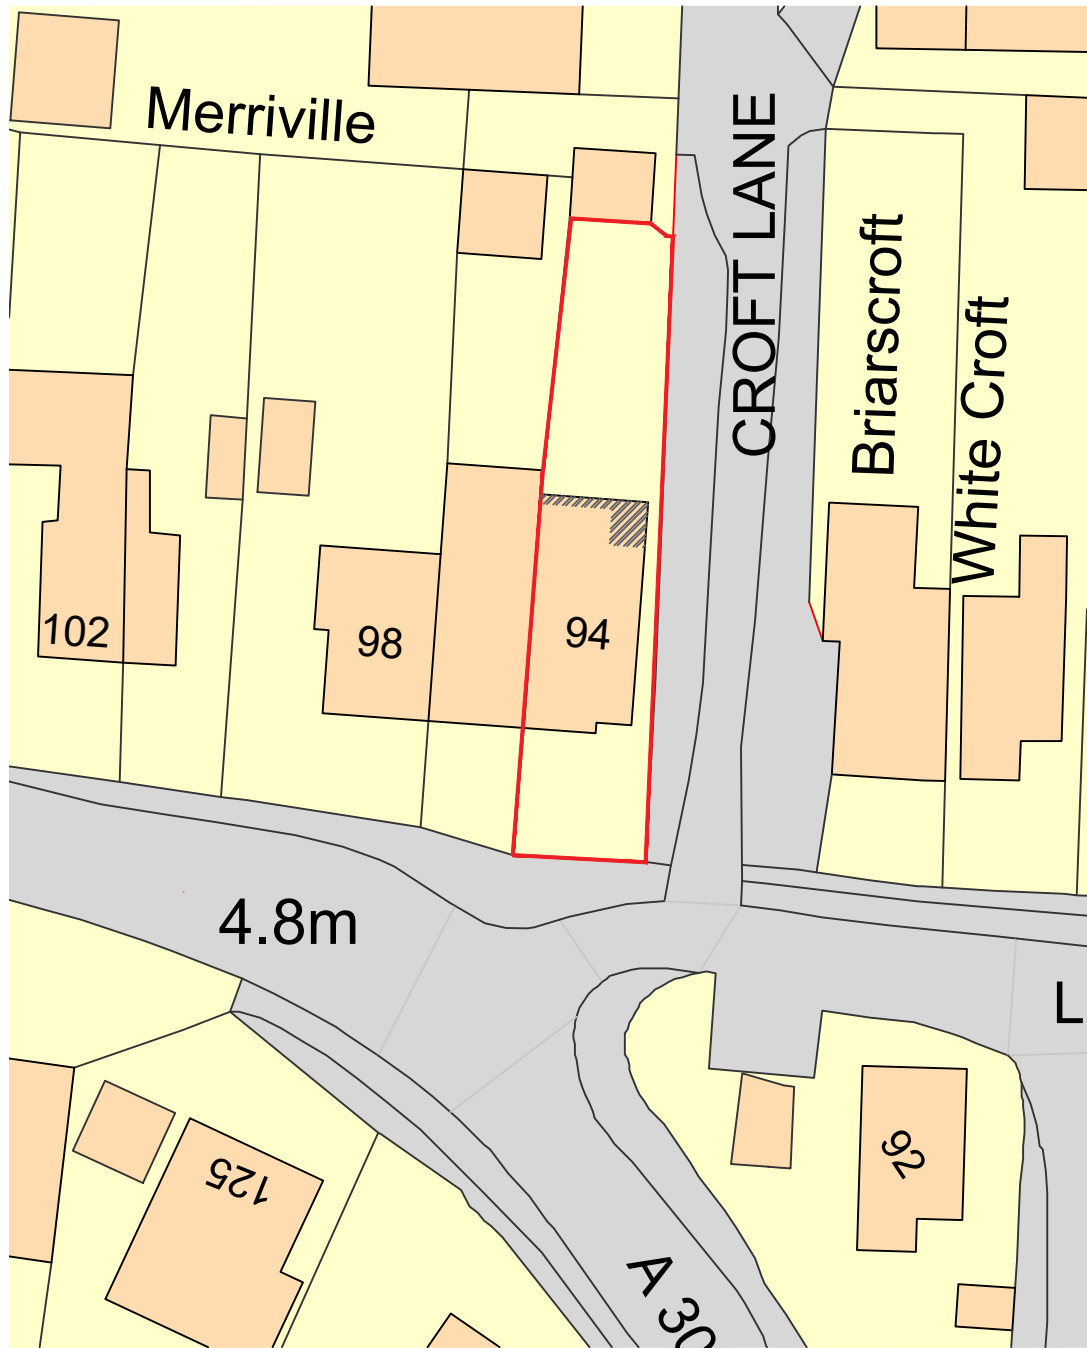

1.500 Proposed Site Plan

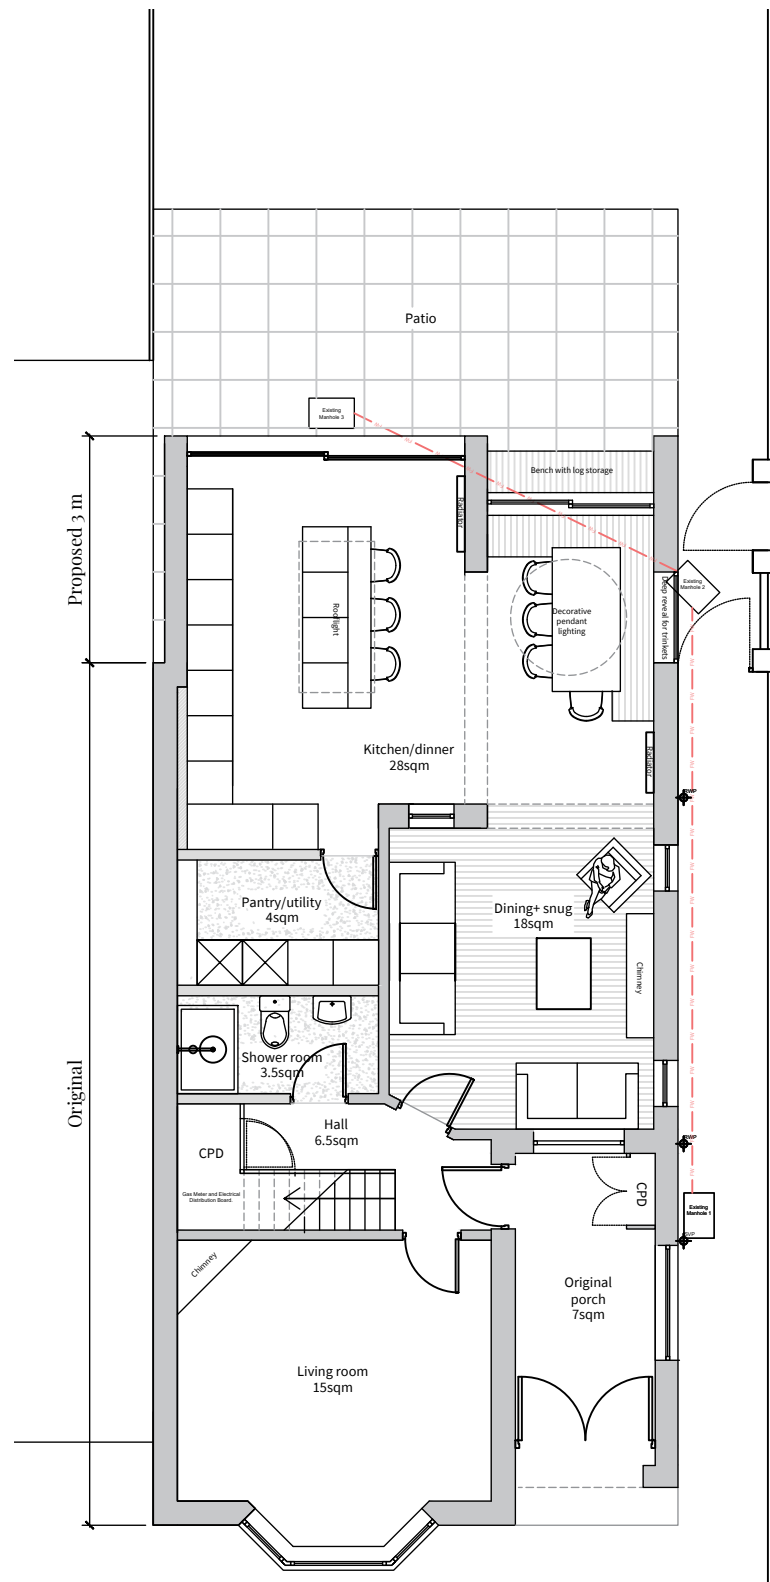

Proposed Ground Floor Plan

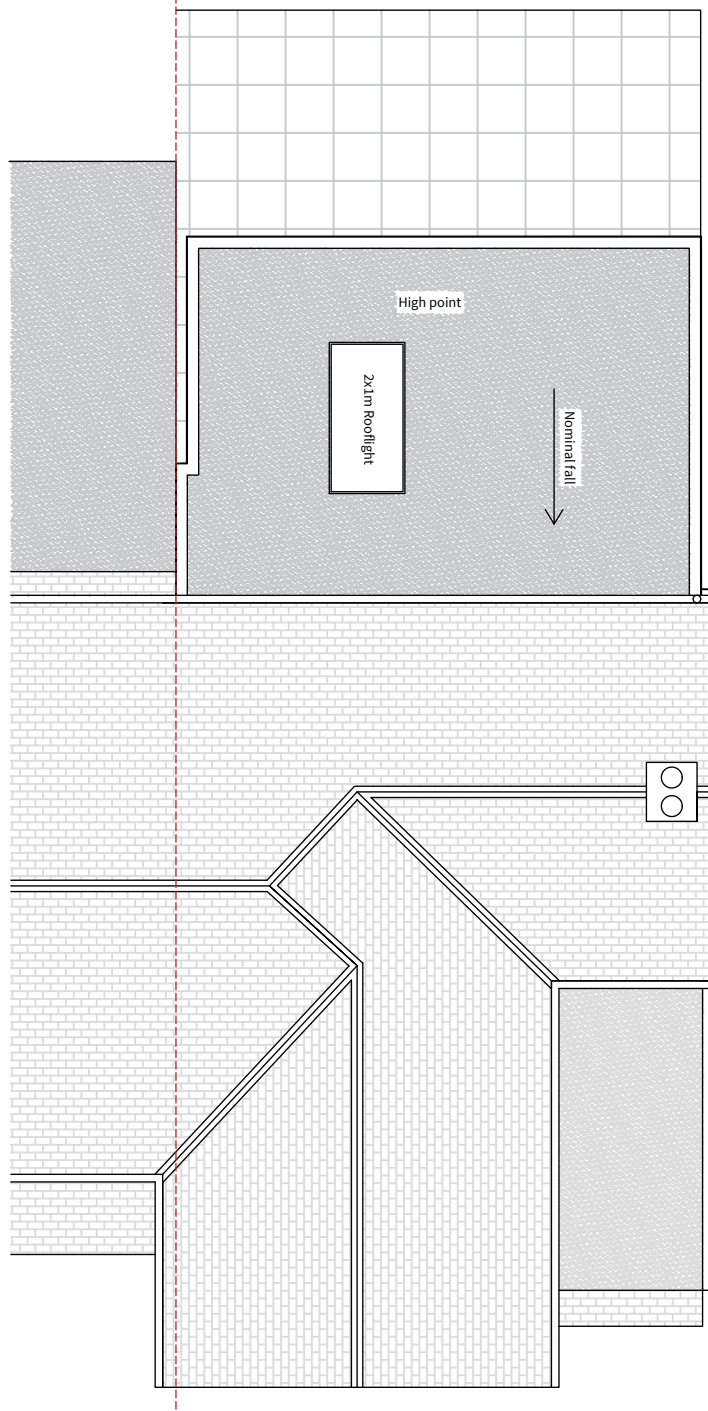


Proposed Roof Plan



Proposed South elevation



Proposed North elevation

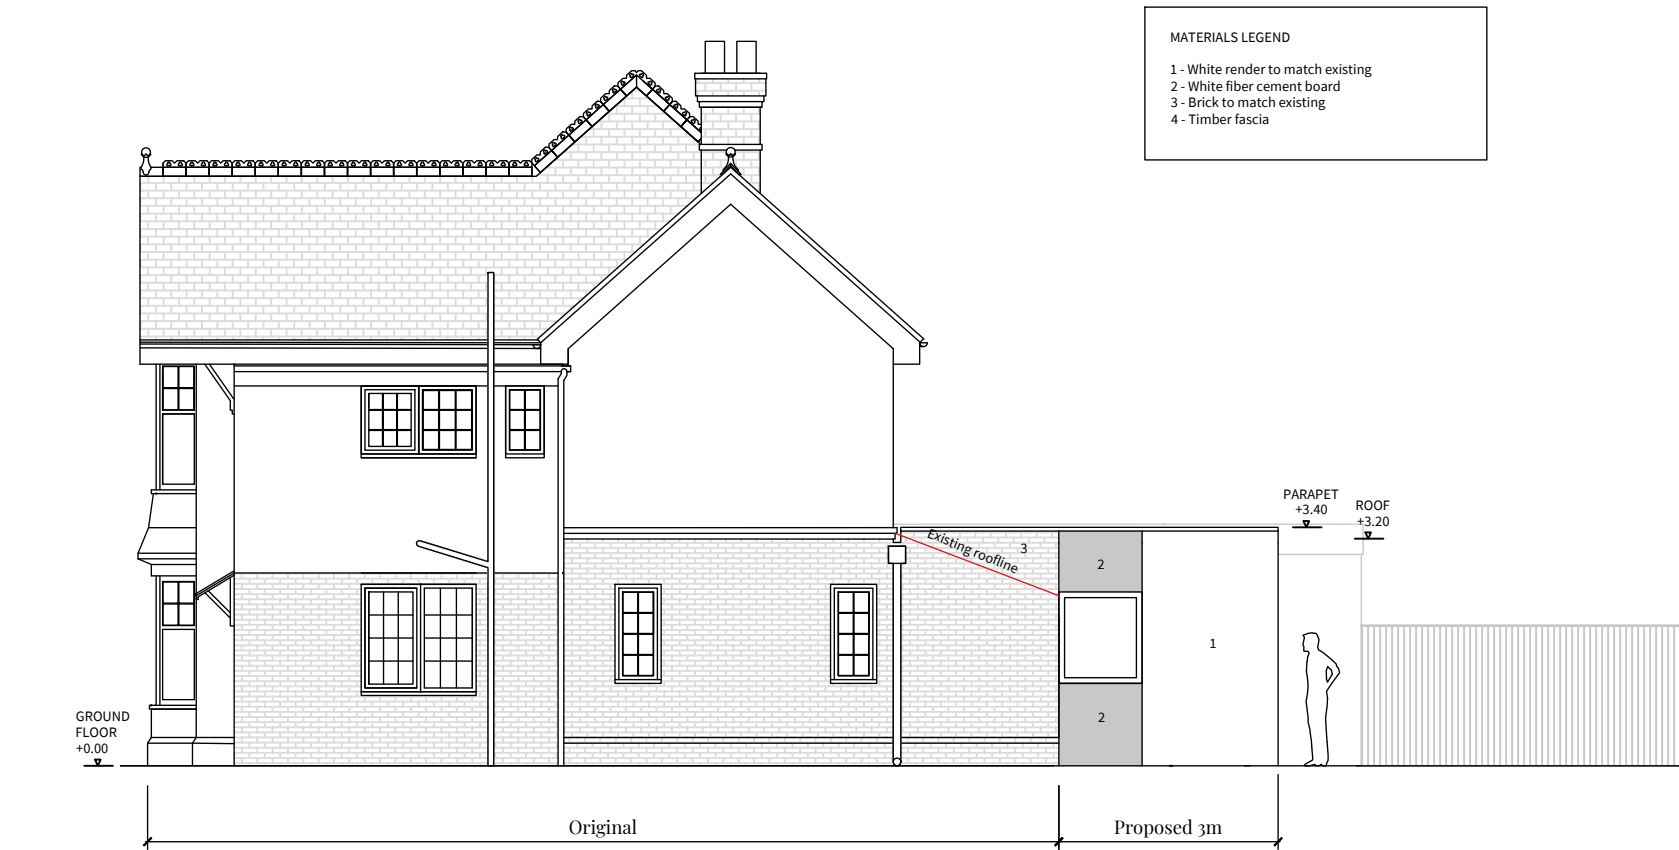

Proposed East elevation

