




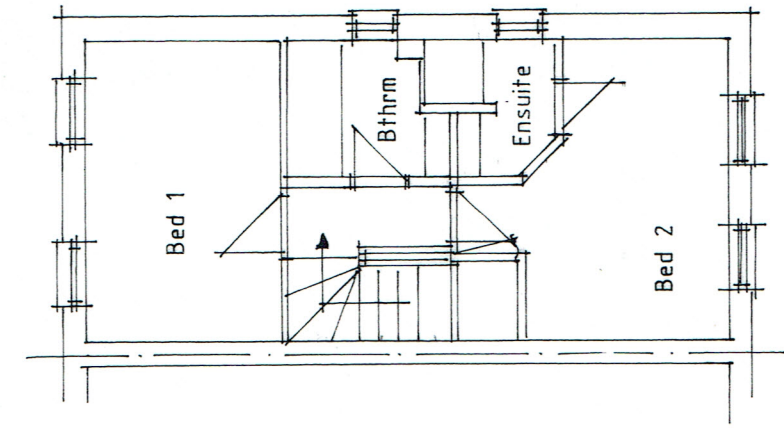


First

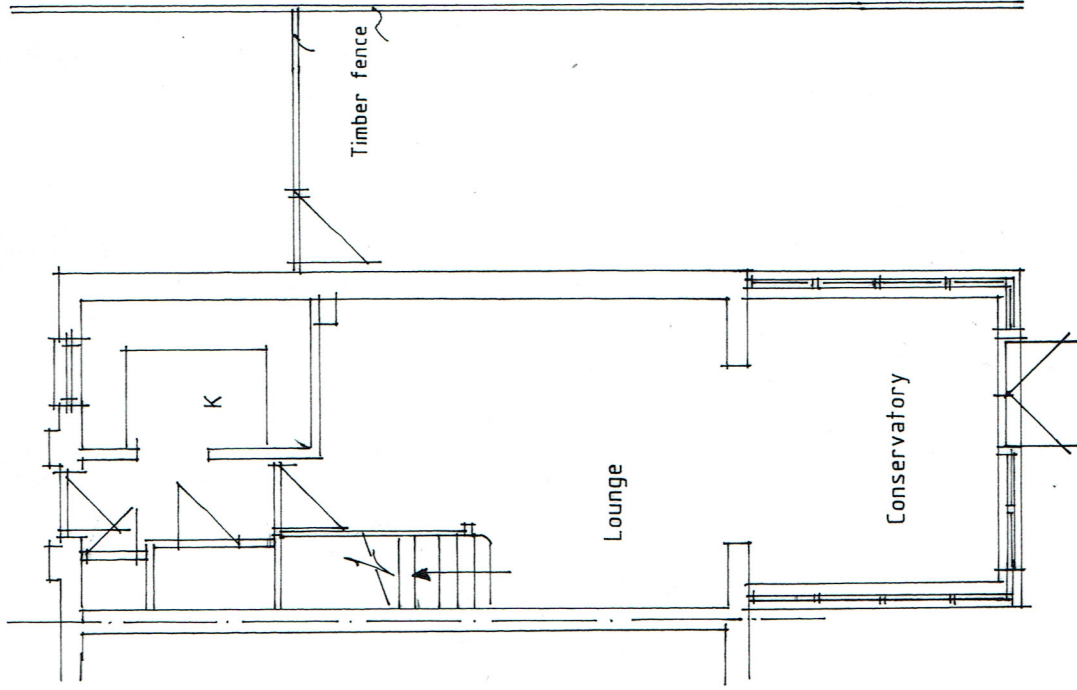


Ground

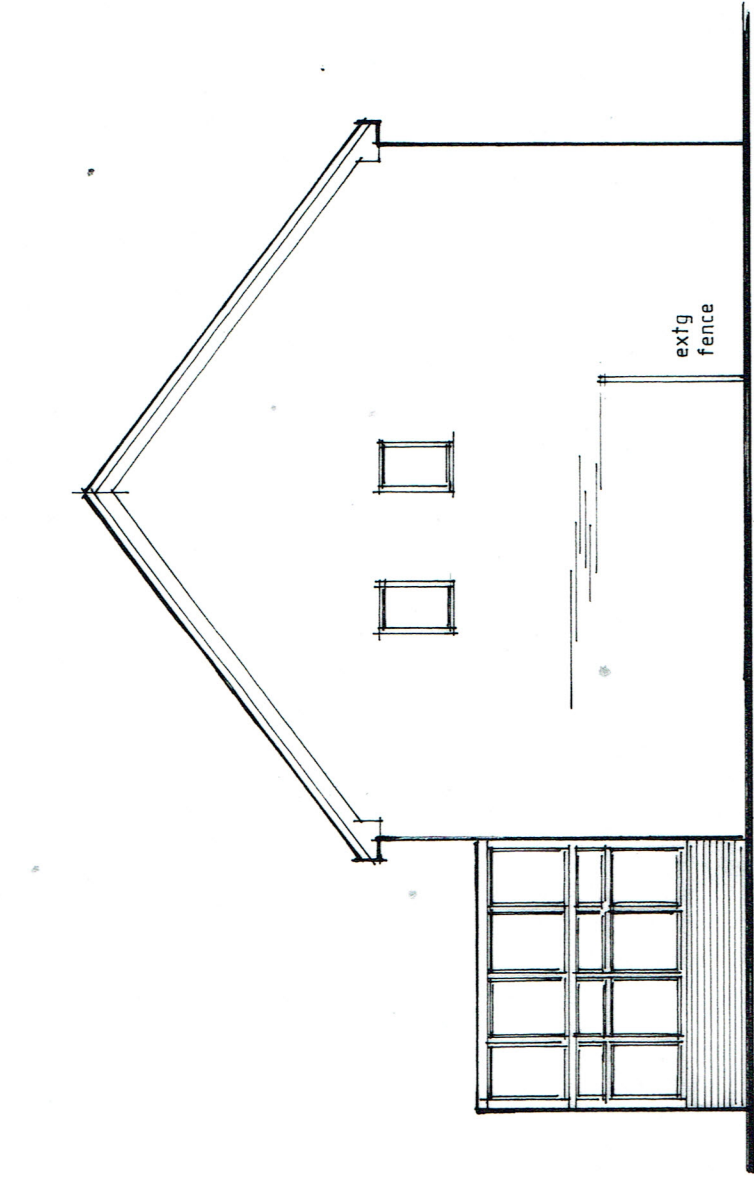


Side Elevation

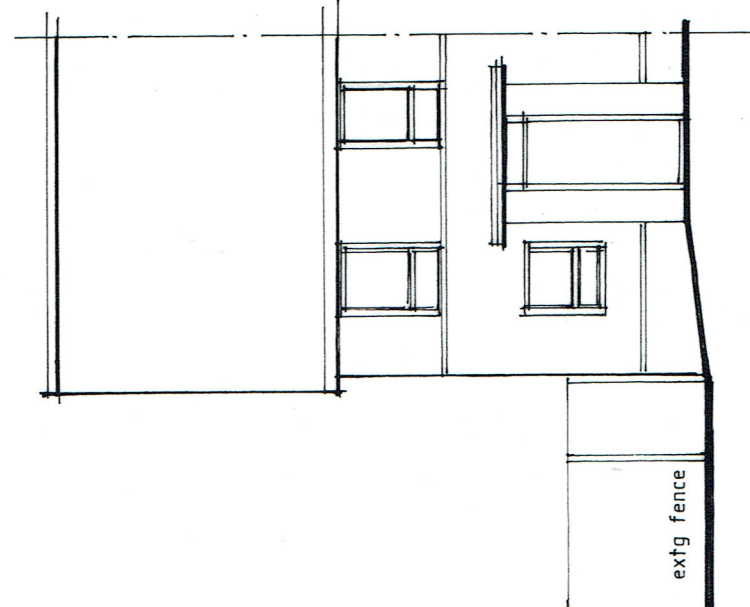

Front

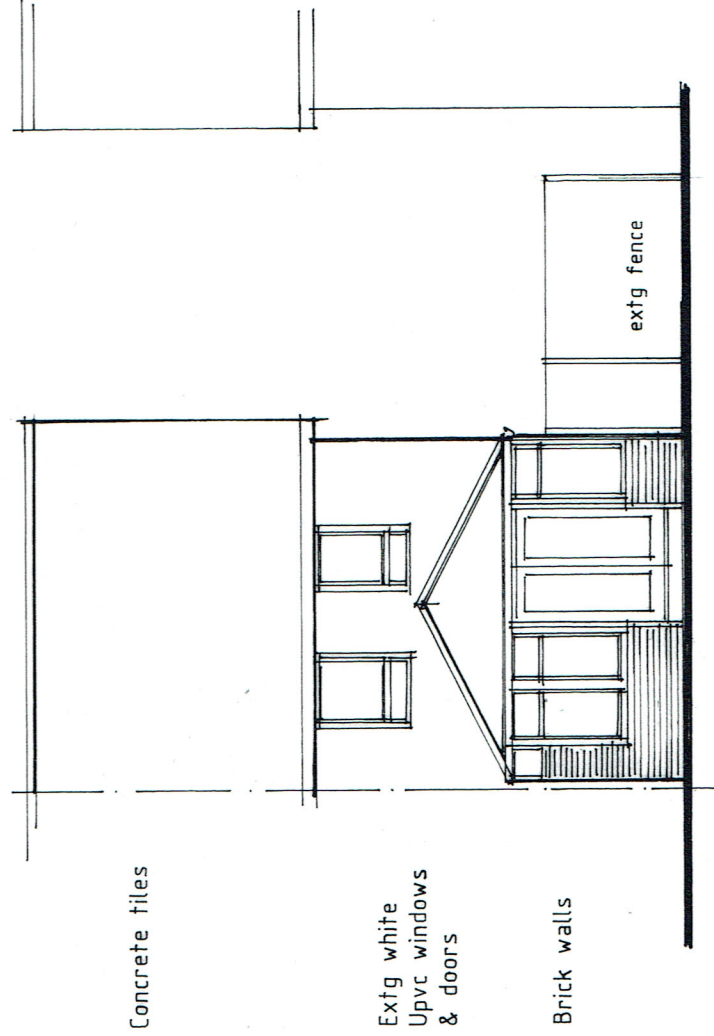

Rear

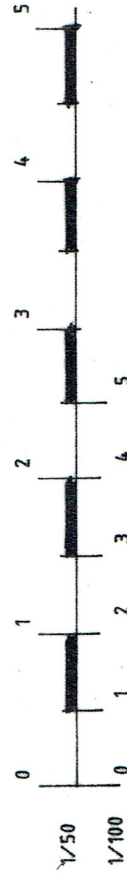

Lou Webb Dip (Arch) Architectural Services	
louwebbarchitecturalservices.co.uk 26a, Shaftesbury Road, Southsea, Portsmouth, PO5 3JR. Mobile: 07776 265 976 E-mail: louwebbarchitectural@gmail.com	
Job: Proposed New Single Storey Side Extension	Drawing Title: Existing Plans & Elevations
Address: 31, Billy Road, Hayling Island. PO11 0FA All Dimensions Must Be Checked On Site And Not Scaled From This Drawing. Except For Local Authority Planning Purposes Only	Scale: 1:100 Date: June 2021 Dwg No: AF SB 01/01