


North top

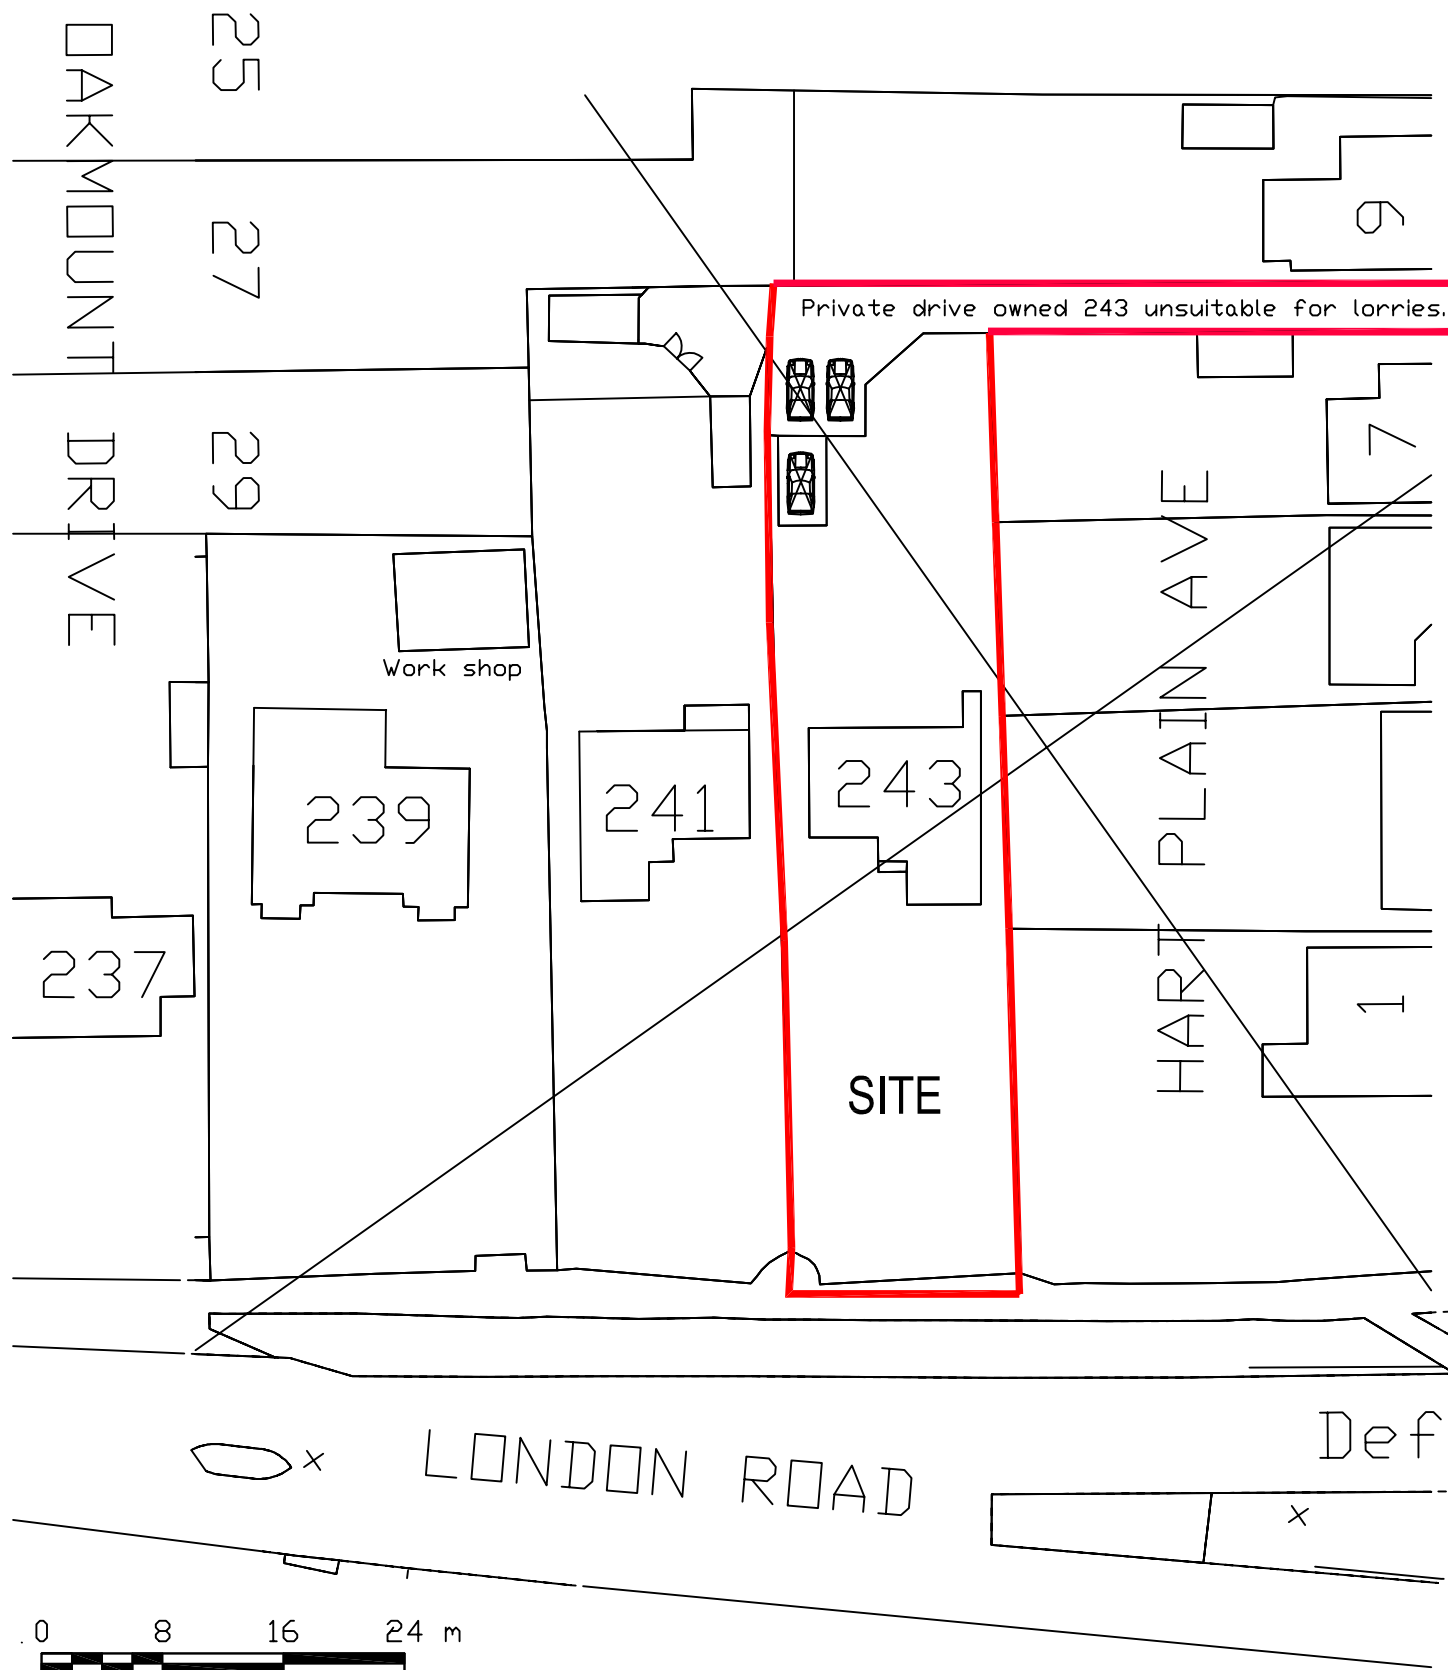

Notes

Application site shown includes right of way to rear also in ownership of 243

A4

Address: 243 LONDON ROAD, Waterloo, PO8 8DD	Detail: SITE	Scale: 1/500
Title: BLOCK PLAN- Source OS	Drg No: 2014/07-7/2	Rev: A