




2.5MW ENGINE UNIT

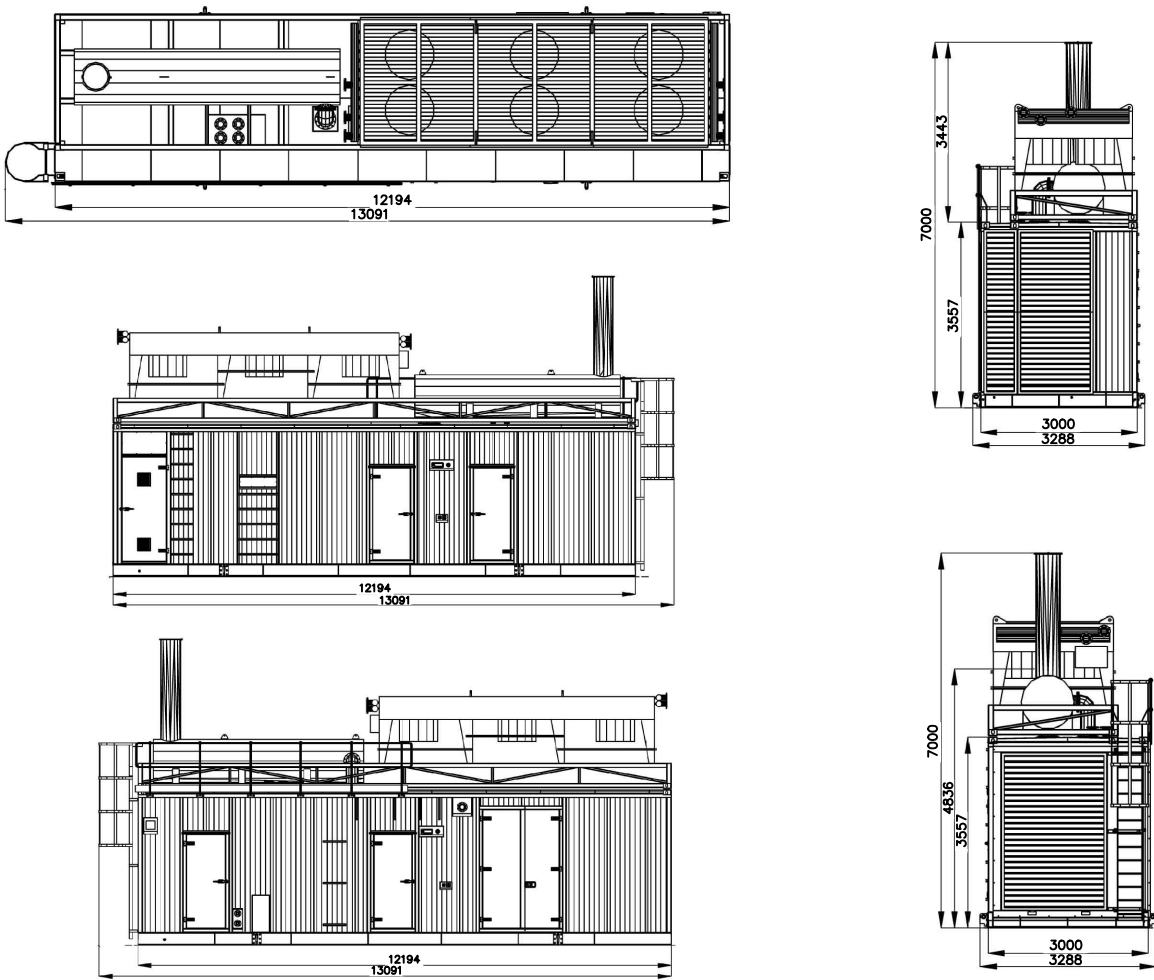


HV/LV SWITCHROOM

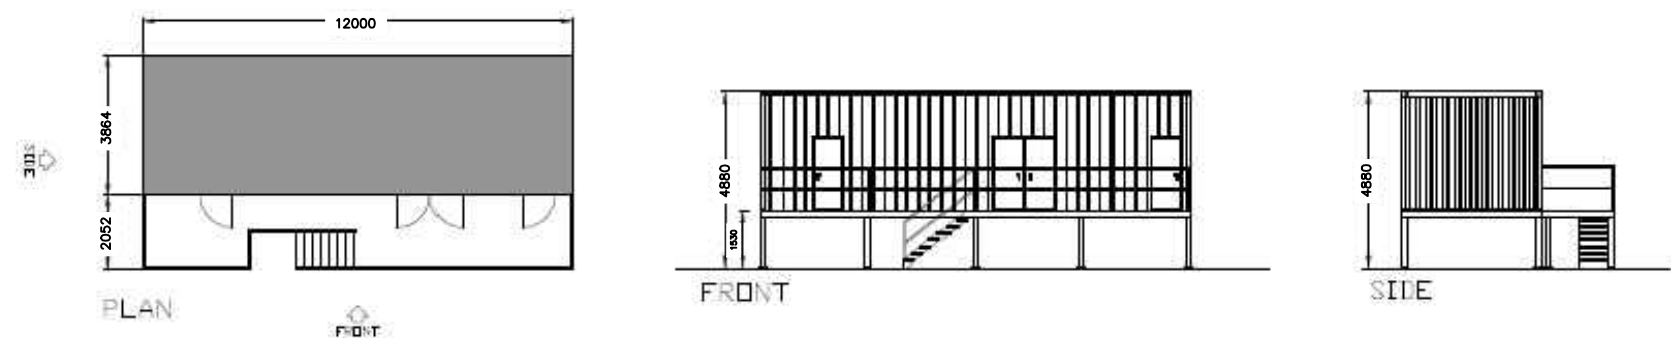


WELFARE CABIN

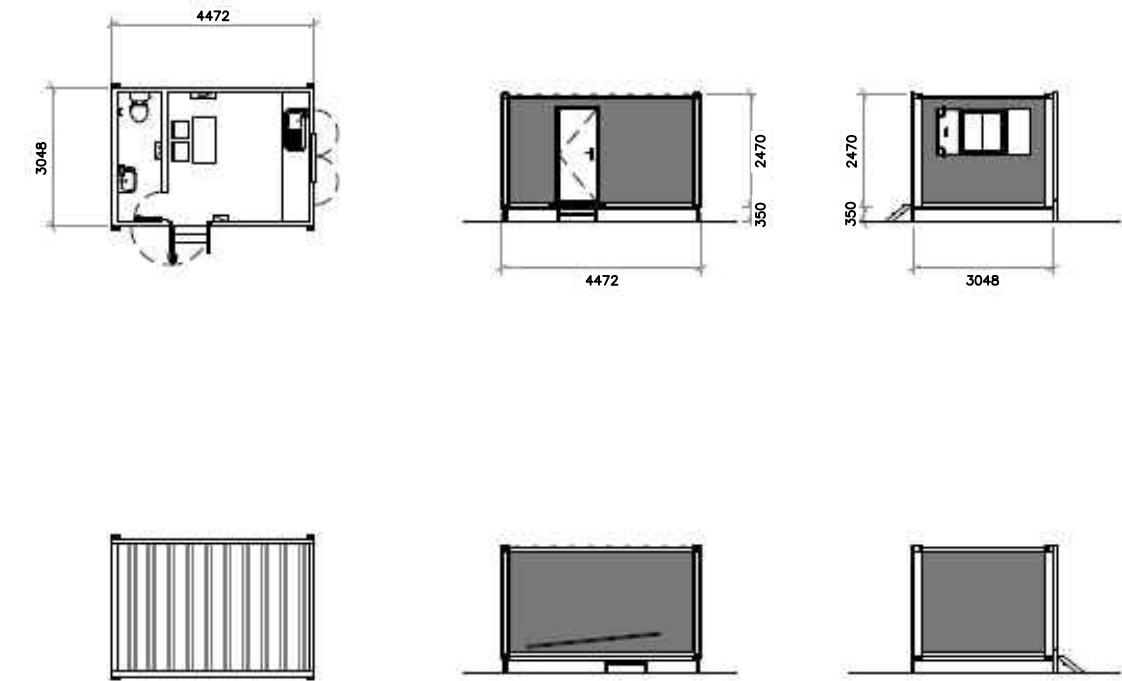


STORE ROOM

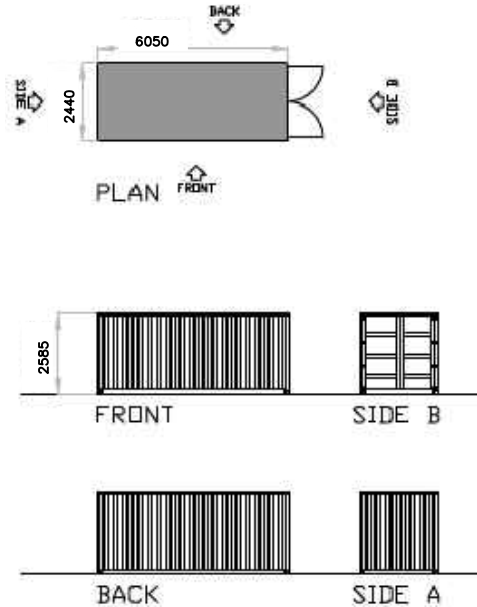


SUBSTATION

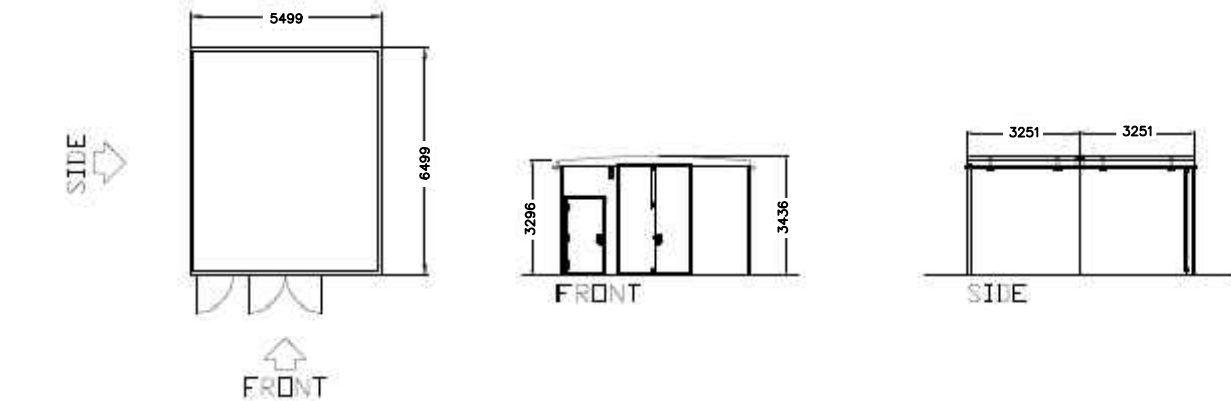


MAIN TRANSFORMER COMPOUND

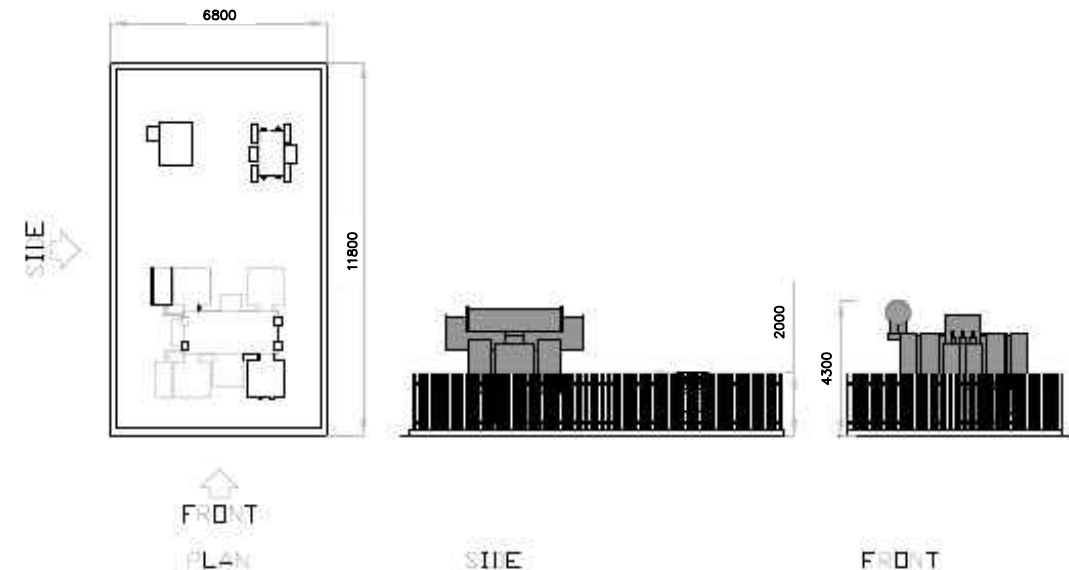

GAS KIOSK

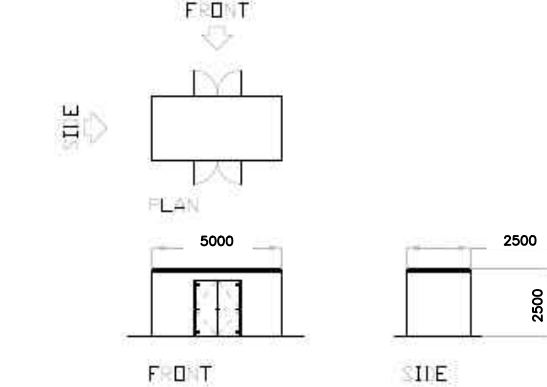

OIL TANK

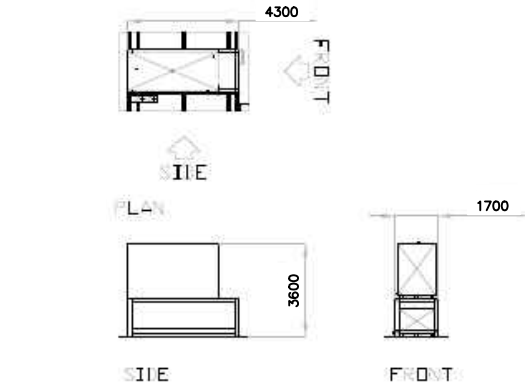

Hermitage Way, Havant

Drawing: Block plan of site components

Scale © A3: 1:250

Revision 1

Date: 08 July 2021

Drawn by: RL

Plan not to be used for construction