


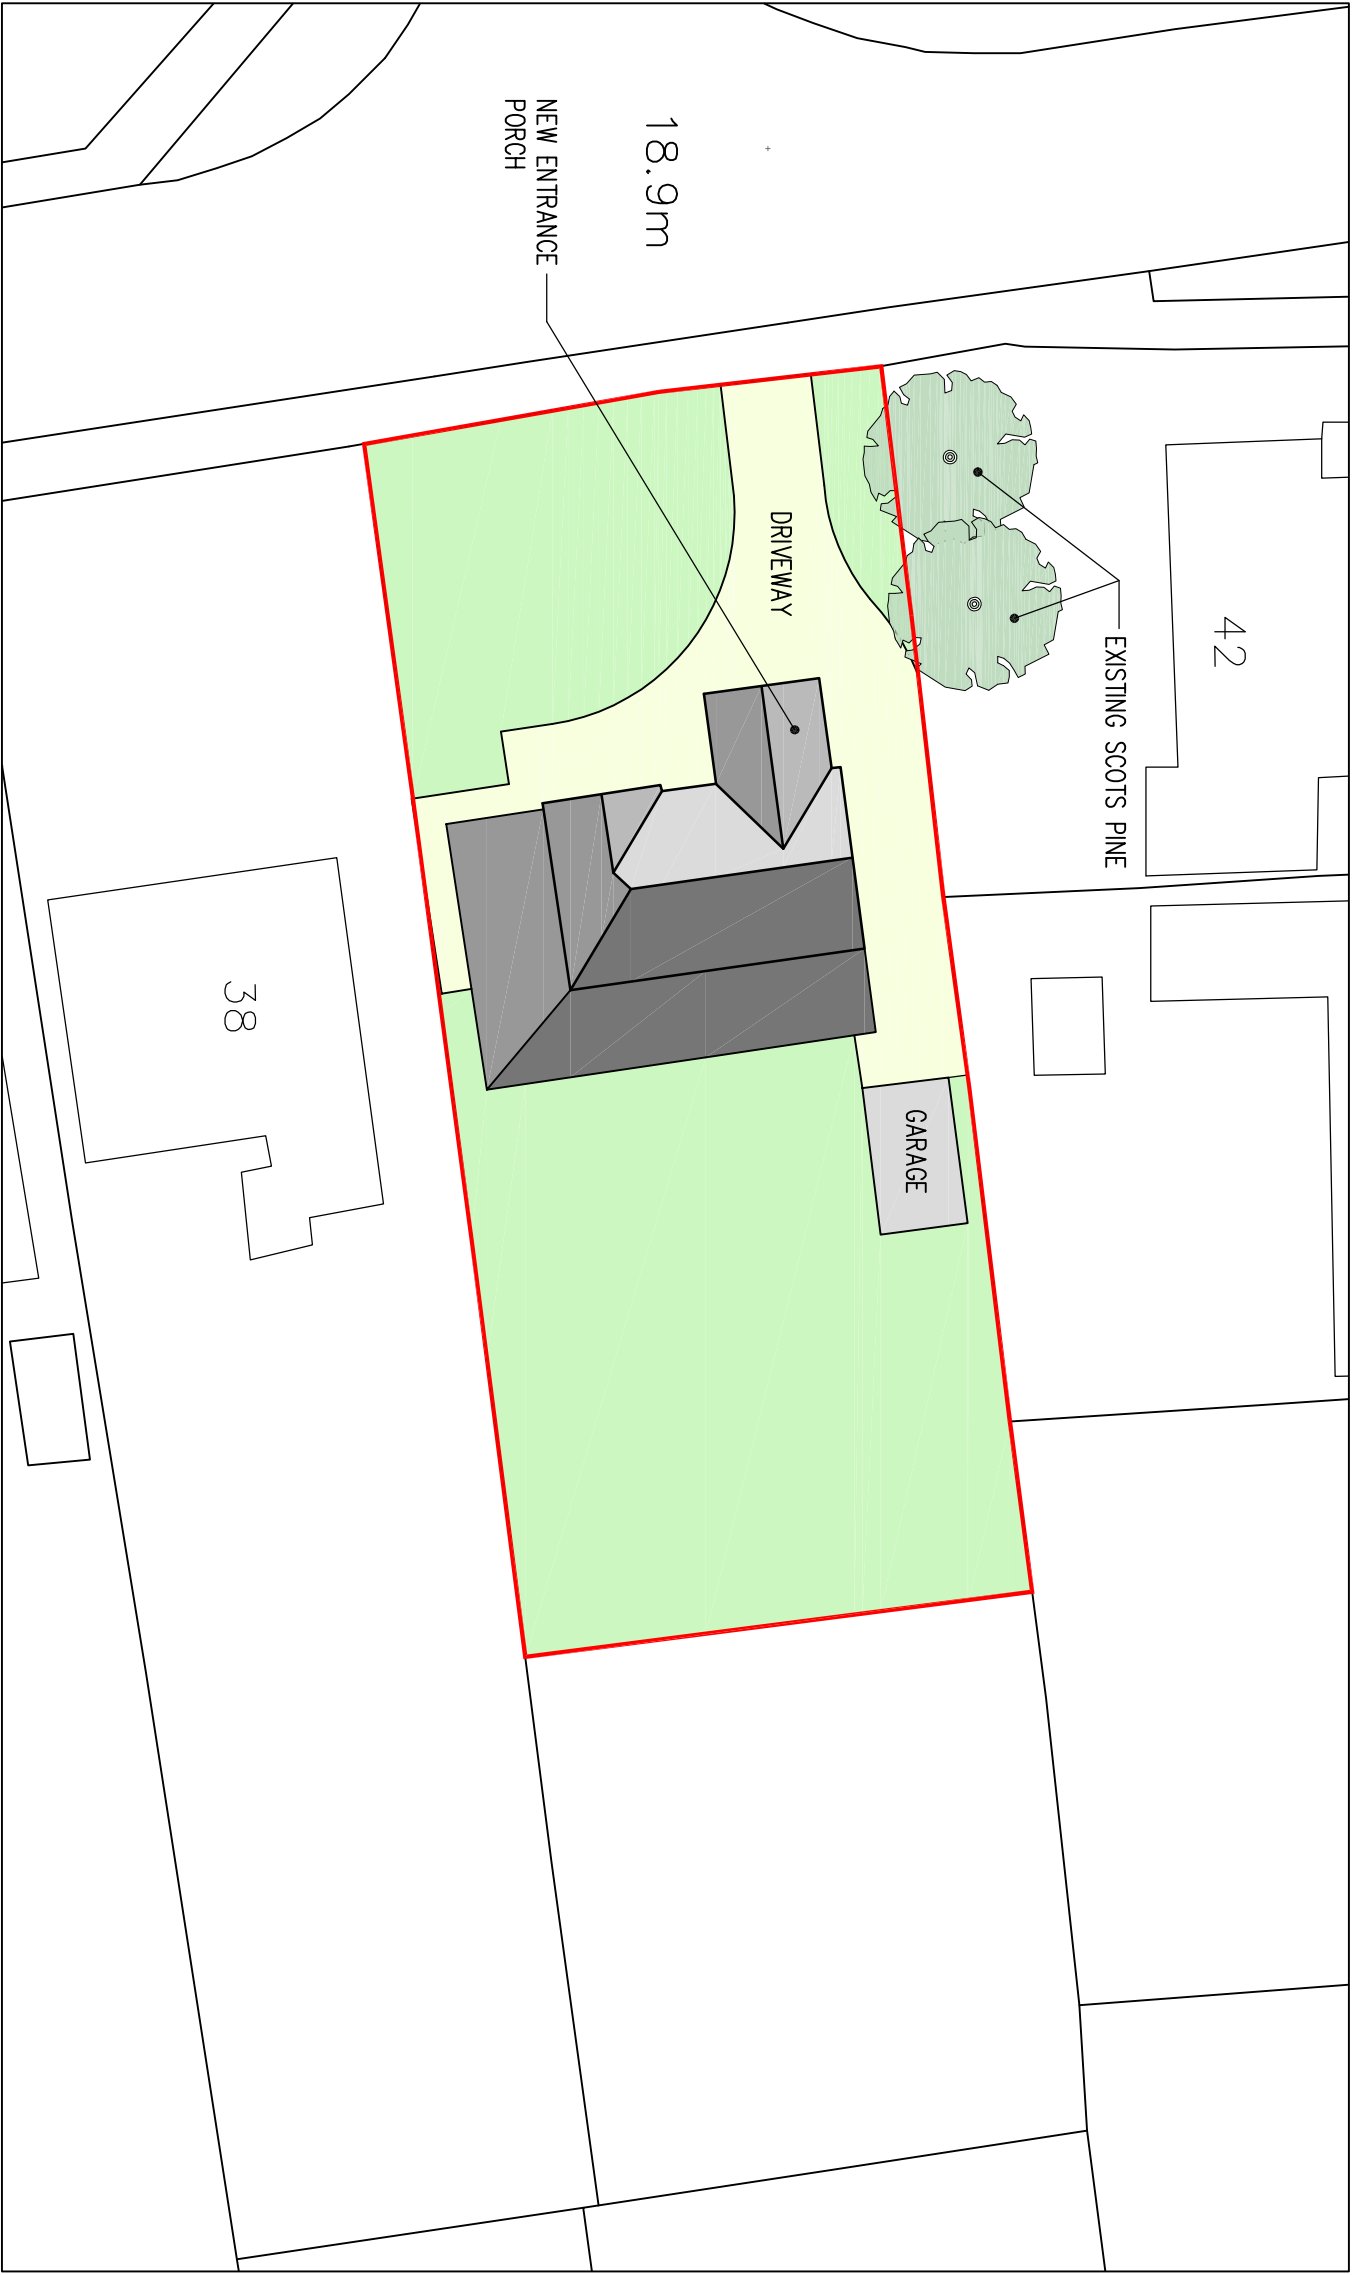

P1	FIRST ISSUE		Mar '16
Mark	Revision		Date
Issue Status			
PLANNING			
40 HOLLYBANK LANE			
EMSWORTH, HAMPSHIRE. PO10 7UE			
PROPOSED PORCH/FRONT EXTENSION			
PROPOSED BLOCK PLAN			
Drawn by RLJ			
Date	March 2016	Drawing Number	Revision
A3 Scale	1:200	2016/GM/05	P1