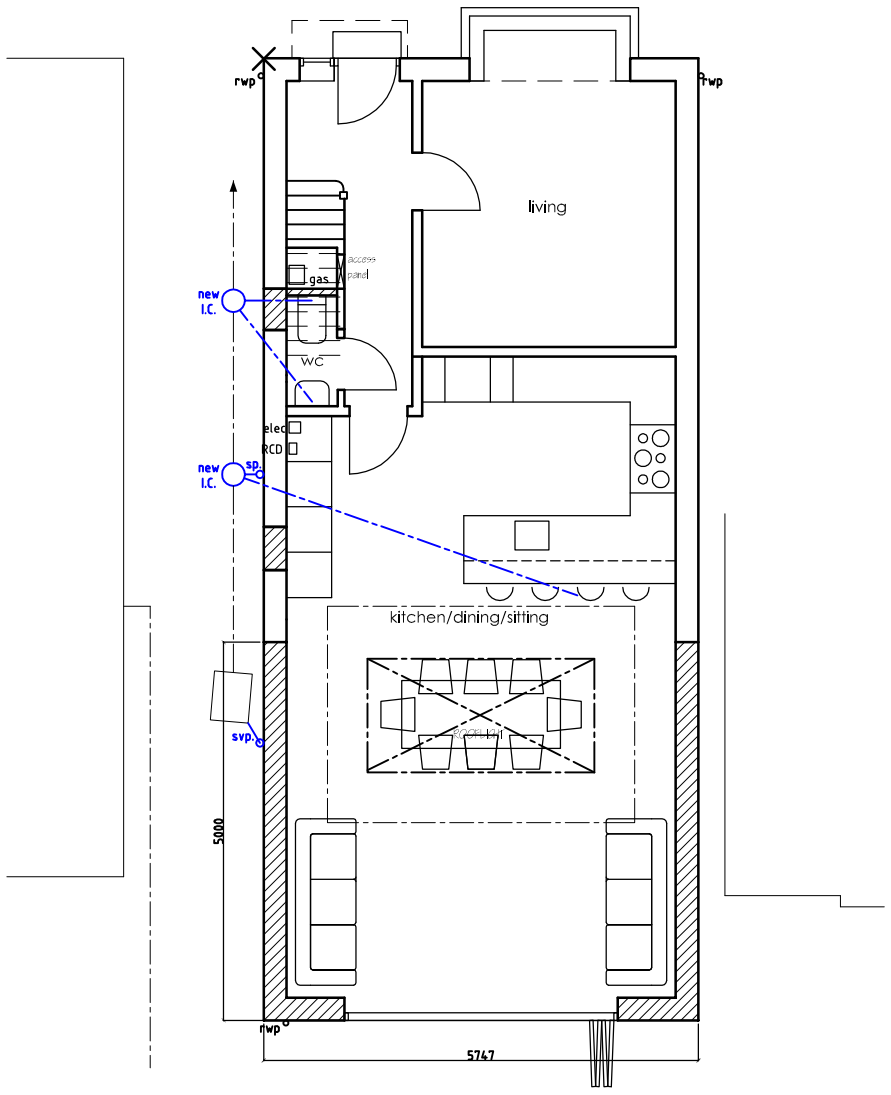

Ground
1:100

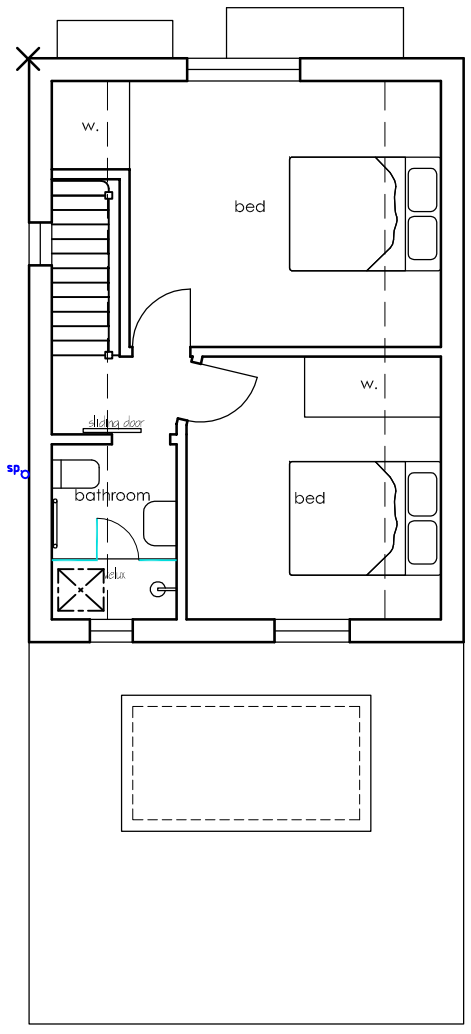

First
1:100

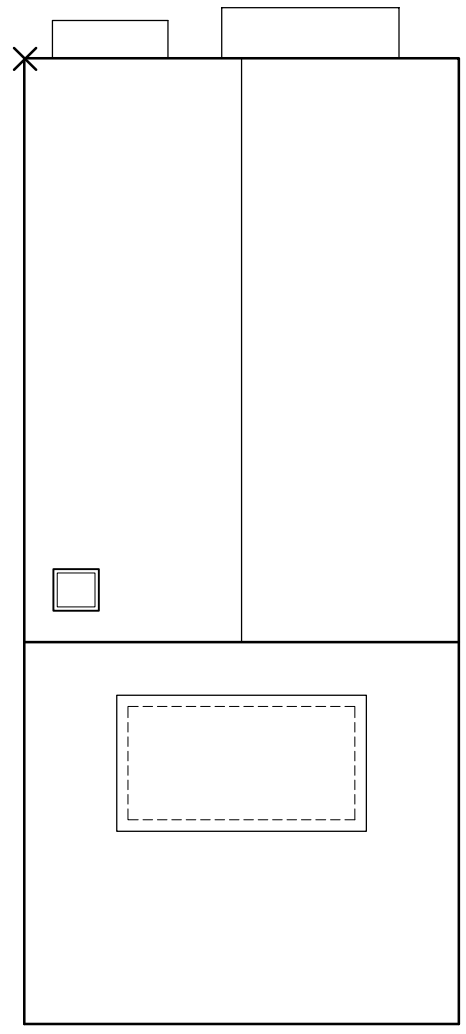

Roof
1:100

SCALE 1:100

0m 5m

lilleyarchitecture
232 southwood road hayling island hampshire PO11 9QQ
02392 460974 07734 899673 mail@lilleyarchitecture.com

PROJECT:	DRAWING:	DWG No:	REVISION:	SCALE:
20 St. Leonards Avenue, Hayling Island	PROPOSED PLANS	391 PL04	00	@A3