


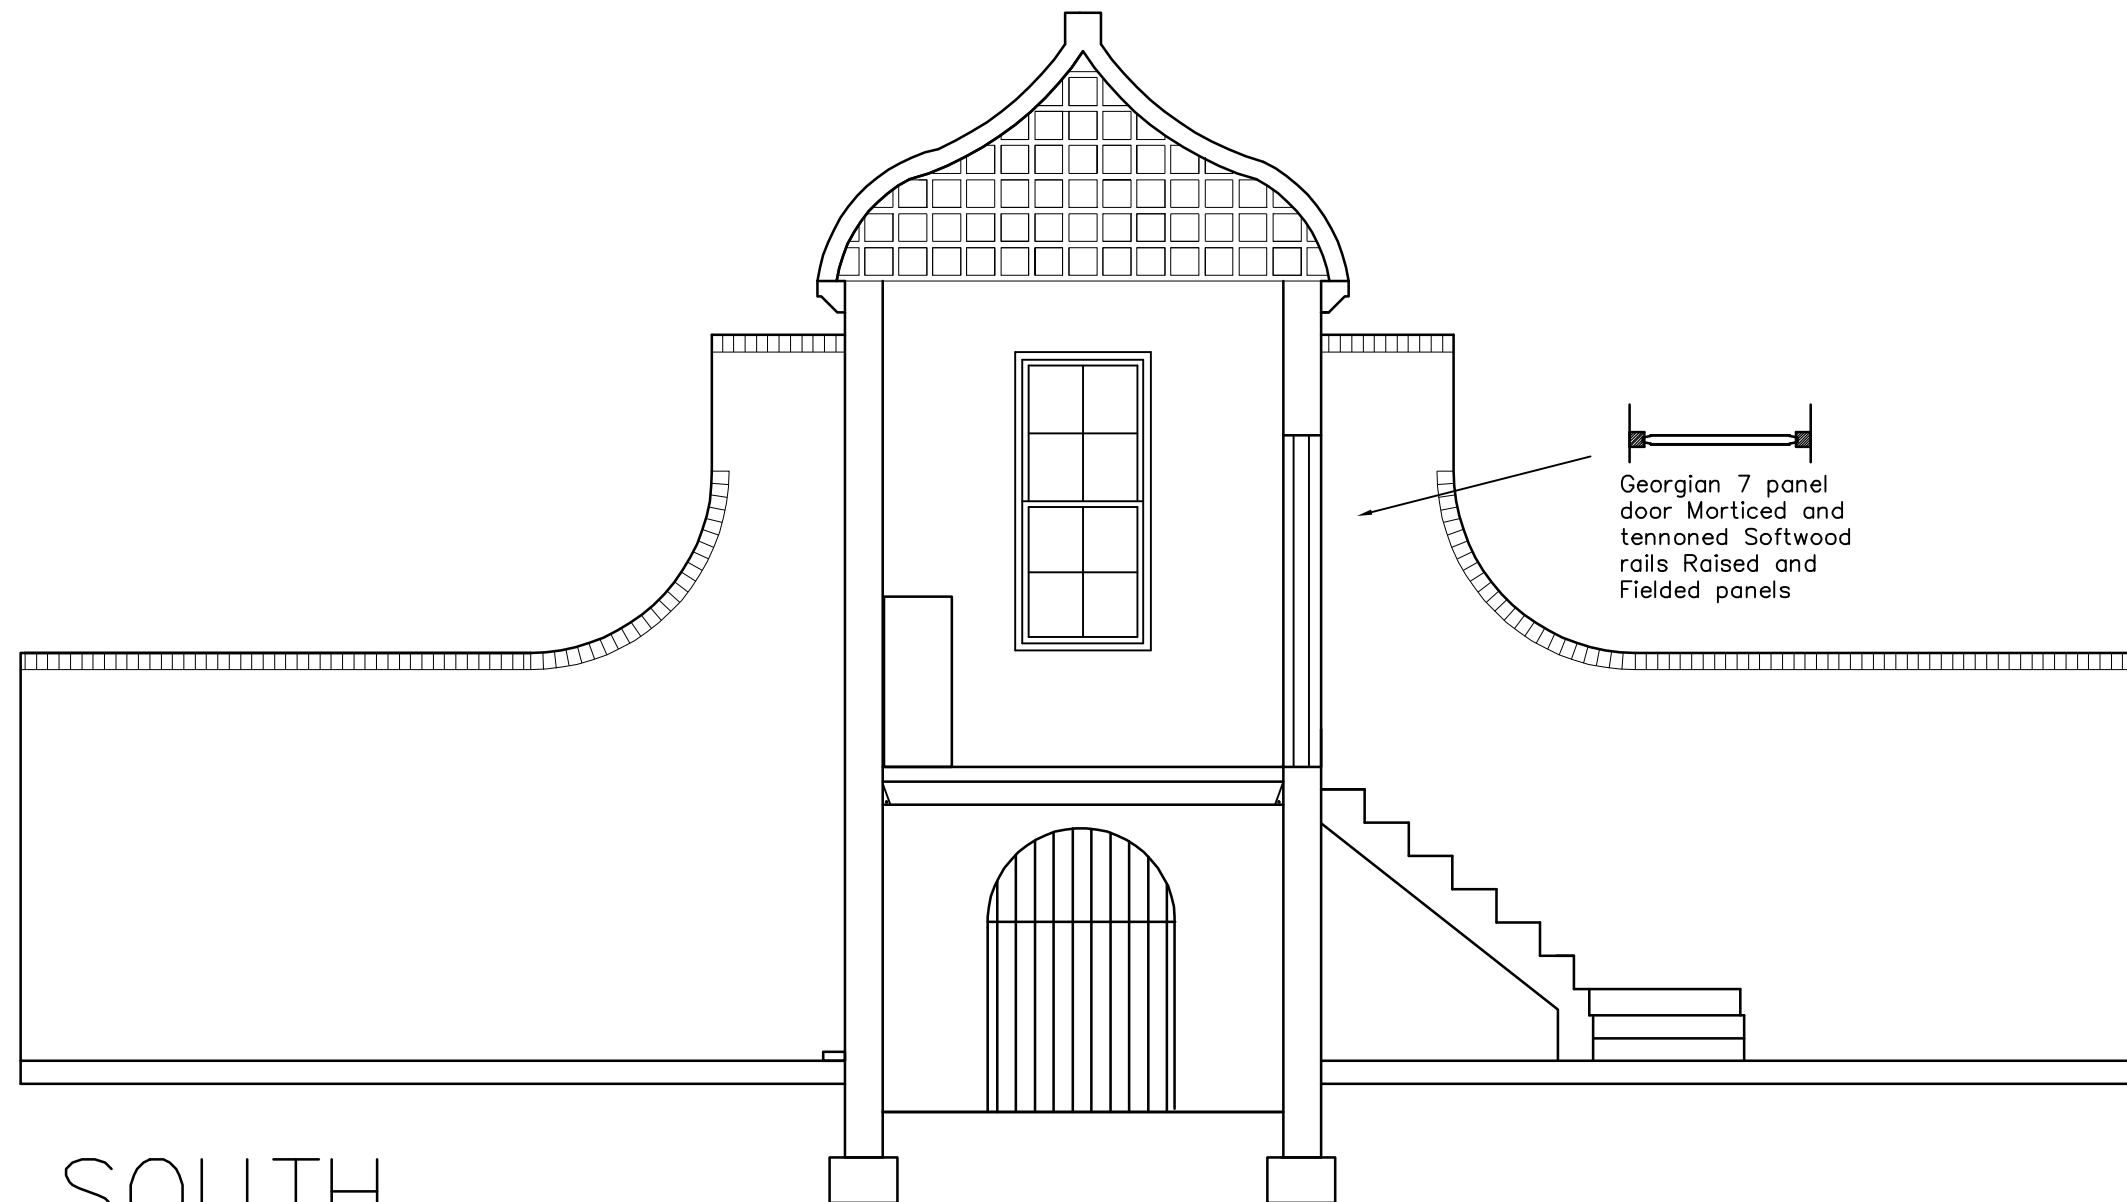

SOUTH


The Gazebo Garden,
The Pallant,
Havant,
PO9 1EA

metres

PROPOSED
DRAFT
SECTION

Revisions

- A.
- B.

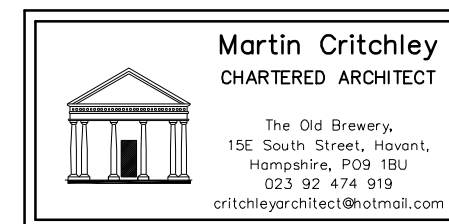

Scale A3 = 1:50
Date 03/08/15
Drawn BLB

10

1534-611 0