



- NOTES
- A1
1.

Do not scale this drawing. All dimensions must be checked / verified on site. If in doubt ask.
2.


This drawing is to be read in conjunction with all relevant Architects, Engineers and Specialists drawings and specifications.
3.

Survey work has been carried out by others. Any discrepancies noted on site are to be reported to the Engineer immediately.
4.


For details of ground conditions refer to the Ground Investigation Report.
5.

This drawing is subject to detailed design.

sec B-B
Horiz. 1:500
Vert. 1:500

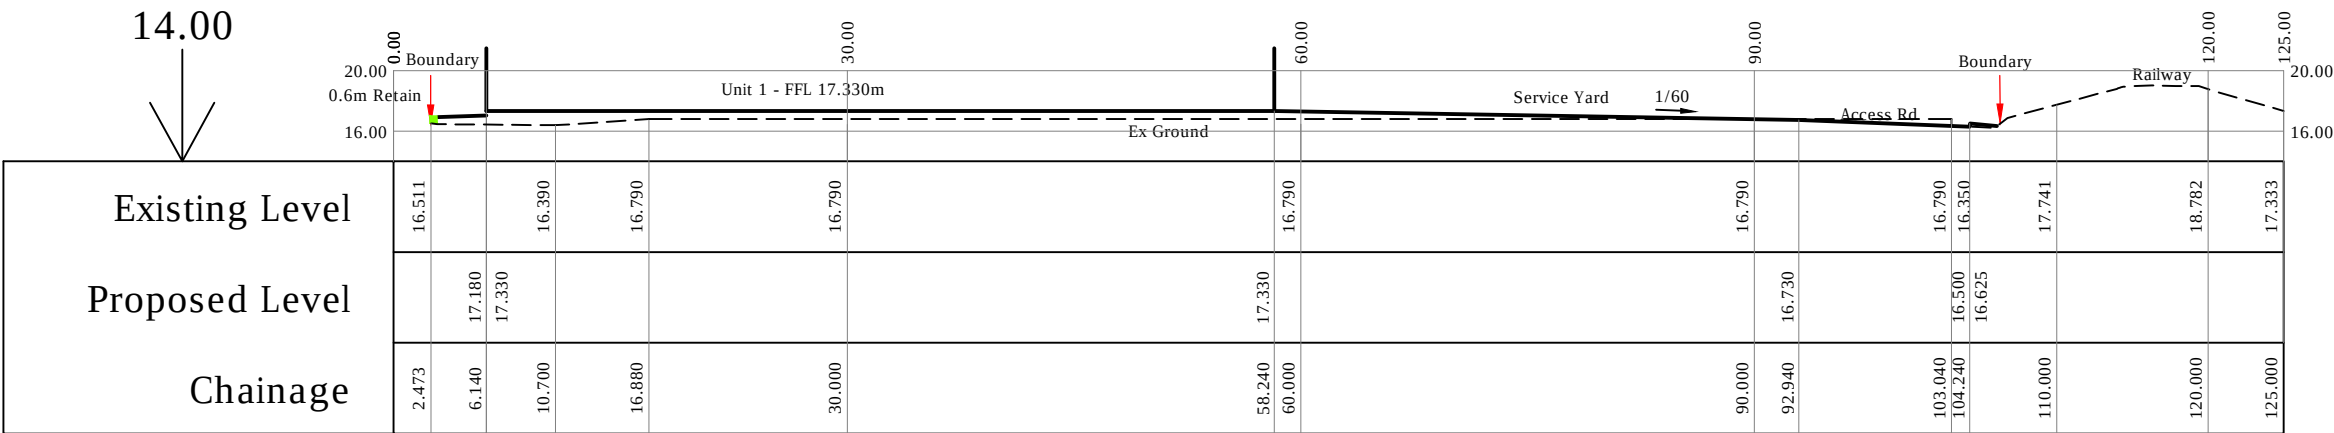


sec C-C
Horiz. 1:500
Vert. 1:500

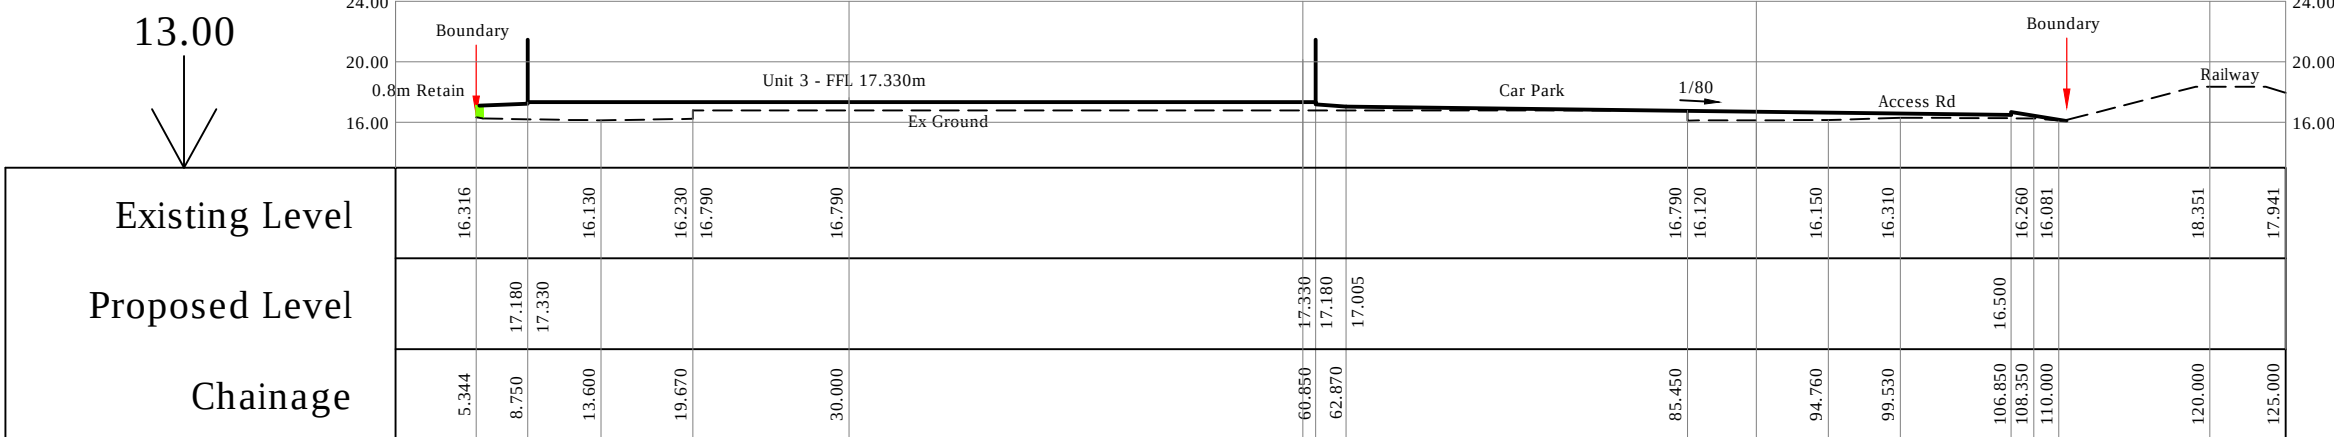

KEY
+16.680 PROPOSED LEVELS
+16.520 EXISTING LEVELS
PROPOSED RETAINING STRUCTURE

FOR PLANNING

sec A-A
Horiz. 1:500
Vert. 1:500

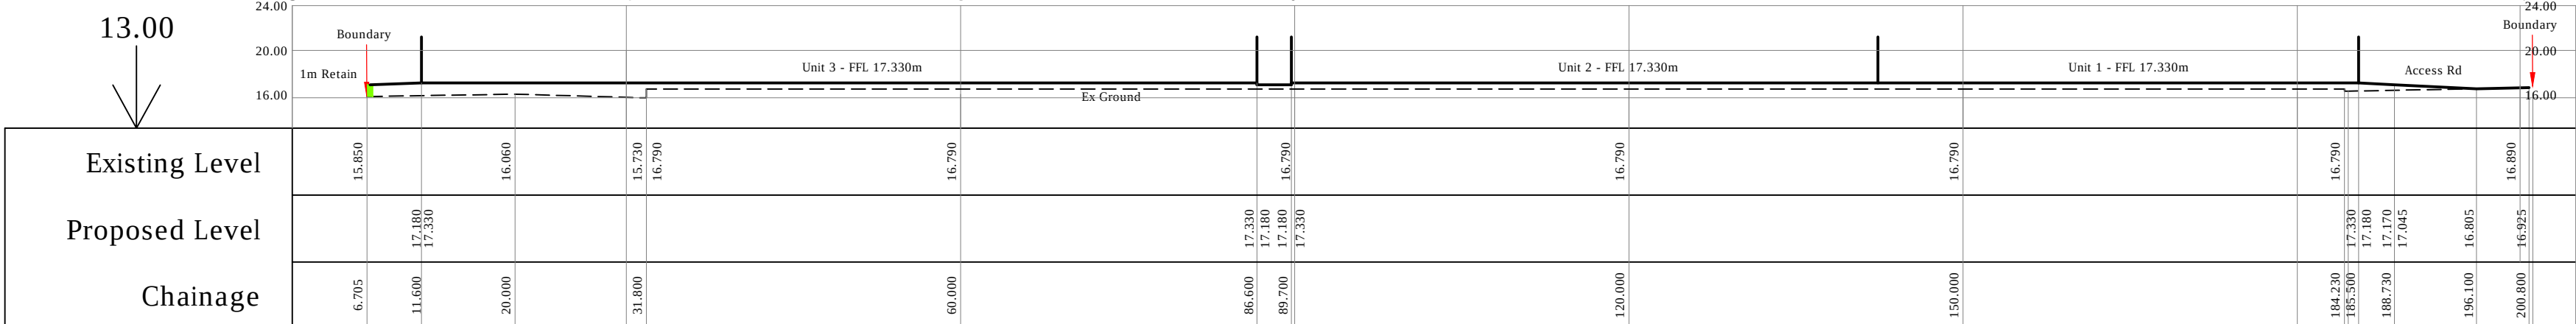

A

27/07/16

Pre demolition survey indicated. No exaggeration on sections.

GH

NSB

Rev	Date	Description	By	Chkd By
Revision Schedule				

Project Title

VELOCITY HAVANT

Drawing Title

PROPOSED SITE SECTIONS 3 UNIT OPTION

Drawn by

GH

Checked by

NSB

Project Engineer

NSB

Date

July 16

Scale

1:500

Project No

12175

Drawing No

106

Rev

A

BAYNHAM MEIKLE

Consulting Structural & Civil Engineers

8 Meadow Road, Edgbaston, Birmingham B17 8BU
Tel: 0121 434 4100 Fax: 0121 434 4073 Email: admin@bm-p.co.uk

B

M