






-

Date	Chk By	Date
05.2020		





Handrails to be positioned 900mm - 1m above the surface of the ramp

Off-site pre-fabricated, welded and ppc steel railings fixed to 215mm wide dwarf wall this side of stair using m10 resin anchors through 150p pre-drilled discs

prealigned discs

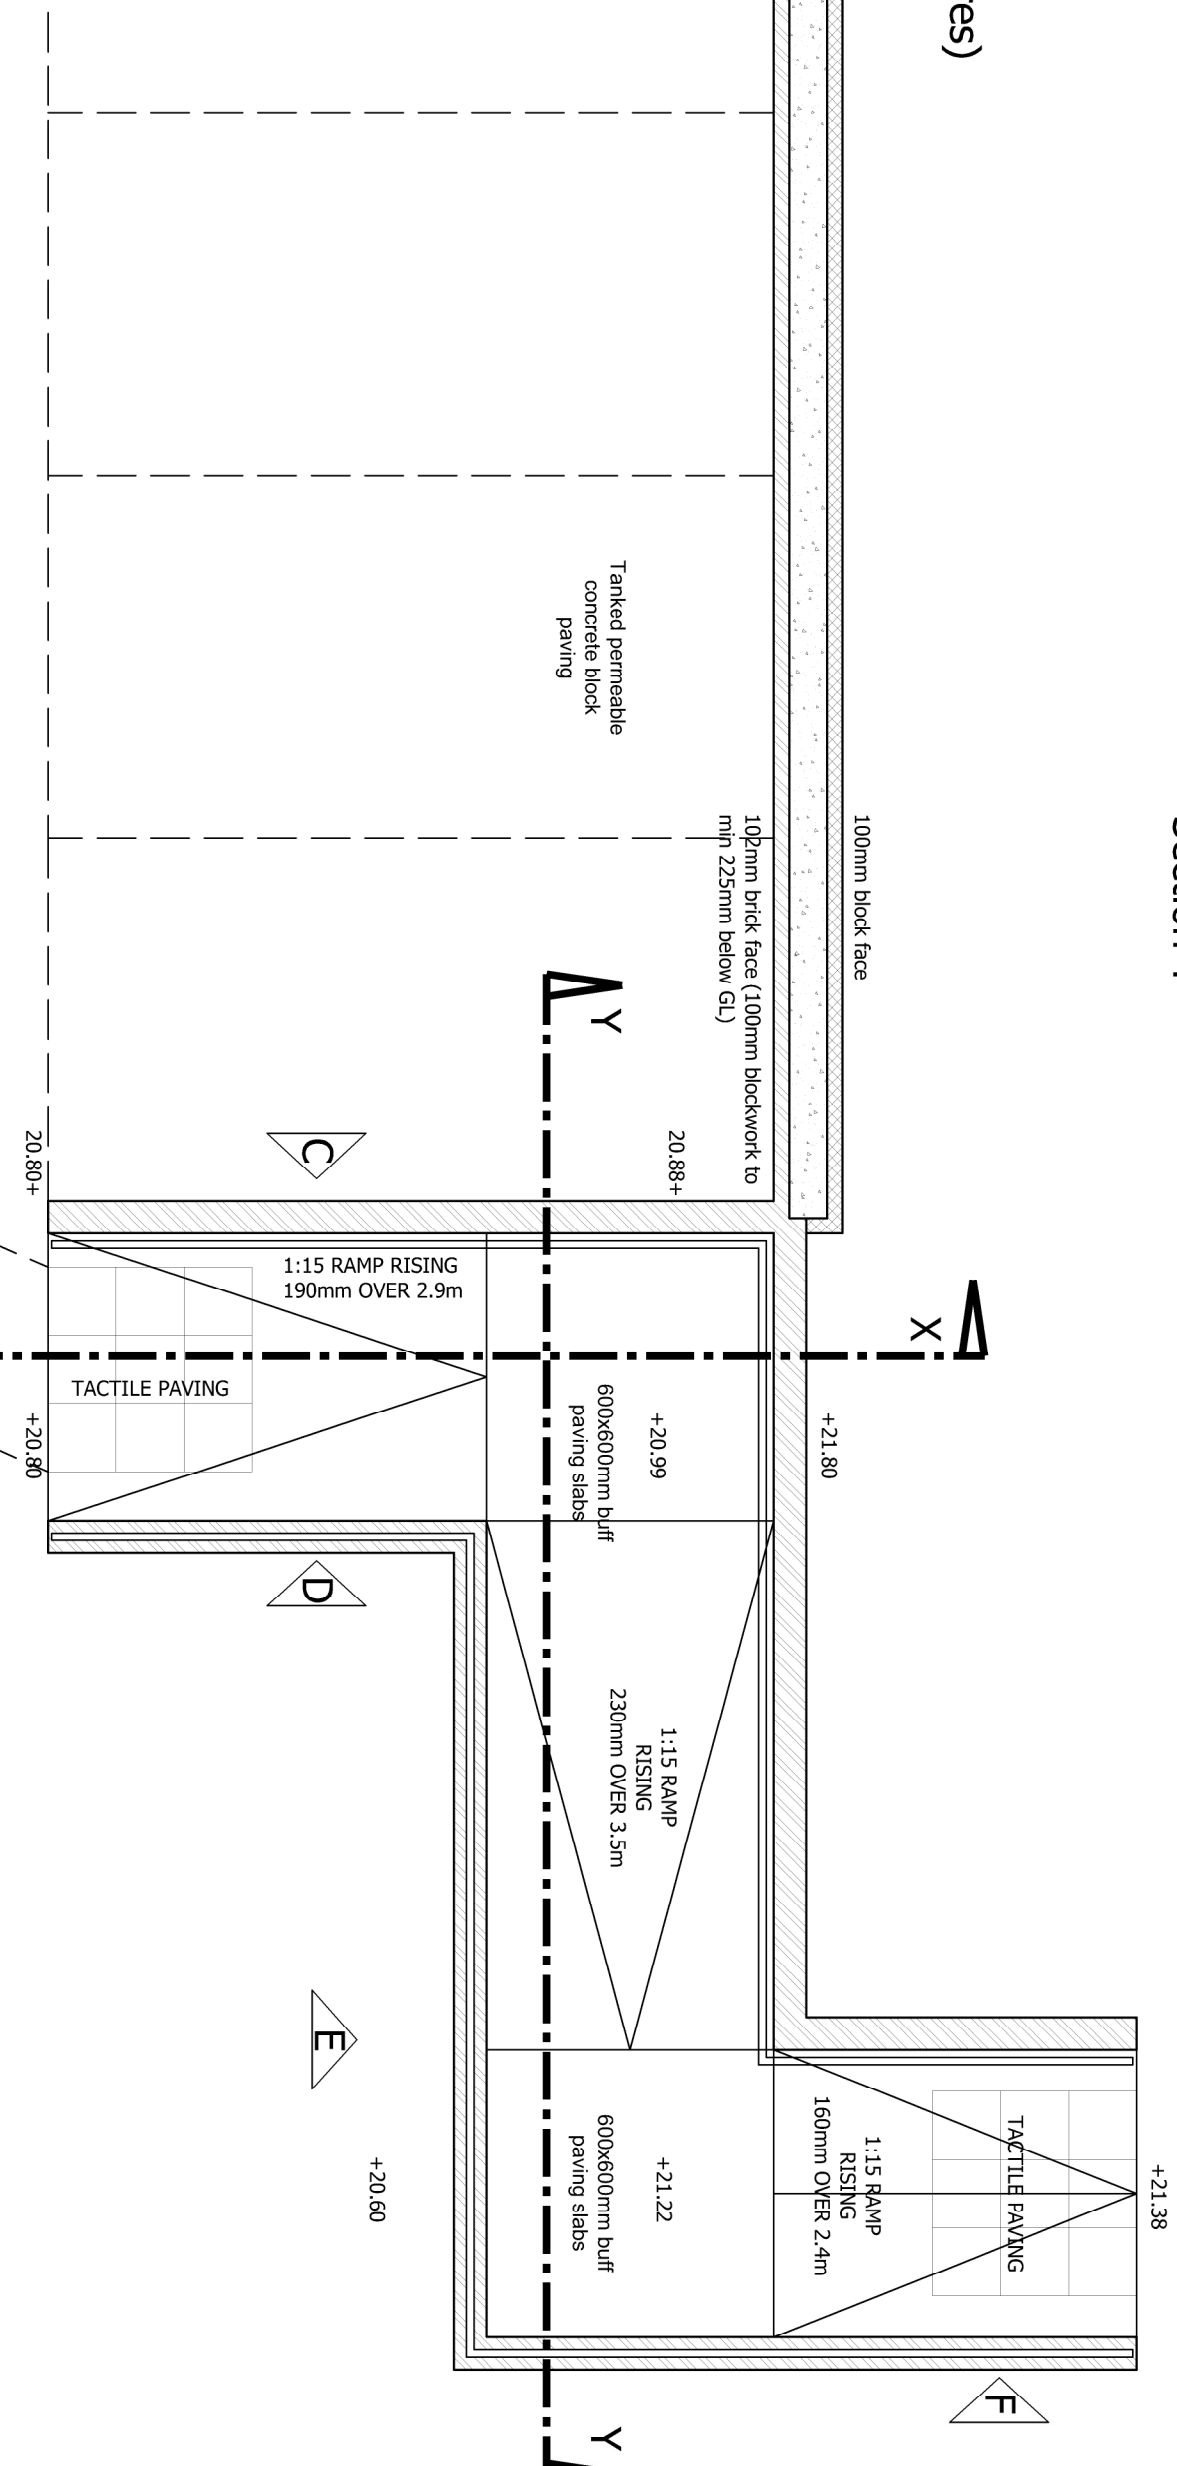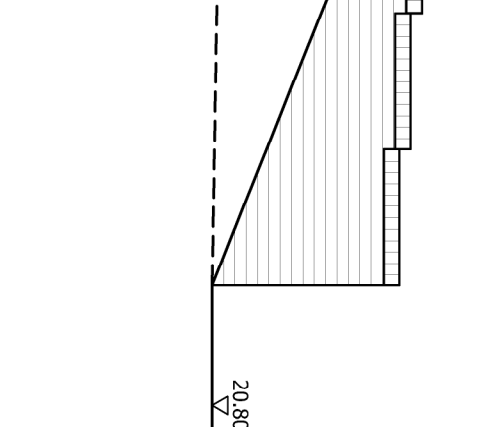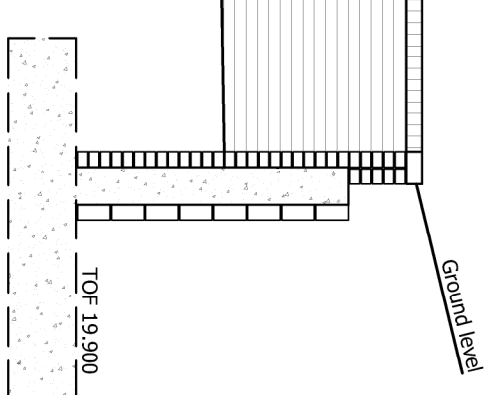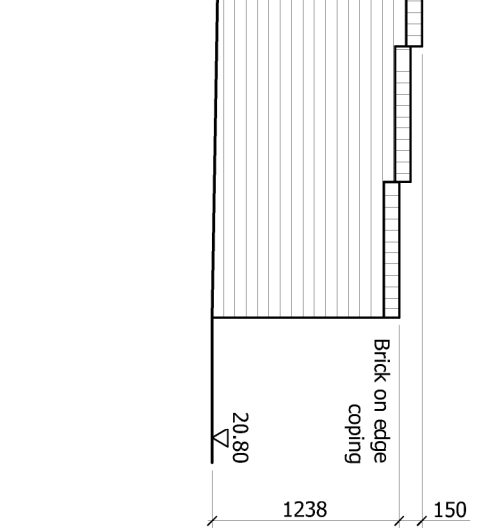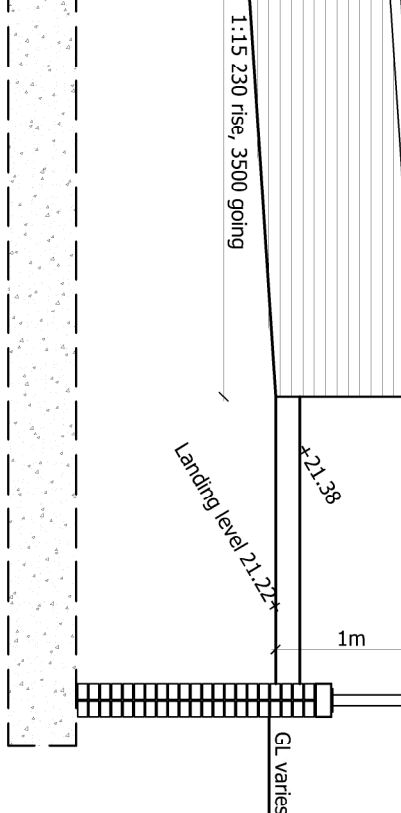



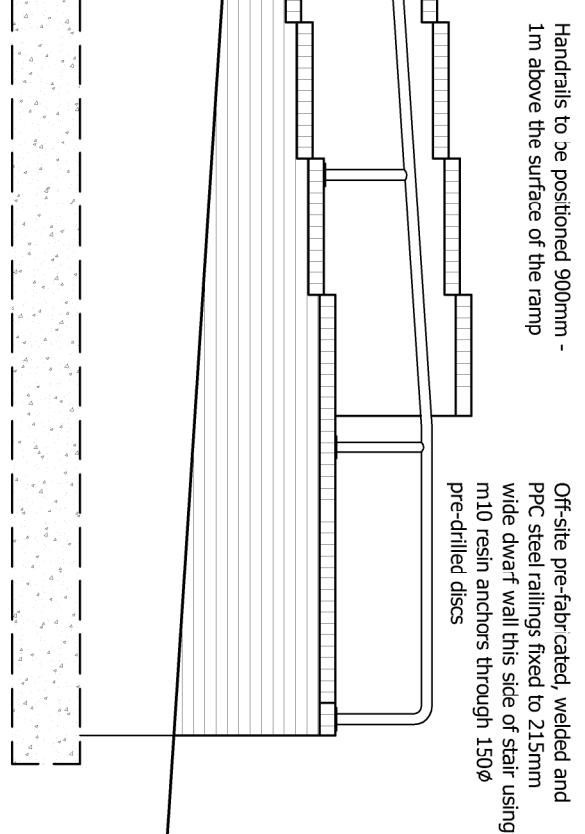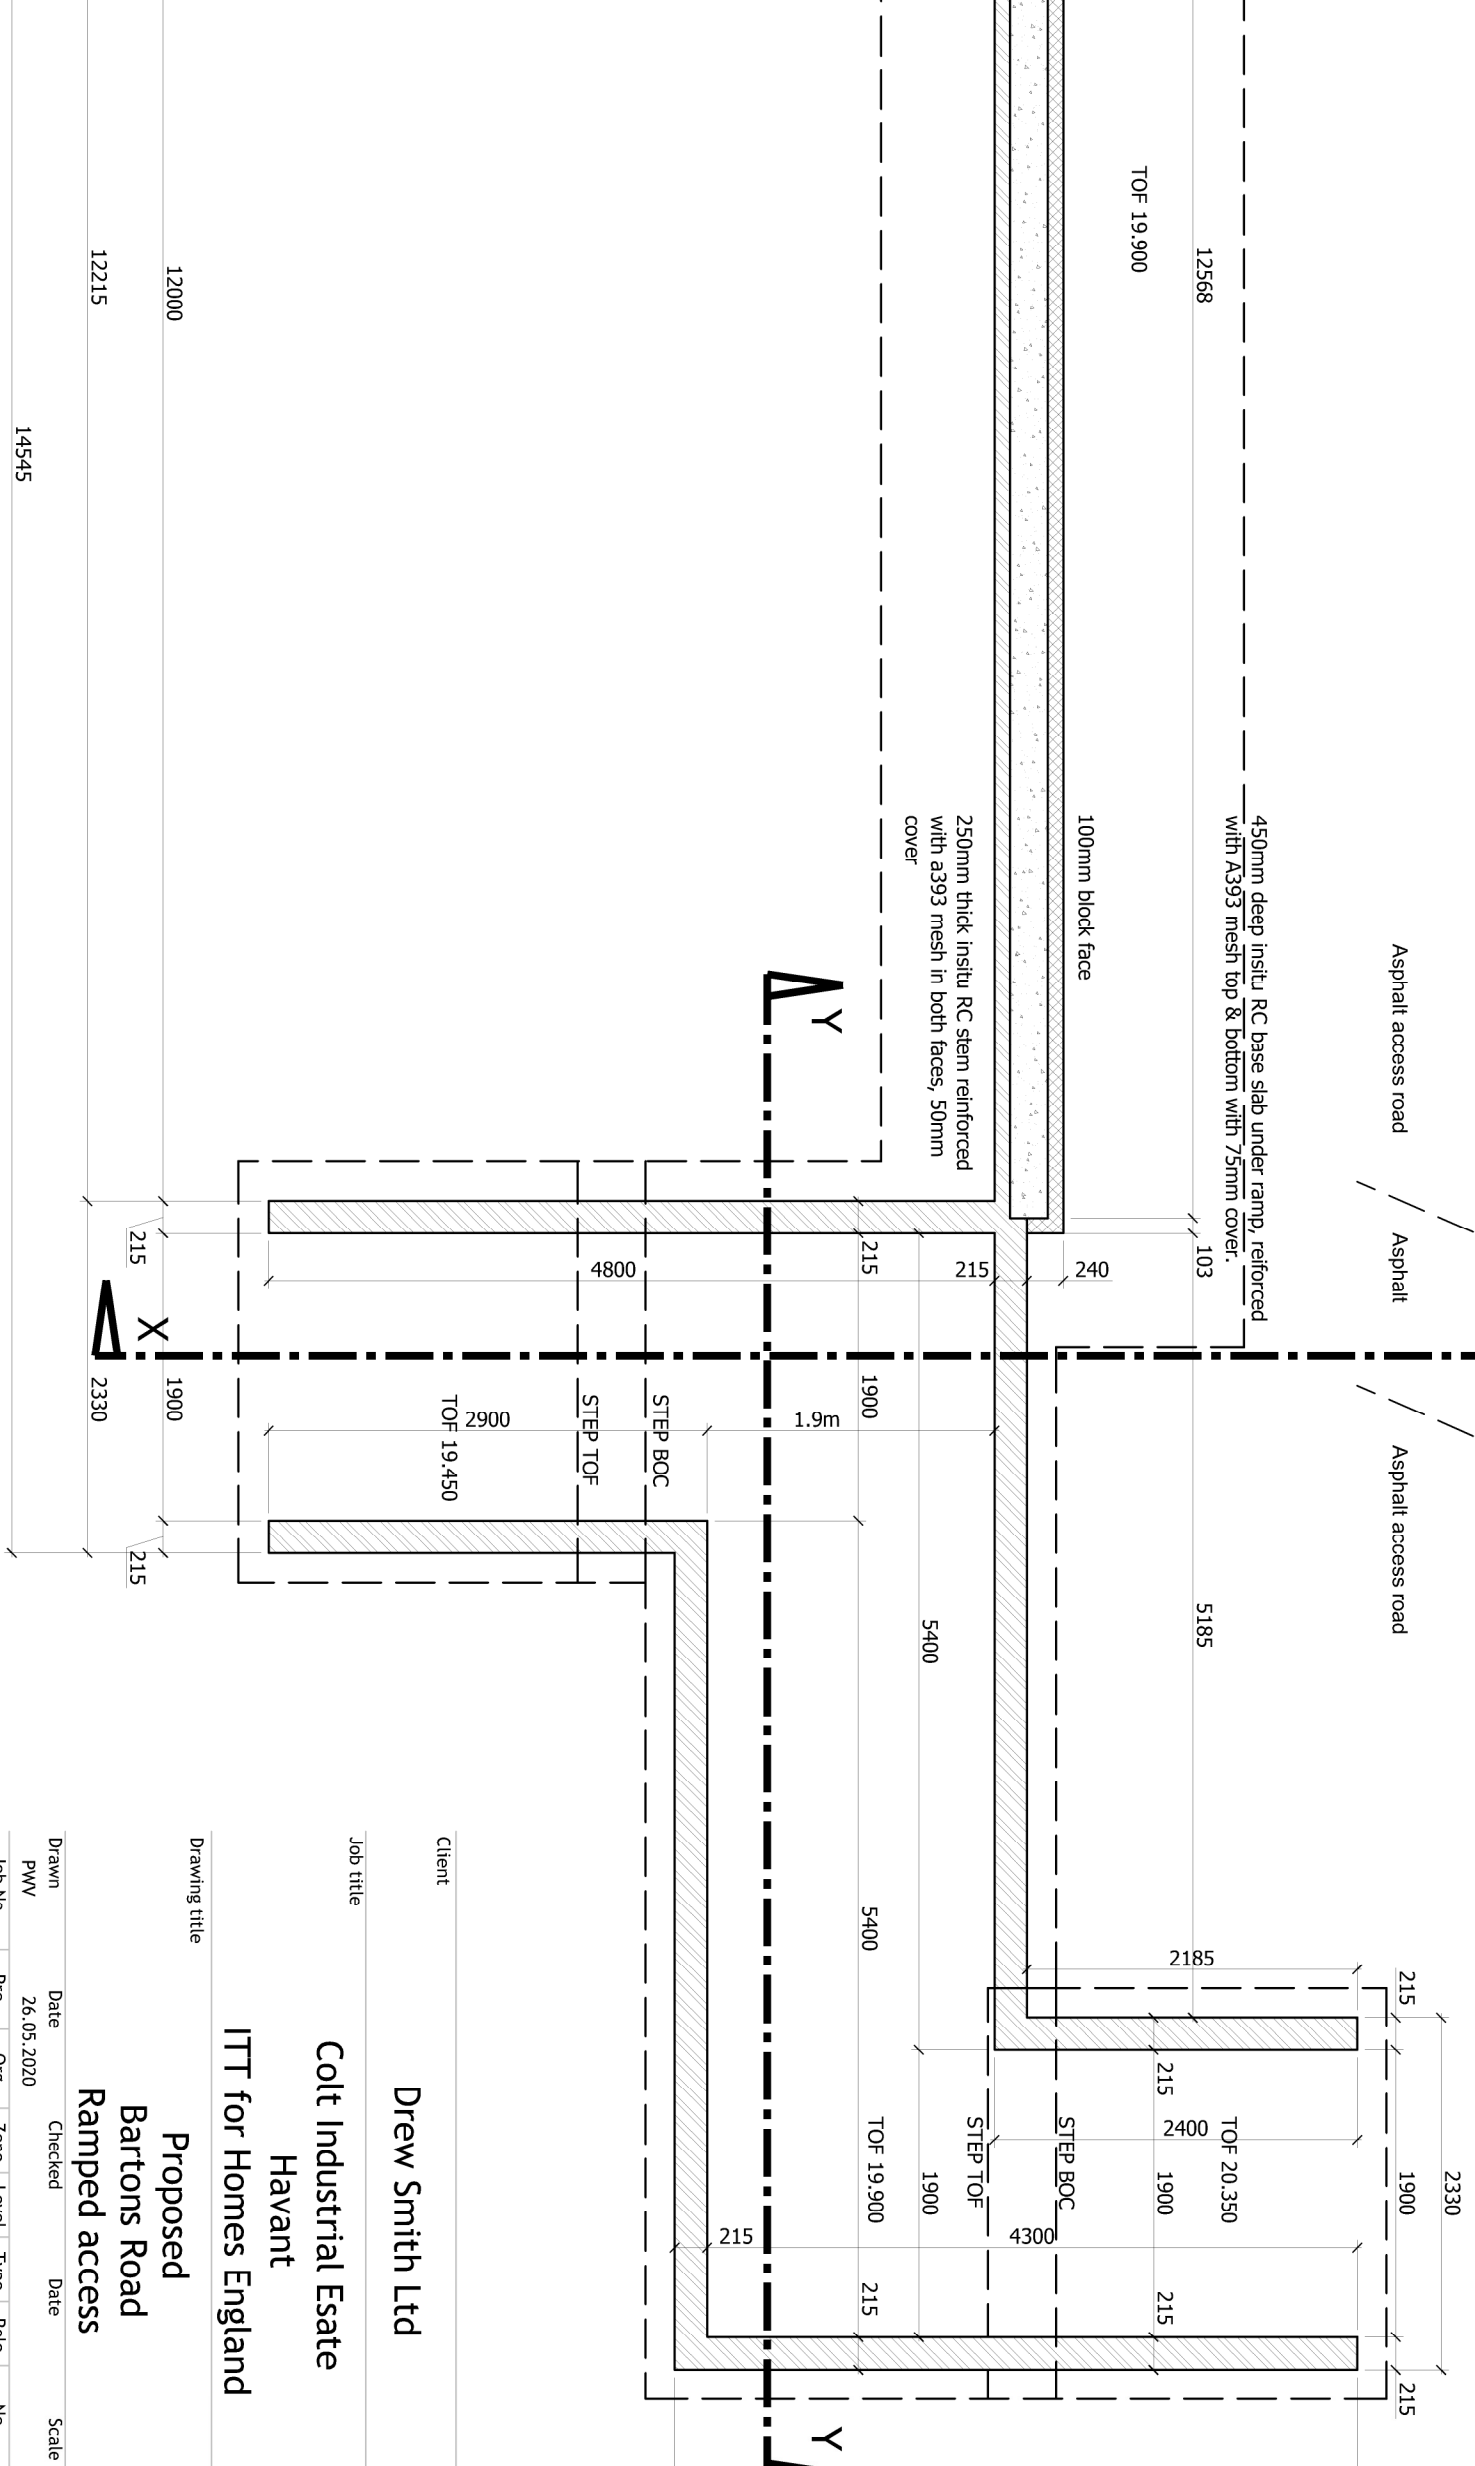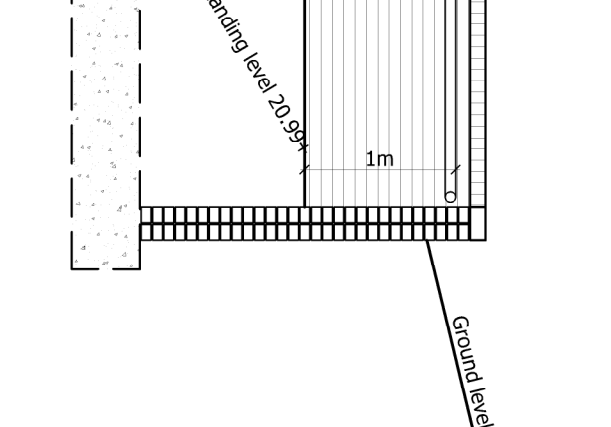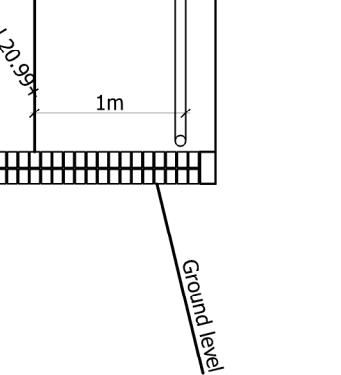

Scale at A1	
1:50	
No.	Rev.
0106	C01

