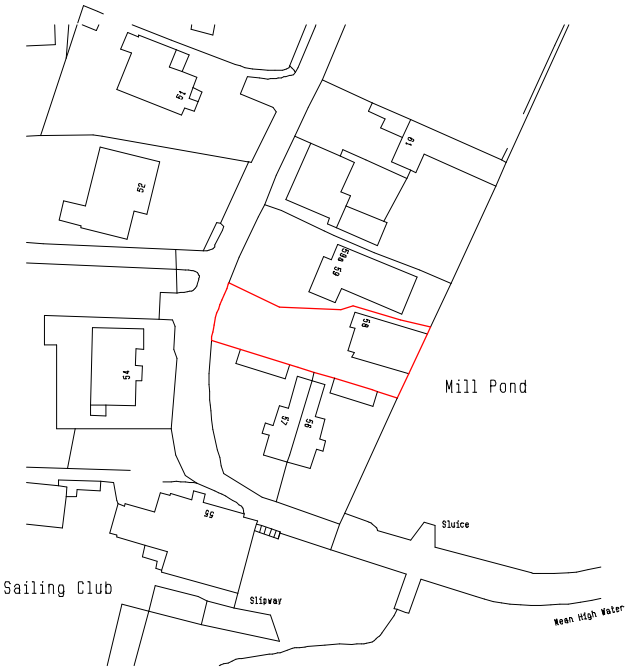

N

Ordnance Survey (c) Crown Copyright 2016.
All rights reserved.
Licence number 100022432

Project: Residential extension & alterations
Address: 58 Bath Lane
Emsworth
Drawing Title: Location Plan
Scale: 1:1250 @ A4
Drawing No: 21609/01

Architectress
214 Castle Street Portchester
Fareham Hampshire PO16 9QL
Telephone: 023 9232 6979
email:enquiries@architectress.co.uk