

WICKES WATERLOOVILLE
ROCKVILLE DRIVE, WATERLOOVILLE, PO7 7HR

Sign 2a
Flat aluminium letters
Overall Span - 3605x1000mm
C/H - 416mm
3700mm FFL
STEELWORK SUPPORT REQUIRED

Sign 1
Folded aluminium back tray with
built illuminated border and letters
including galvanised mess detail
Overall Size - 5792x3300mm
Wickes Text Span - 4920x1083mm
3500mm FFL

REMOVE AND
DO NOT REPLACE



EXISTING



PROPOSED

Sign 3
Folded aluminium pan sign with vinyl detail to face
3200x600mm
274mm C/H
3000mm FFL

Sign 2b
Flat aluminium letters
Overall Span - 4691x1000mm
C/H - 416mm
3700mm FFL
STEELWORK SUPPORT REQUIRED

2No. 2A0 poster frames



FILE EXT.	\\A-Z Projects\Wickes\STYLE 3\WICKES103	DWG No.	WICKES103
CLIENT	WICKES	DATE	21-09-16
ADDRESS	WATERLOOVILLE	JOB No.	-
DRAWN BY	T.B.	APPROVED	N.A.

REVISIONS: REV_01 - FULL SCHEME UPDATED AS REQUESTED. A.S. 29/09/16 REV_02 - SIGN 2a & 2b REPOSITIONED AS REQUESTED, POSTER FRAMES UPDATED. A.S. 30/09/16 REV_03 - POSTER FRAME LOCATIONS UPDATED AS REQUESTED. A.S. 03/10/16
This drawing is confidential and any form of reproduction, modification, distribution or other unauthorised use is strictly prohibited without written consent

SCALE	N.T.S.
-------	--------

Greens 'the signmakers'
Brighton Street, Kingston upon Hull
East Yorkshire HU3 4UW
Tel: 01482 327371 Fax: 01482 228050
email: info@greens-signmakers.co.uk
web: www.greens-signmakers.co.uk



EXISTING



PROPOSED

Sign 4
Reskin existing flex face sign
7000x2400mm
Chevron Size - 4064x2315mm
4500mm FFL (approx)



FILE EXT.	\\A-Z Projects\Wickes\STYLE 3\WICKES103	DWG No.	WICKES103
CLIENT	WICKES	DATE	21-09-16
ADDRESS	WATERLOOVILLE	JOB No.	-
DRAWN BY	T.B.	APPROVED	N.A.

REVISIONS: REV_00
This drawing is confidential and any form of reproduction, modification, distribution or other unauthorised use is strictly prohibited without written consent

SCALE	NOT TO SCALE
-------	--------------

Greens 'the signmakers'
Brighton Street, Kingston upon Hull
East Yorkshire HU3 4UW
Tel: 01482 327371 Fax: 01482 228050
email: info@greens-signmakers.co.uk
web: www.greens-signmakers.co.uk



REVERSE PANEL DETAIL



EXISTING



PROPOSED

Sign 5
2No. Flat dibond panels fixed to existing
double sided freestanding sign
2000x615mm



FILE EXT.	\\A-Z Projects\Wickes\STYLE 3\WICKES103	DWG No.	WICKES103
CLIENT	WICKES	DATE	21-09-16
ADDRESS	WATERLOOVILLE	JOB No.	-
DRAWN BY	T.B.	APPROVED	N.A.

REVISIONS: REV_00
This drawing is confidential and any form of reproduction, modification, distribution or other unauthorised use is strictly prohibited without written consent

SCALE	NOT TO SCALE
-------	--------------


Greens 'the signmakers'
Brighton Street, Kingston upon Hull
East Yorkshire HU3 4UW
Tel: 01482 327371 Fax: 01482 228050
email: info@greens-signmakers.co.uk
web: www.greens-signmakers.co.uk



EXISTING



PROPOSED

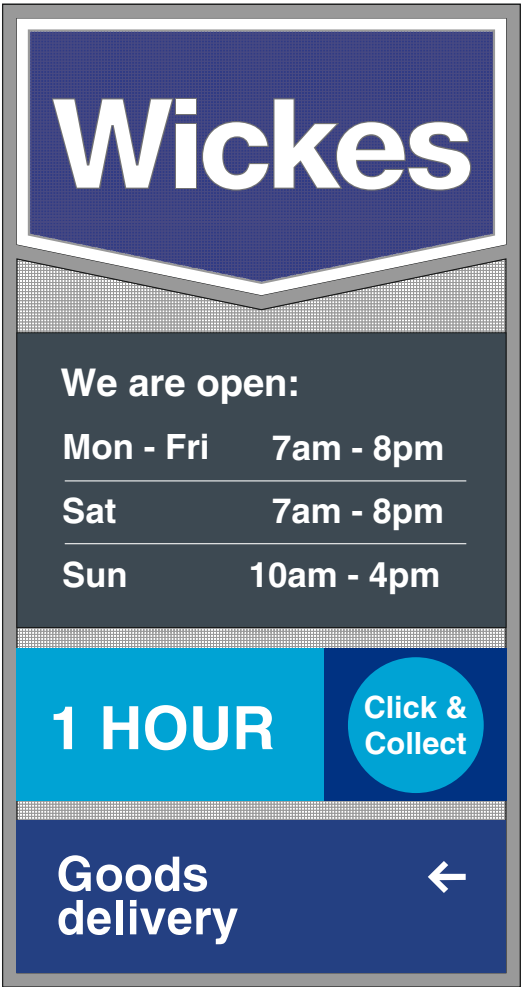

REVERSE TOTEM DETAIL




FILE EXT.	\\A-Z Projects\Wickes\STYLE 3\WICKES103	DWG No.	WICKES103
CLIENT	WICKES	DATE	21-09-16
ADDRESS	WATERLOOVILLE	JOB No.	-
DRAWN BY	T.B.	APPROVED	N.A.

REVISIONS:	
REV_00	
This drawing is confidential and any form of reproduction, modification, distribution or other unauthorised use is strictly prohibited without written consent	

SCALE	NOT TO SCALE
-------	--------------

Greens 'the signmakers'
Brighton Street, Kingston upon Hull
East Yorkshire HU3 4UW
Tel: 01482 327371 Fax: 01482 228050
email: info@greens-signmakers.co.uk
web: www.greens-signmakers.co.uk

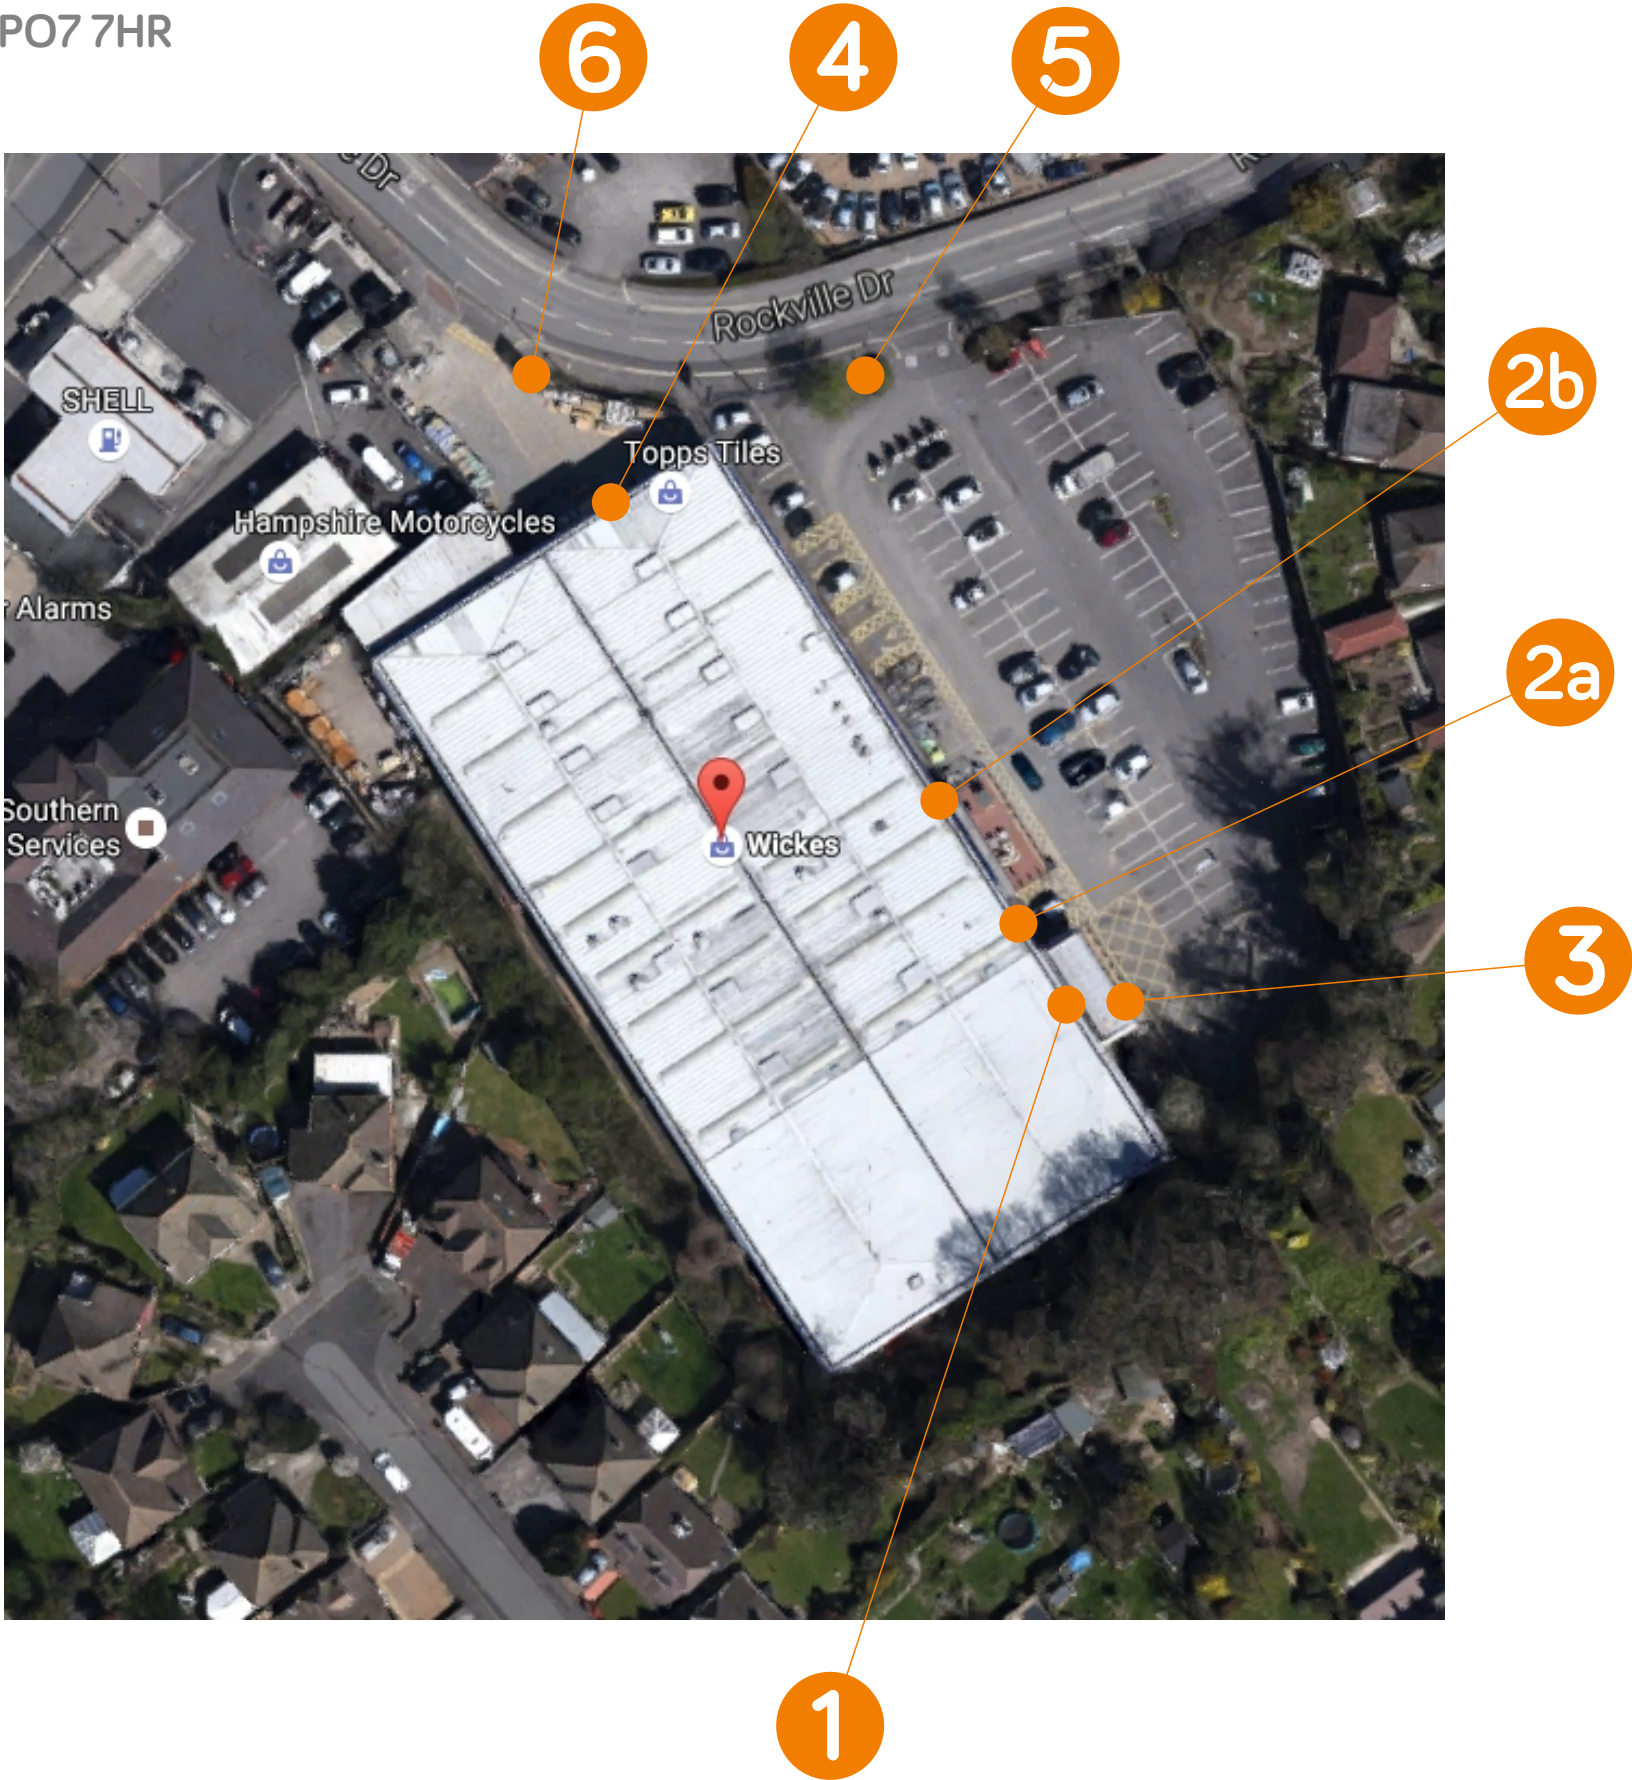

FILE EXT.	\\A-Z Projects\\Wickes\\STYLE 3\\WICKES103	DWG No.	WICKES103
CLIENT	WICKES	DATE	21-09-16
ADDRESS	WATERLOOVILLE	JOB No.	-
DRAWN BY	T.B.	APPROVED	N.A.

REVISIONS:
REV_01 - MAP LAYOUT UPDATED AS REQUESTED. A.S. 29/09/16
This drawing is confidential and any form of reproduction, modification, distribution or other unauthorised use is strictly prohibited without written consent

SCALE	NOT TO SCALE
-------	--------------

Greens 'the signmakers'
Brighton Street, Kingston upon Hull
East Yorkshire HU3 4UW
Tel: 01482 327371 Fax: 01482 228050
email: info@greens-signmakers.co.uk
web: www.greens-signmakers.co.uk