



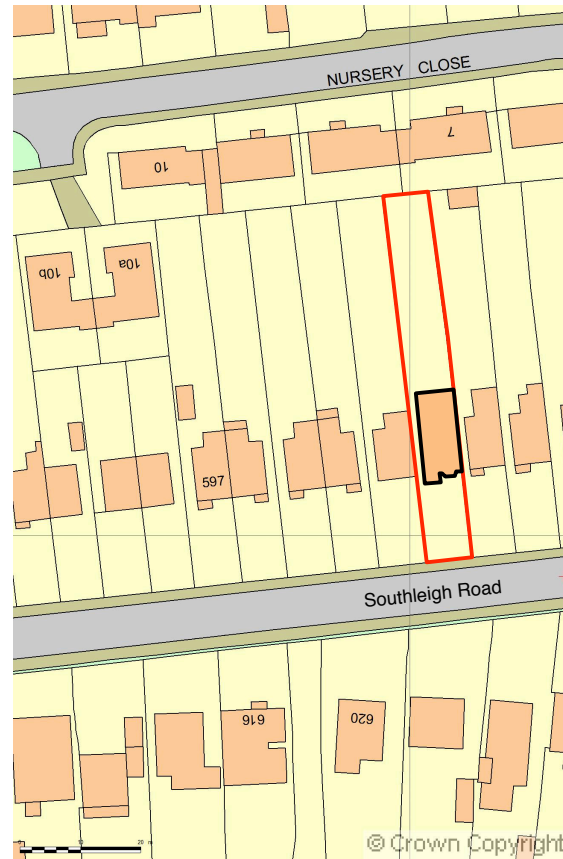

607 Southleigh Rd

Location	607 Southleigh Road Emsworth Hants PO10 7TE
Drawing	Site /block plan Plans existing/proposed
Date	13/02/2016
Scale	1: 1250 / 500 /100 @ A3
Drawing No	P/S/05.1
	Cd file iMac

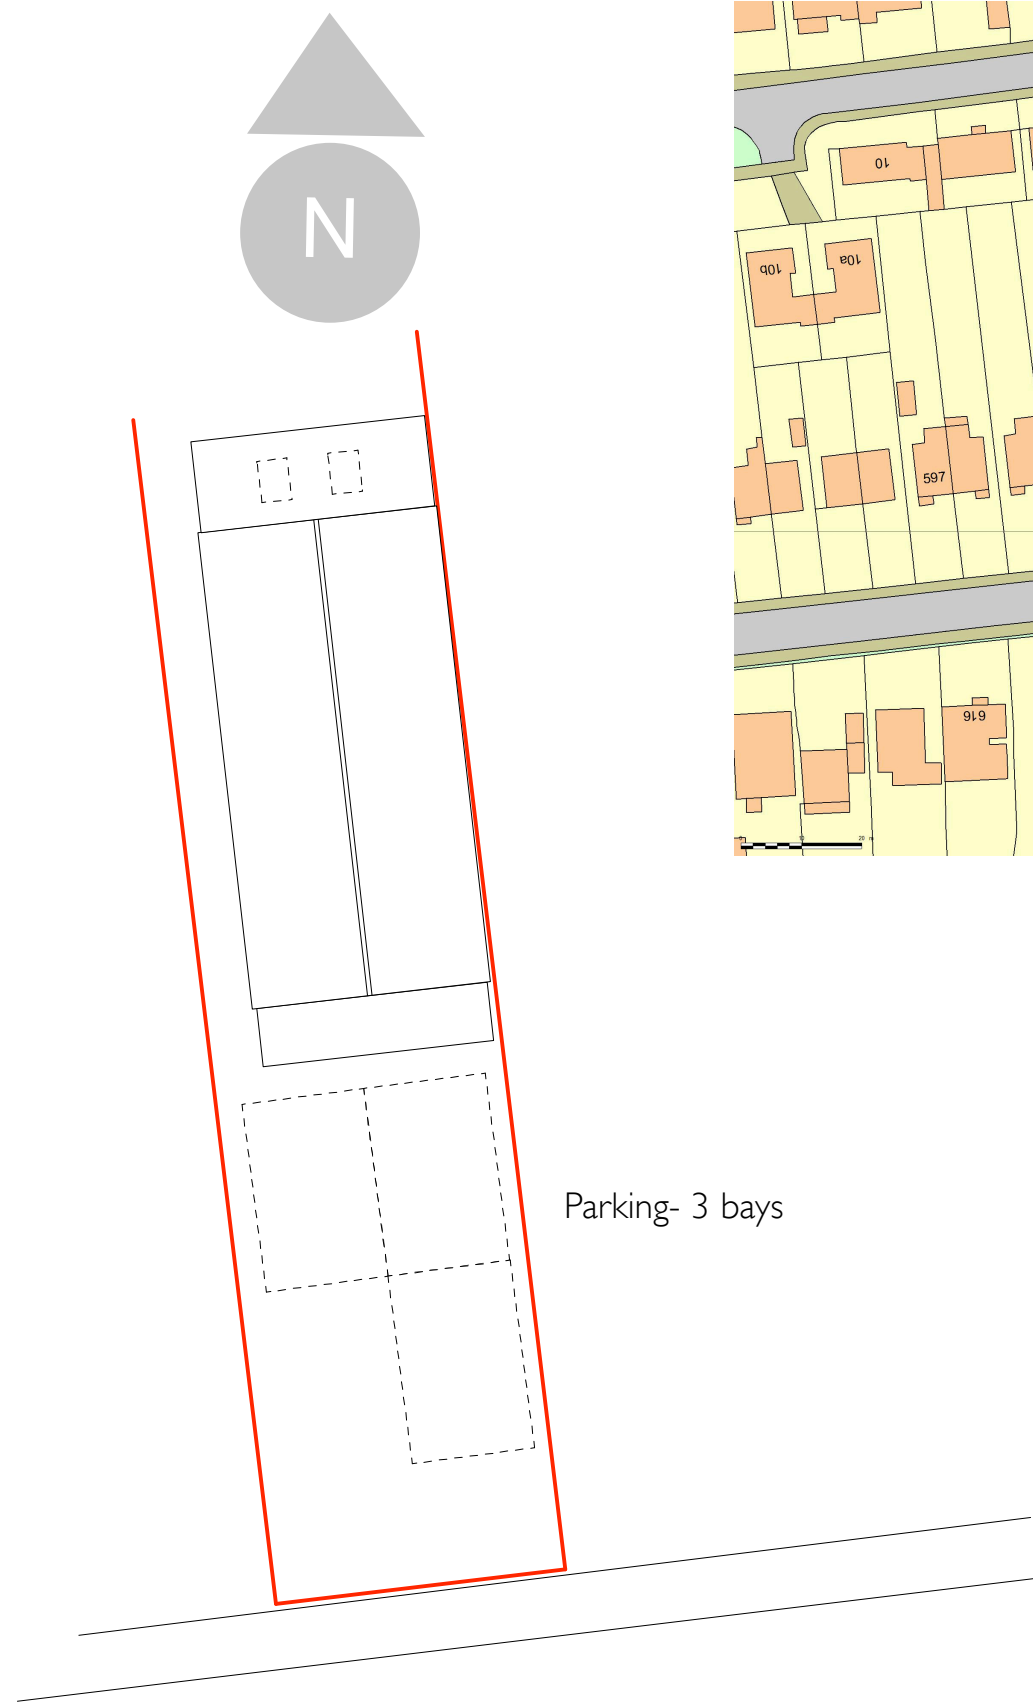

wyatt
design&build

01243 576147
0780 221 8751