


Sign Ref	Approx Size	Mounting
A	1000mm x 500mm	A Frame
B	600mm x 450mm	A Frame
C	760mm x 500mm	A Frame
D	760mm x 500mm	A Frame
E	710mm x 290mm	L/C or post
F	710mm x 290mm	L/C or post
G	950mm x 275mm	L/C or post
H	1050mm x 750mm	A Frame
J	950mm x 275mm	L/C or post
K	1050mm x 750mm	A Frame



Public Service Plaza
Civic Centre Road
Havant
Hampshire PO9 2AX
tel 023 9247 4174 fax 023 9248 0263
www.havant.gov.uk

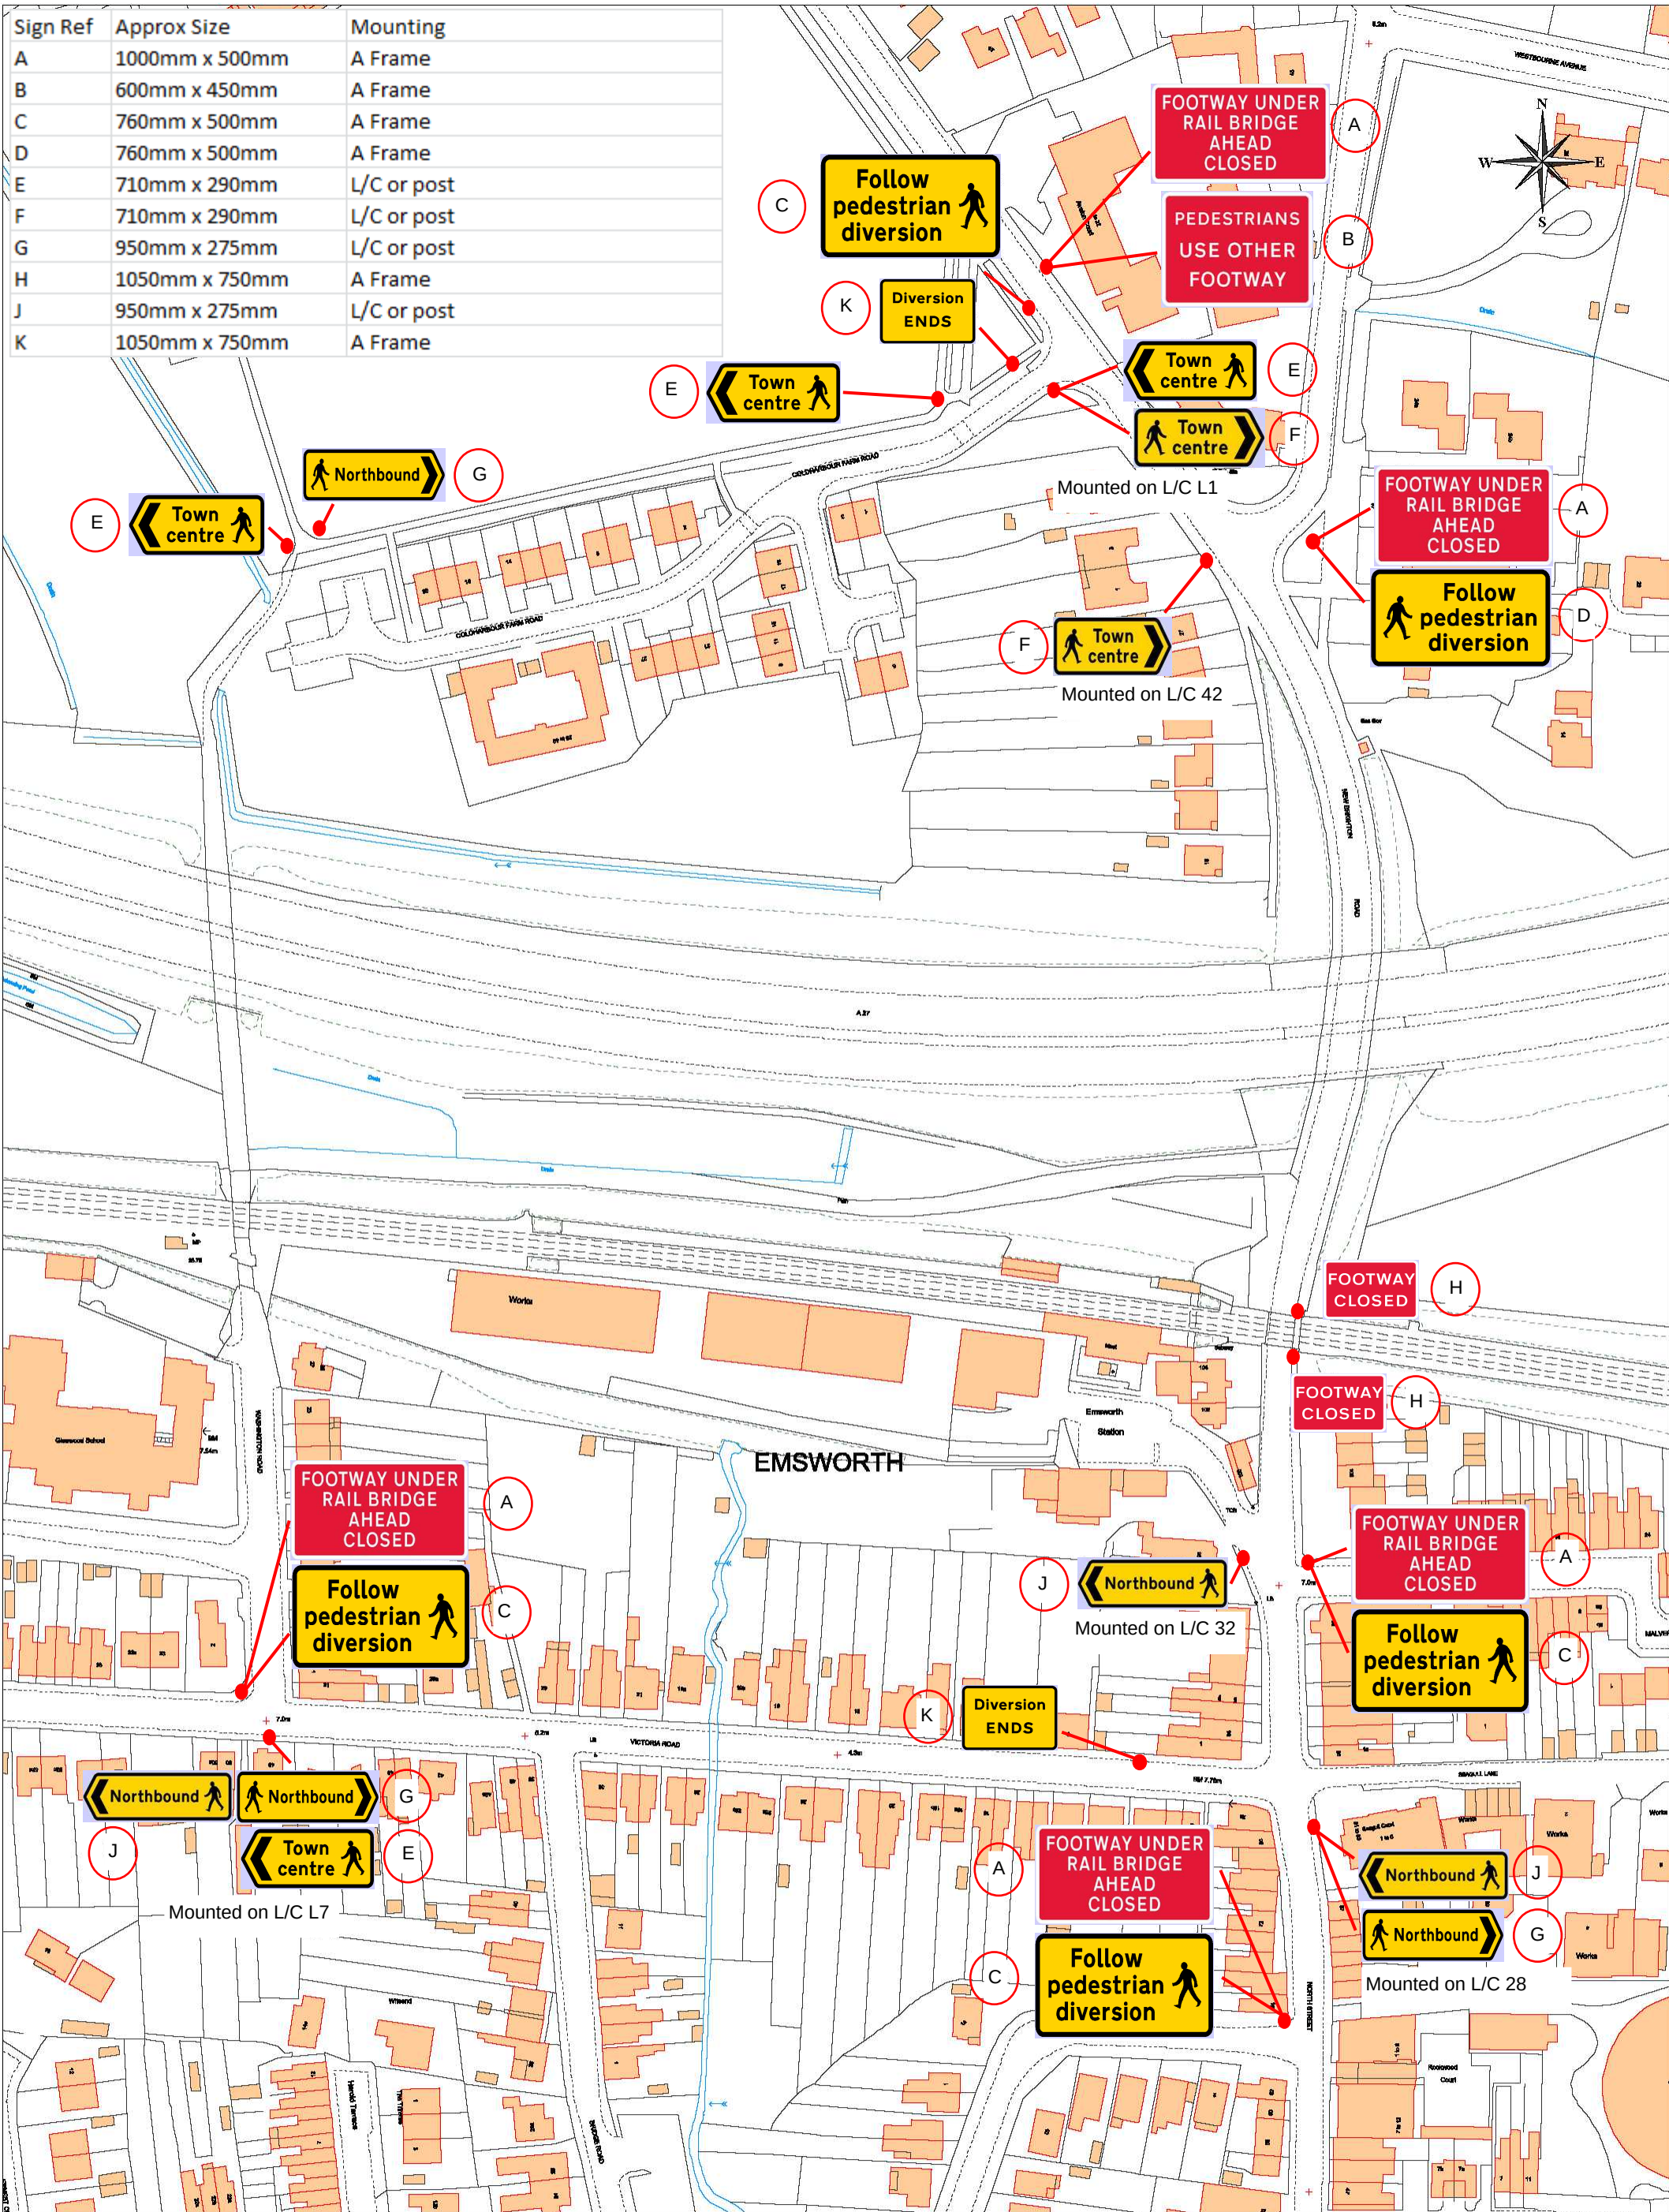

North Street Emsworth - Footway closure under Railway Bridge

Drawn By:
AP
Scale:
1:1500
Drawing No:
001
Cleaner, Safer, More Prosperous