
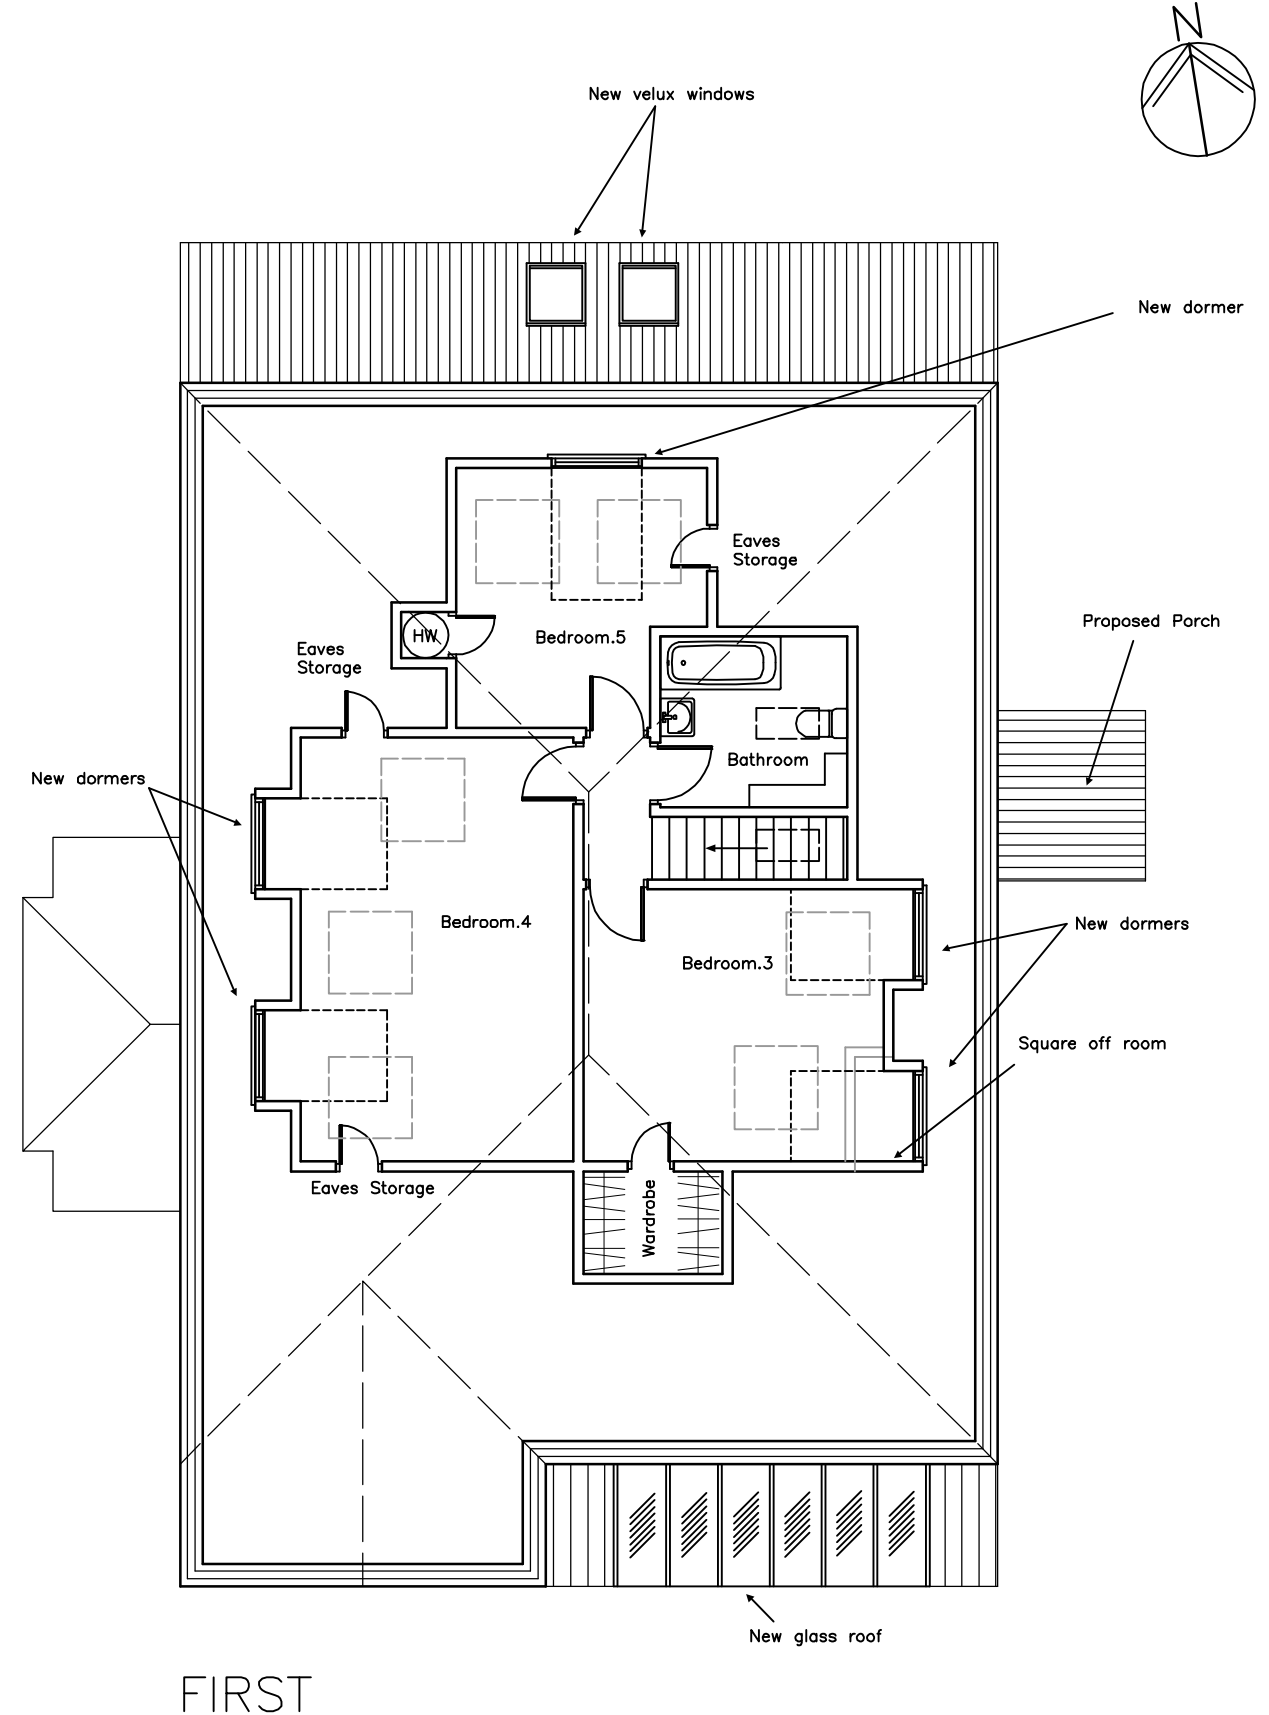


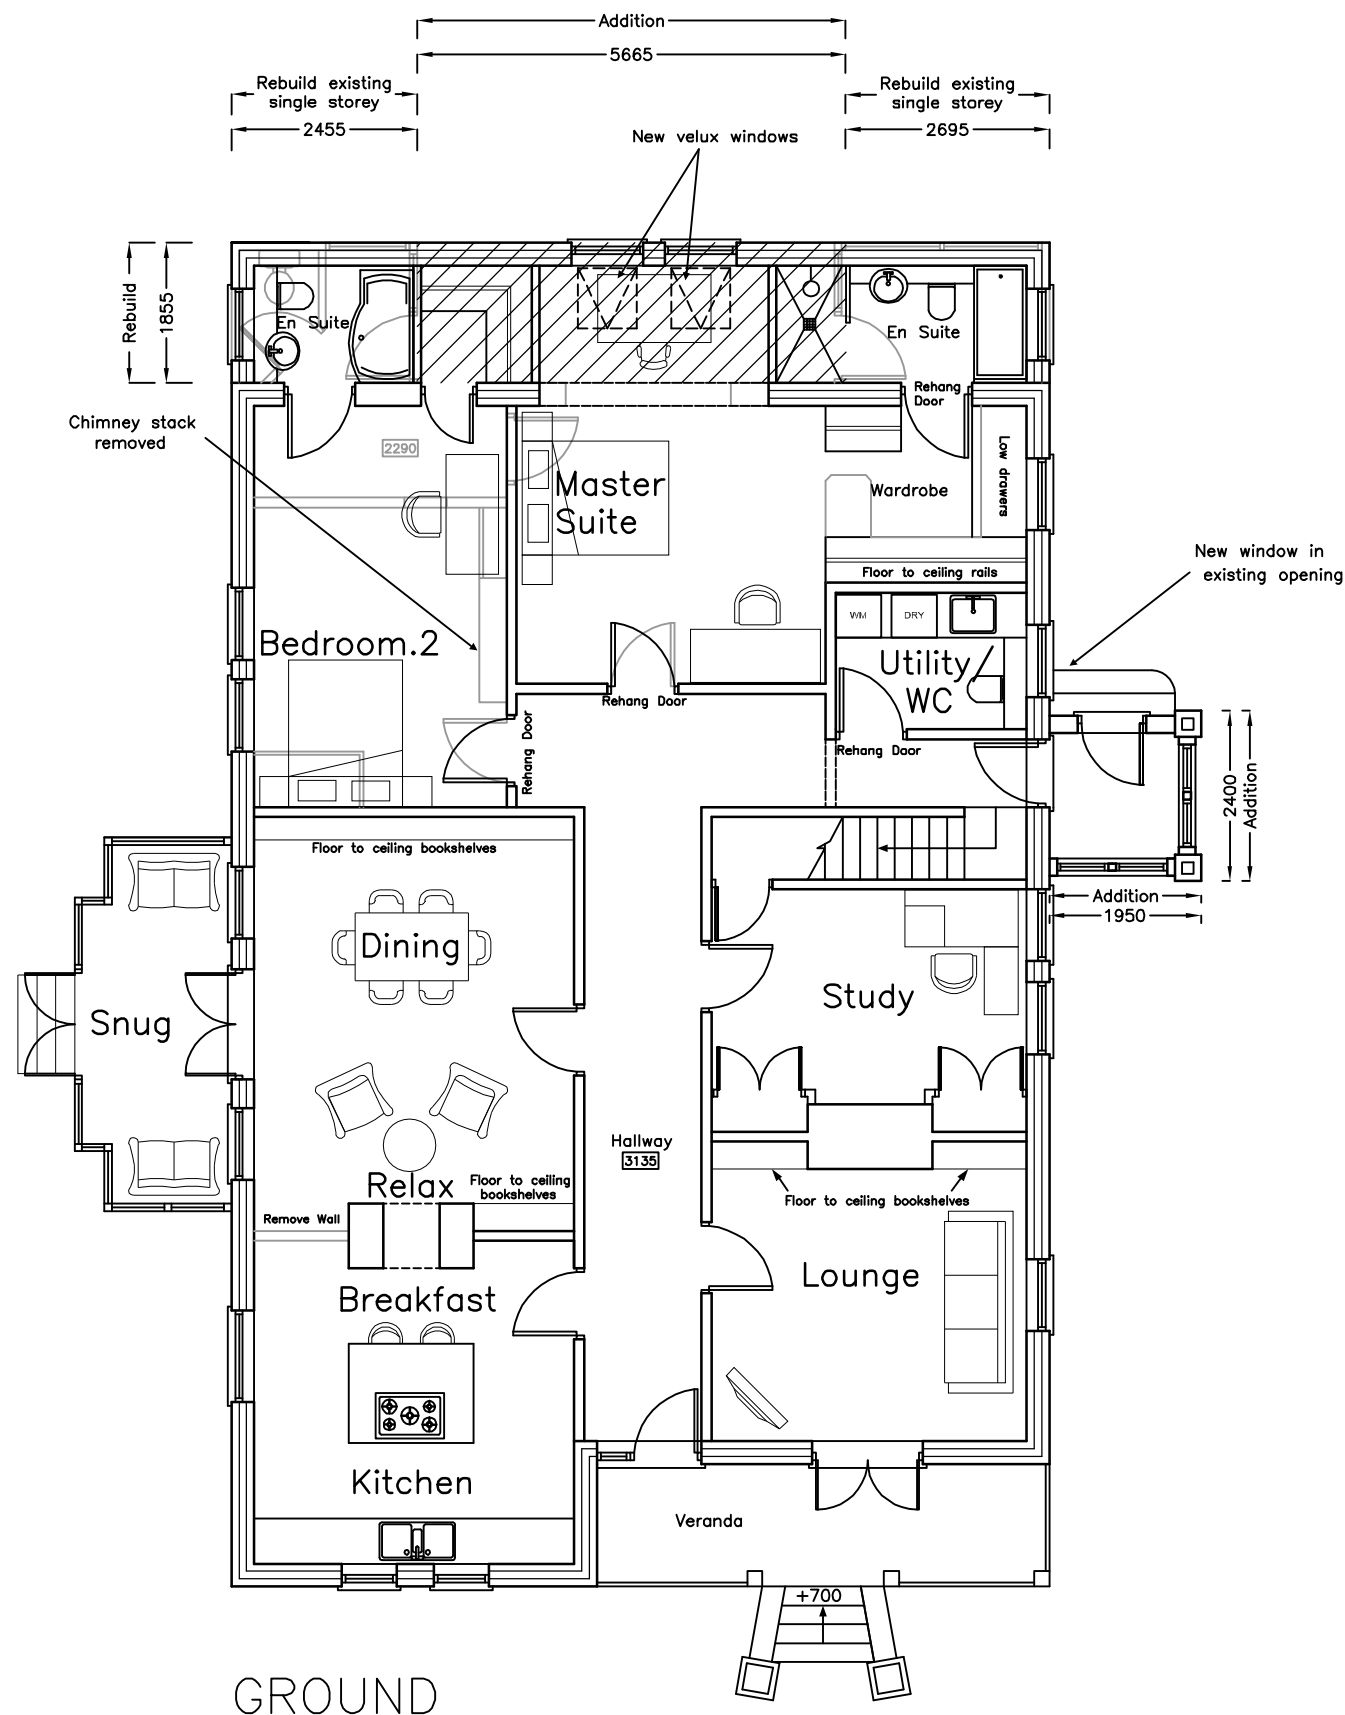


21 Grove Road
Havant
PO9 1AR

PROPOSAL PLANS

Revisions

- Client Revisions 09/02/16
- Rear Extensions 23/02/16
- Dormer window addition 07/03/16
- Master Suite Amendments 09/03/16
- Dormer and window amendments 06/04/16
- Chimney stack removed 07/04/16
- Desk space added to master suite 19/04/16
- Larger glass roof added 20/04/16
- Replace window in kitchen 01/06/16

J. Porch Addition 07/06/16

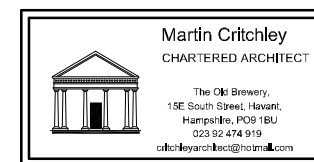

Scale A1- 1:50, A3 = 1:100
Drawn SAR/NKM
Date 07/06/16

1607-402^U

metres

10

20

30