
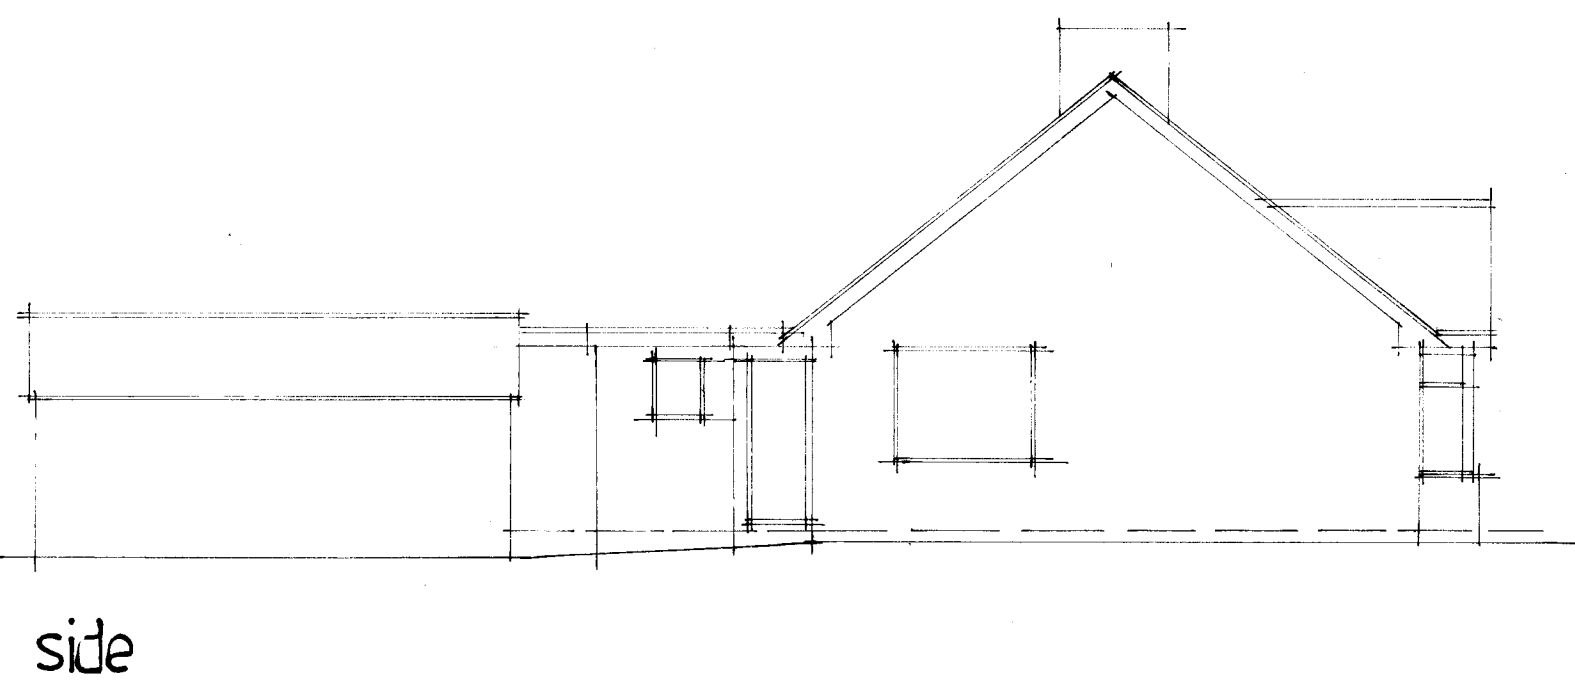
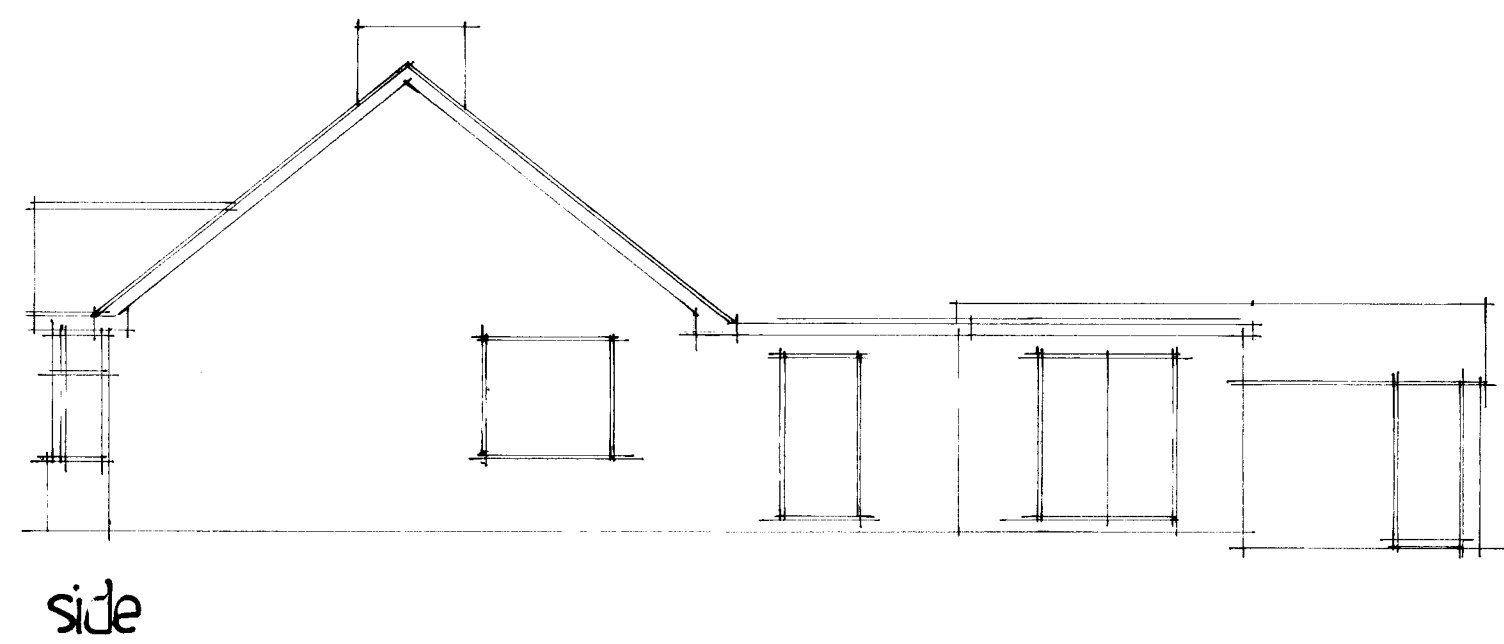
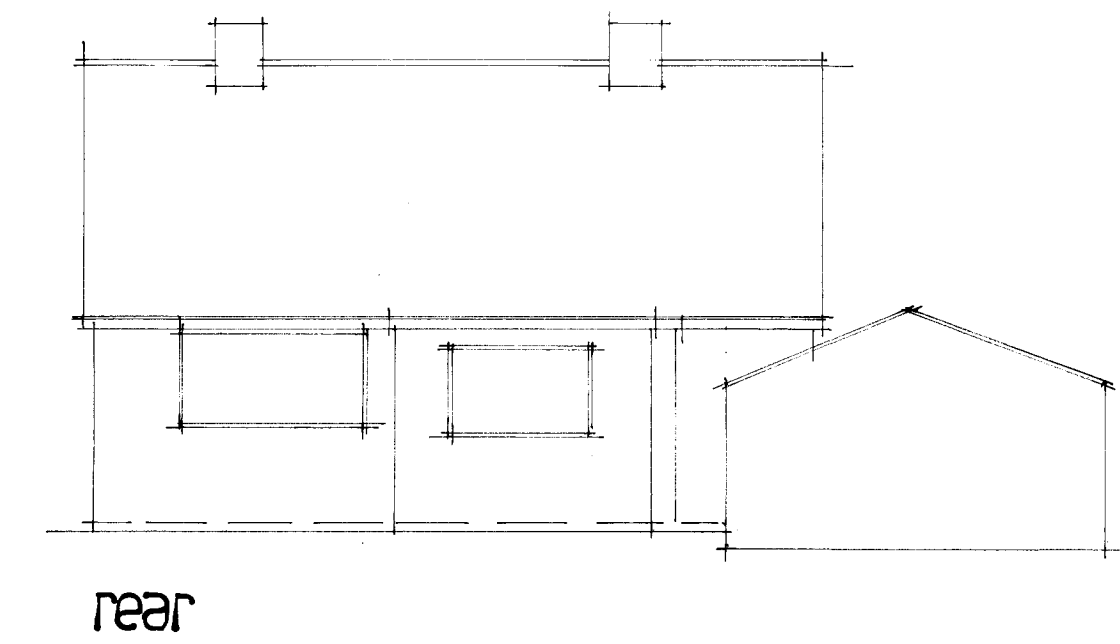
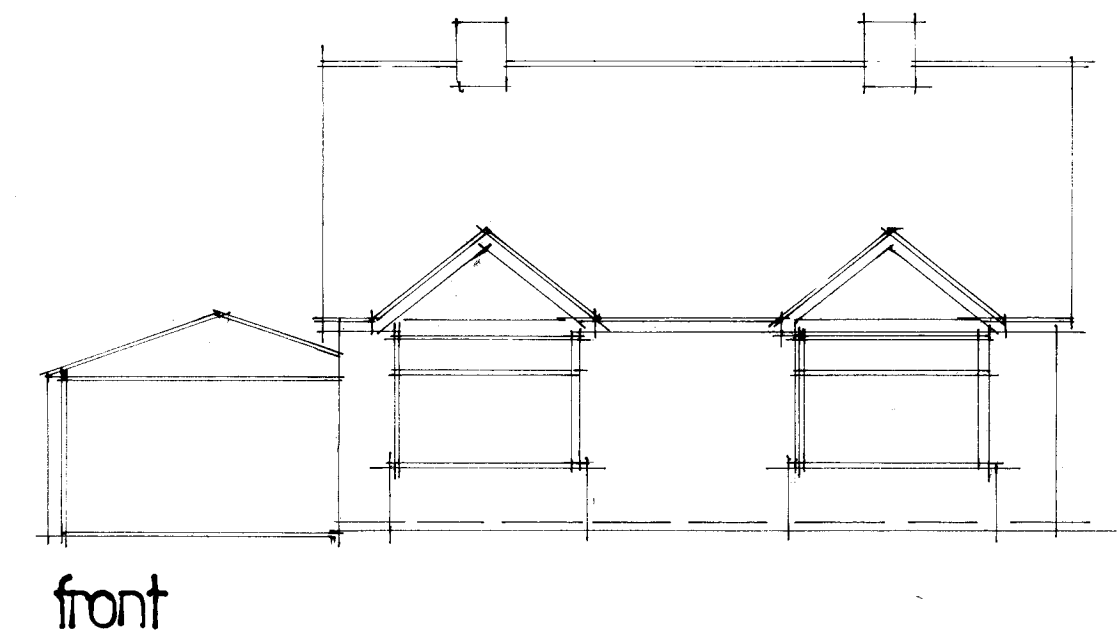


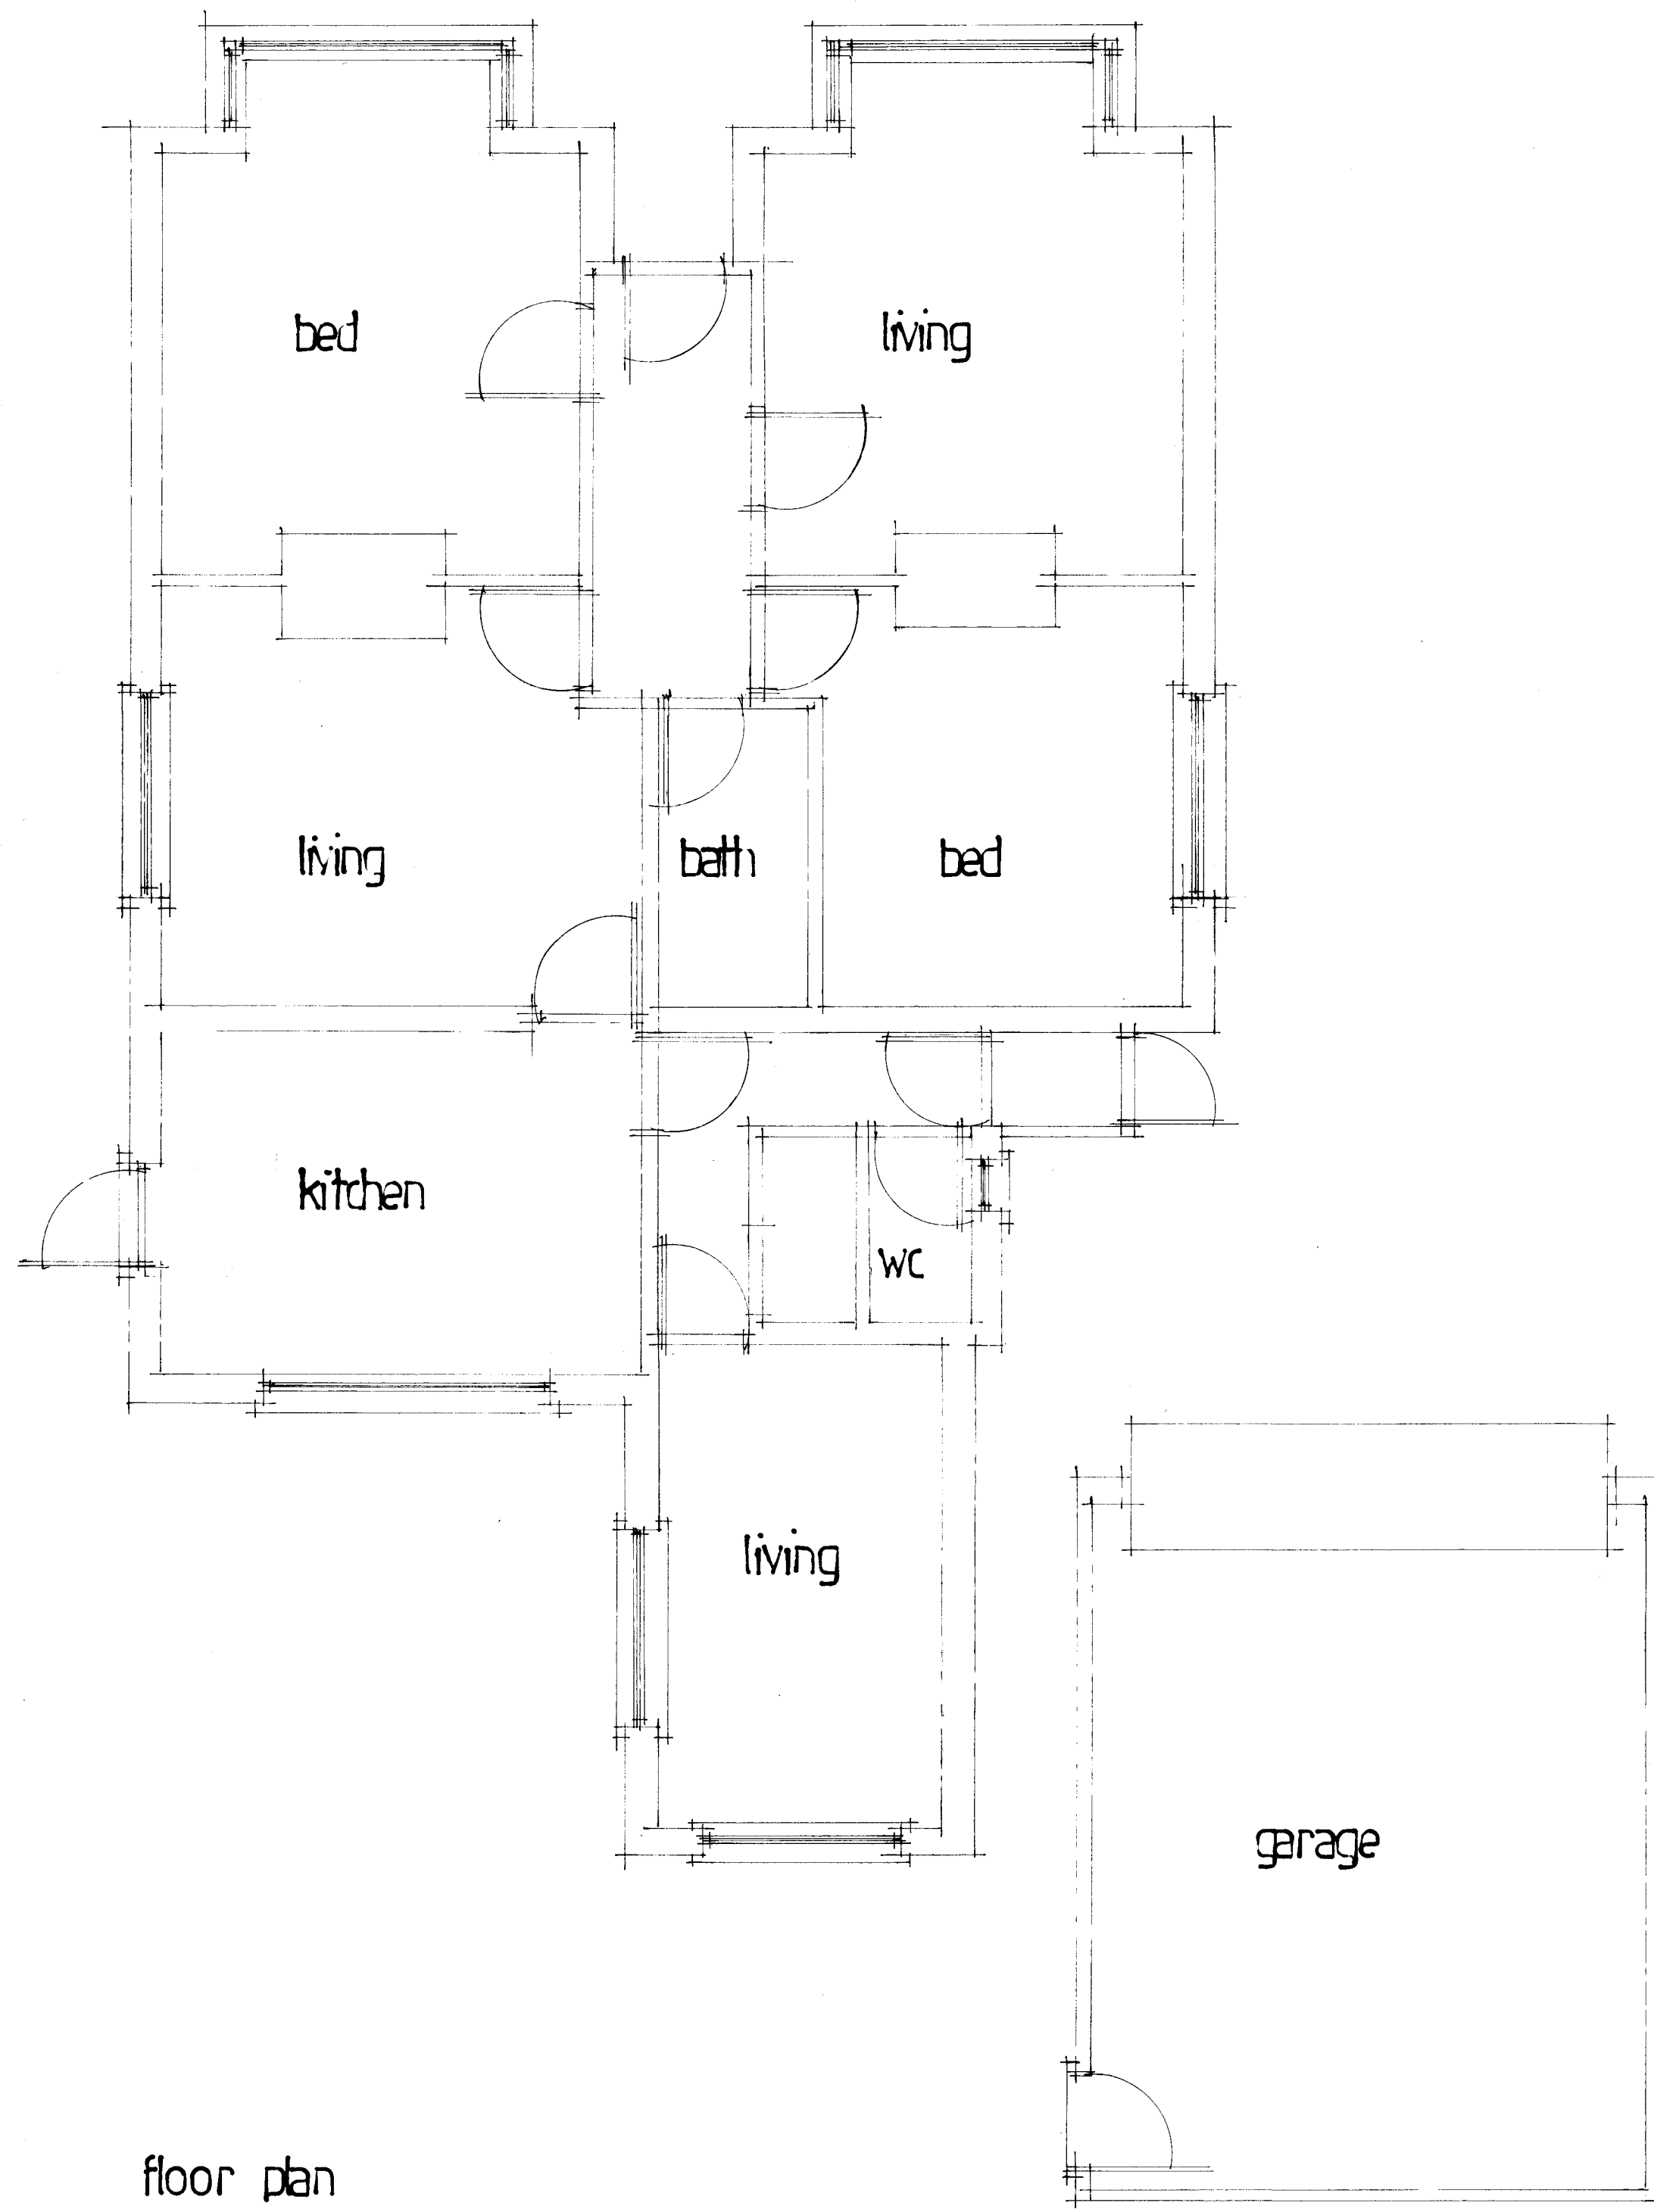

A	Date	Revision
© copyright		
THORNS YOUNG ARCHITECTURAL		
THORNS YOUNG LTD CHARTERED BUILDING CONSULTANTS Website: www.thornsyounyoung.co.uk		
Fareham 21 Middle Road Park Gate SO31 7GH Tel: (01329) 888 322		Portsmouth 232 London Road North End PO2 9JQ Tel: (02392) 672 883
Client		
MR. M. BENTLEY		
Job Title		
6, LOVEDALE LANE COXPARK		
Drawing Title EXISTING PLAN AND ELEVATIONS.		
Scale 1:50 + 1:100		
Date APRIL 2016		Drawn by GAC
Drg. No.		Rev.
9074.16.1		