



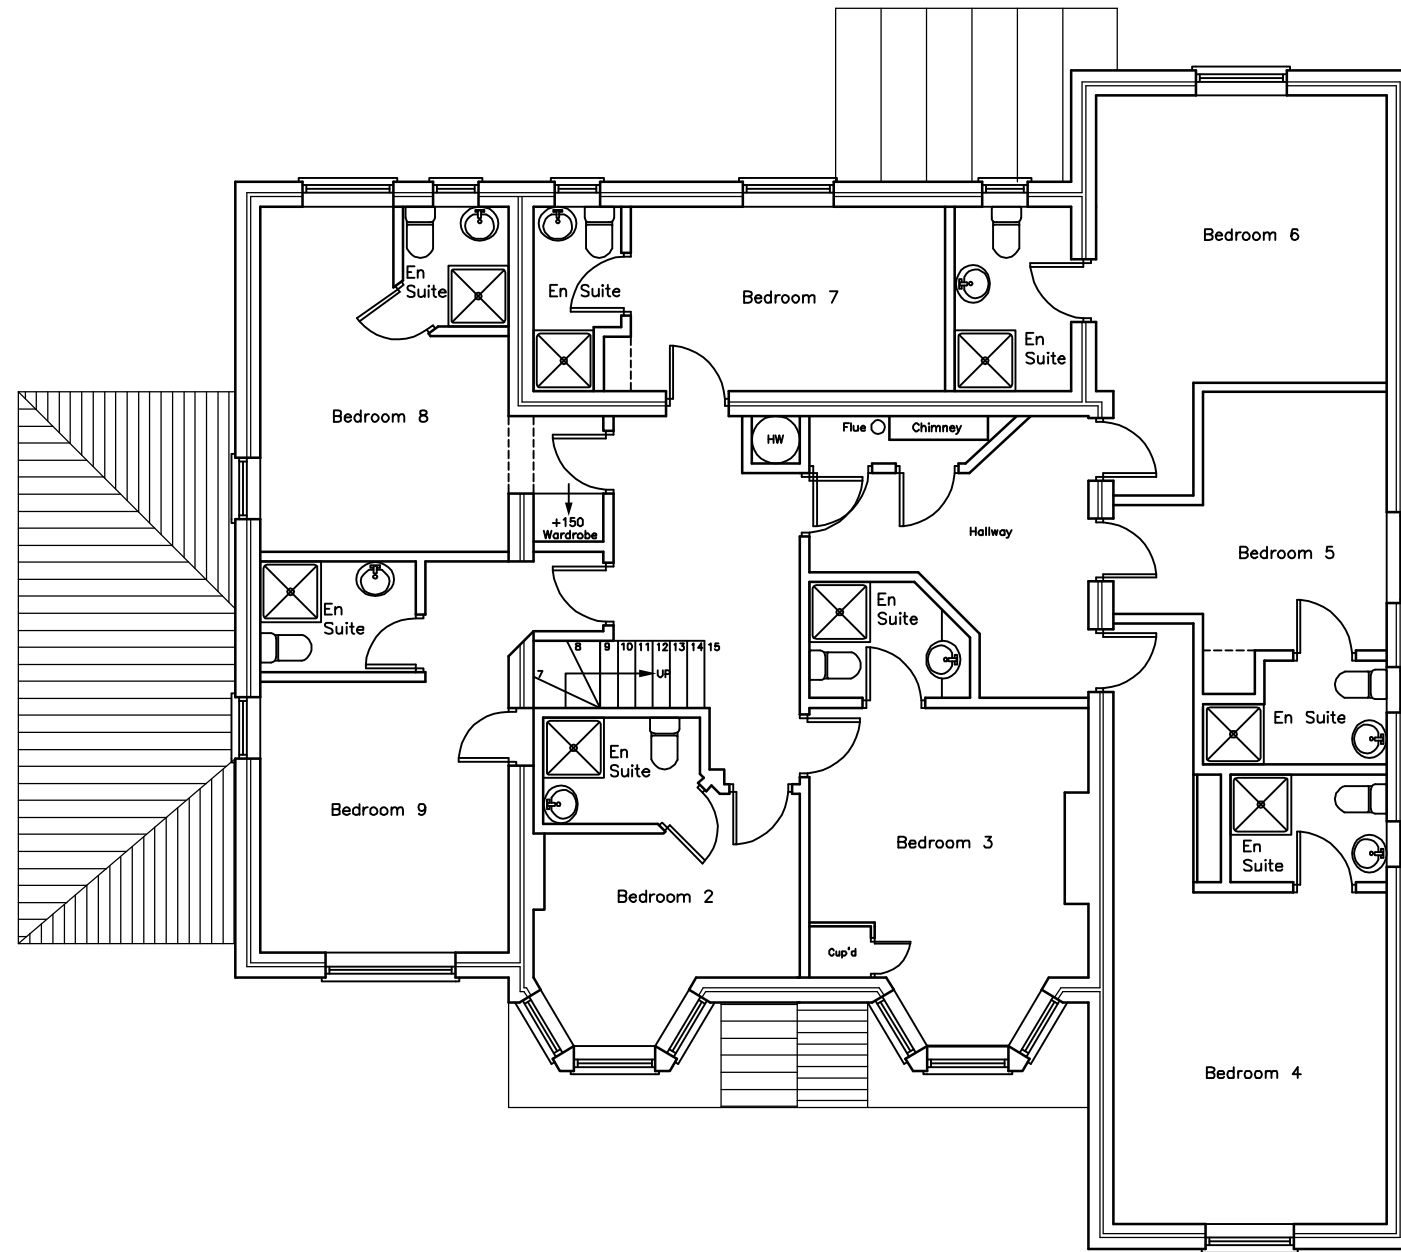

Broad Oak
Copse Lane
Hayling Island

SURVEY FIRST FLOOR PLAN

Revisions
A.

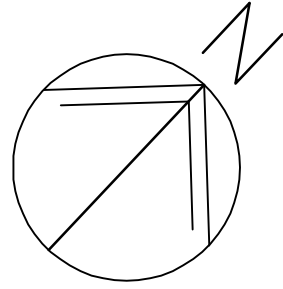

Scale A3 = 1:100
Drawn SAR
Date 26/10/15

metres

10

20

30

1413-203⁰