

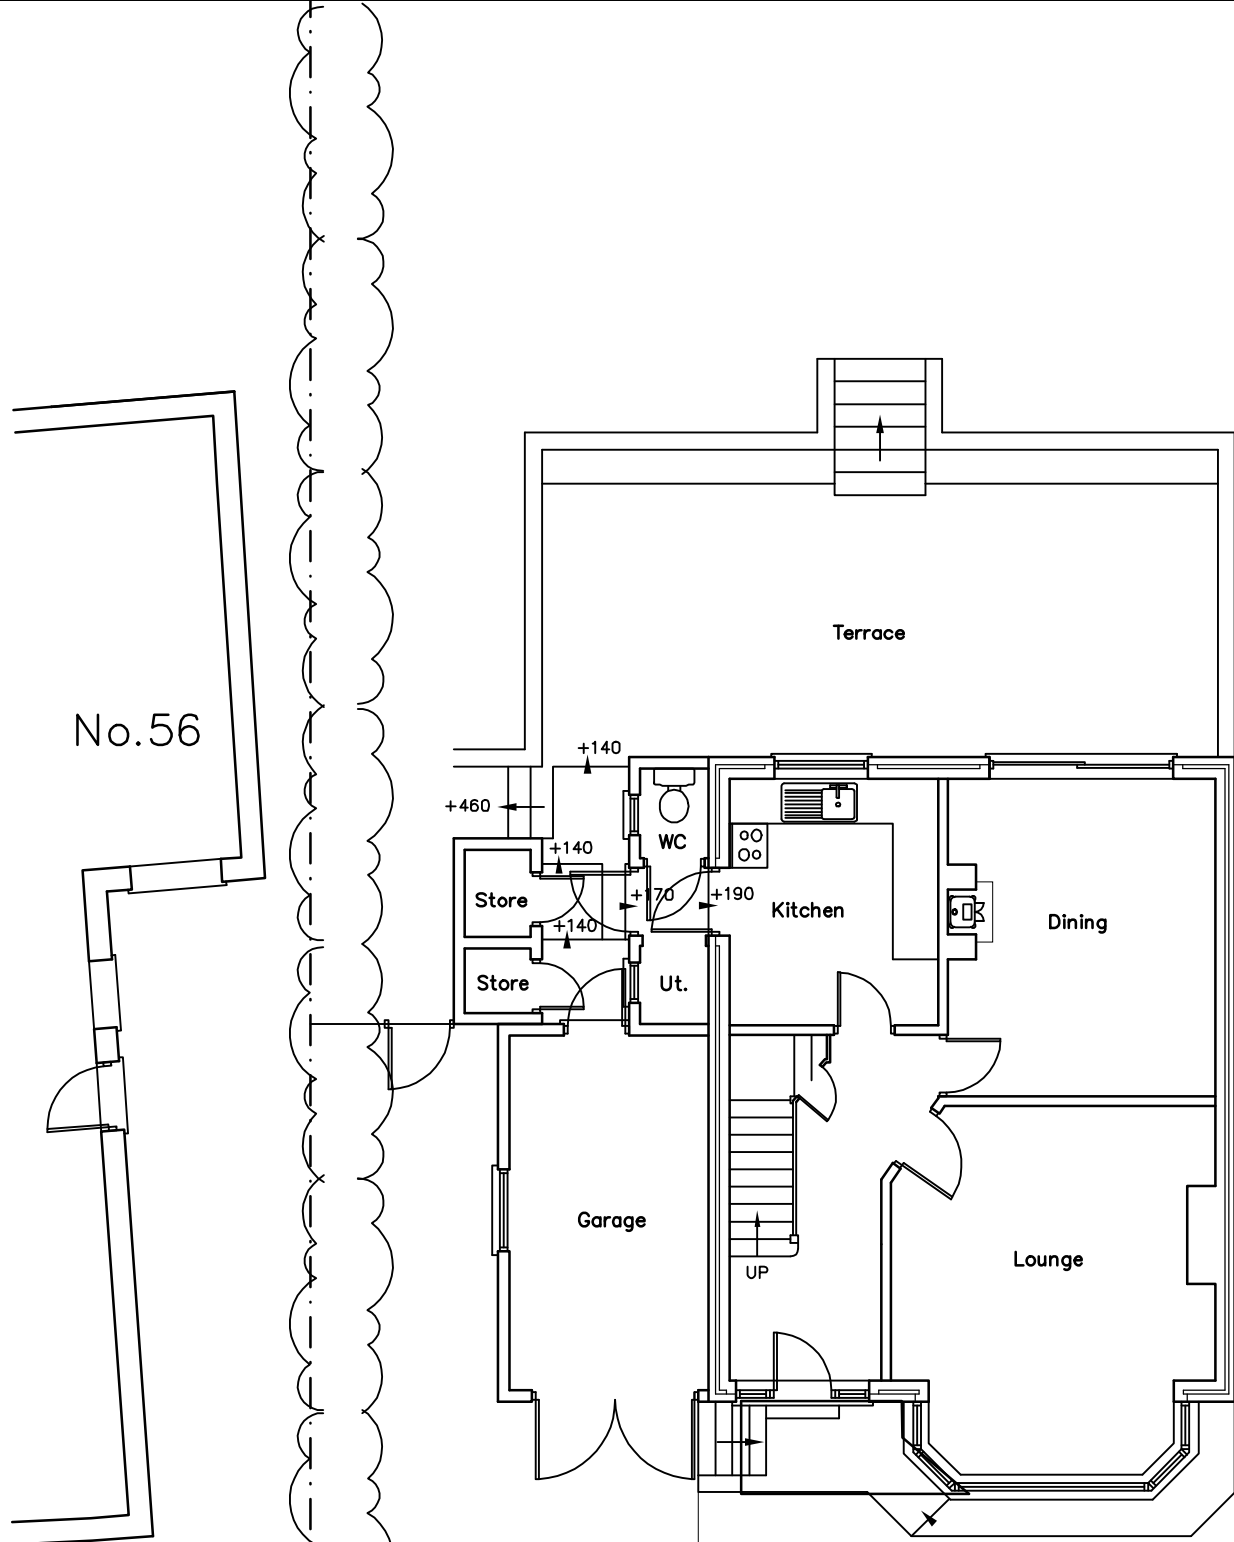


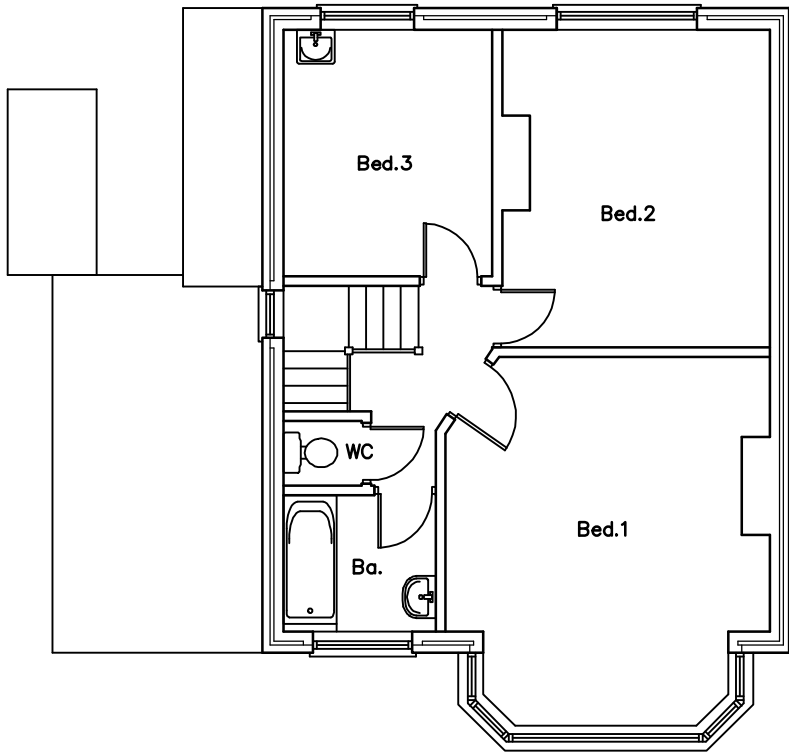

GROUND

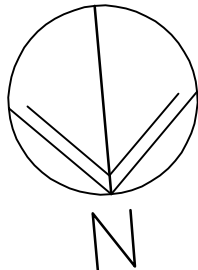

FIRST

54 The Brow,
Waterlooville,
P07 5BZ

SURVEY
PLANS

- Revisions
- A. Additional levels added. 21/03/16
 - B. No.56 added. 15/09/16
 - C.
 - D.



Martin Critchley
CHARTERED ARCHITECT

The Old Brewery,
15E South Street, Havant,
Hampshire, PO9 1BU
023 92 474 919
critchleyarchitect@hotmail.com

Scale A1 = 1:50, A3 = 1:100
Date 08/03/16
Drawn JHL



1620-201^B