


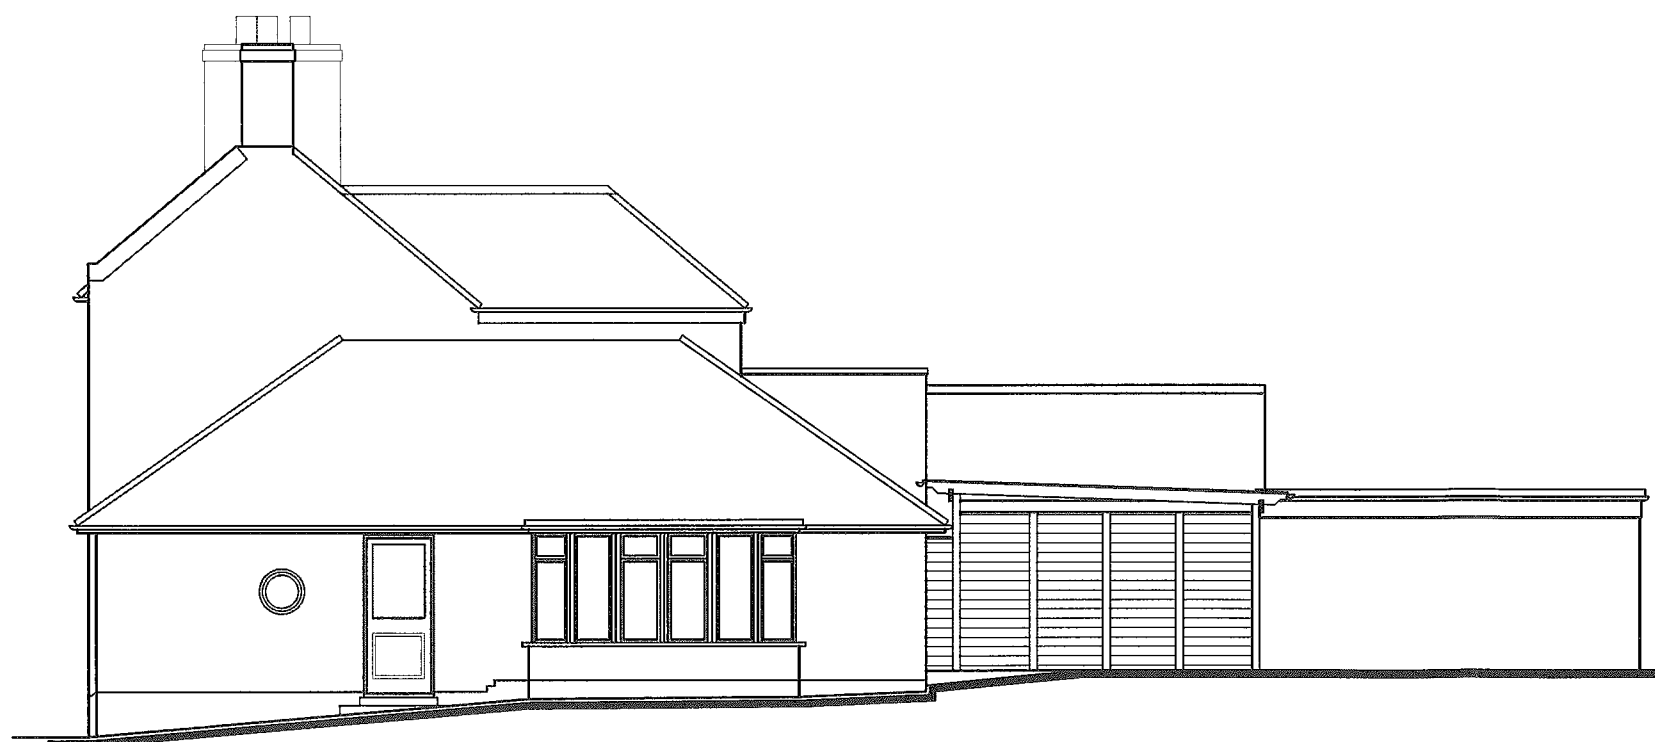

SOUTH



EAST




NORTH

The Golden Lion
54 Bedhampton Road
Havant
P09 3EY

PROPOSED ELEVATIONS

Revisions

- A.
- B.
- C.
- D.

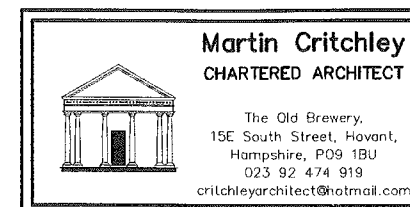

Scale A1 = 1:50, A3 = 1:100
Date 15/08/16
Drawn JHL

metres FIRE PLACE

10

20

30

1612-501⁰