

Our Ref: 22511885 Your Ref: APP/21/00670

Friday, 25 June 2021

Simon Jenkins
Public Service Plaza Civic Centre Road
Havant
Hampshire
PO9 9AX

Dear Simon Jenkins

Thank you for your enquiry dated Friday, 25 June 2021

Thank you for using the linesearchbeforeudig.co.uk system for your 'Planning Application/Property Conveyance' enquiry for SGN asset maps for your site location.

Please note this response and any attached map(s) are only valid for 28 days.

There are high pressure pipelines in the vicinity of your proposed work area. SGN formally object to this planning application until such time as a detail consultation has taken place.

For your safety, it is essential that no work or crossing of this high pressure pipeline is carried out until a detailed consultation has taken place.

This response is for initial/scoping out work only. This response does not give permission to undertake any work. When consultation has taken place, your planning has been approved and works on site are due to start, another request for information and updated maps must be made via our on-line system as a 'planned works' enquiry.

Please find an extract from our mains records for your search area, any SGN assets are described in the map legend. On some occasions maps may be sent that do not contain any gas pipes, this is due to the location of your proposed work area and although there are no pipelines in the immediate vicinity, consultation is still required to ensure that your development has no other impact on our pipelines. SGN Personnel must confirm the actual location of all pipelines prior to commencement of any work. Please note there may also be additional gas pipes (low pressure, medium pressure, etc.) shown on the mains record.

This mains record only shows the pipes owned by SGN in our role as a Licensed Gas Transporter (GT). Please note that privately owned gas pipes or pipes owned by other GTs may be present in this area and information regarding those pipes needs to be requested from the owners. If we know of any other pipes in the area we will note them on the plans as a shaded area and/or a series of x's.

The information shown on this plan is given without obligation or warranty and the accuracy cannot be guaranteed. Service pipes, valves, siphons, stub connections etc. are not shown but their presence should be anticipated. Your attention is drawn to the information and disclaimer on these plans.

It must be stressed that both direct and consequential damage to gas plant can be dangerous for your employees and the general public and repairs to any such damage will incur a charge to you or the organisation carrying out work on your behalf.



To contact the Pipelines department directly to discuss a consultation for your proposed works, please email Maintenance.Land.Owner.Enquiries@sgn.co.uk in our southern area or PlantProtectionAndPipelinesNorth@sgn.co.uk in Scotland, quoting the LSBUD reference number.

If you require any further information please do not hesitate to contact us.


Yours sincerely,

The Safety Admin Team

For more information, visit our Dig Safety pages on sgn.co.uk

Tel: 0800 912 1722

High Pressure Gas Pipes within this vicinity

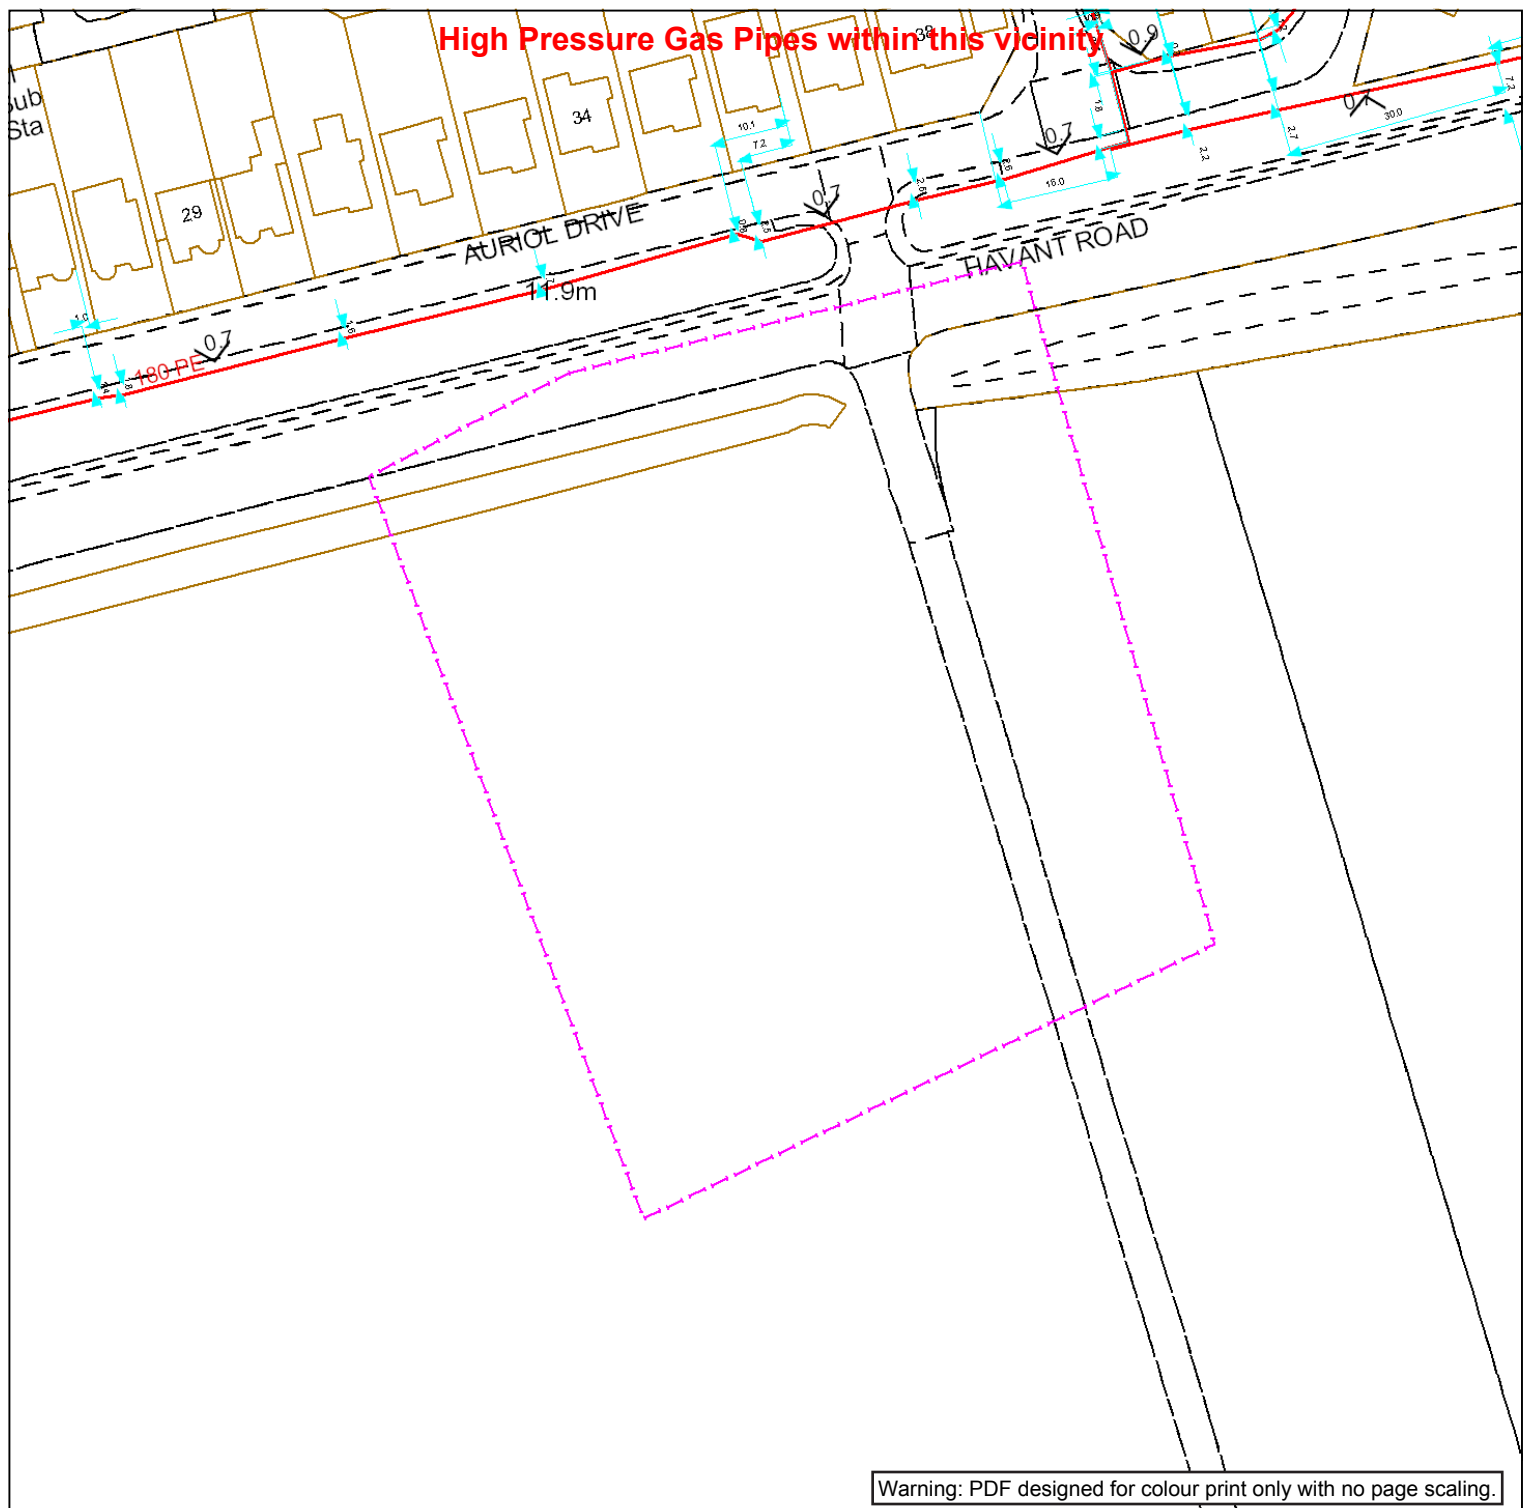

Warning: PDF designed for colour print only with no page scaling.



Contact Us

SGN Safety Admin Team:
0800 912 1722
Email:
plantlocation@sgn.co.uk

Low Pressure Mains

Medium Pressure Mains

Intermediate Pressure Mains

High Pressure Mains

Some Examples Of Plant Items

Valve



Syphon



Depth of Cover



Digsite:

Line:

Area:

LAS


GTs

Diameter Change



SSSIs

Material Change

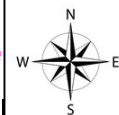

This information is given as a guide only and its accuracy cannot be guaranteed.



This plan shows the location of those pipes owned by Scotia Gas Networks (SGN) by virtue of being a licensed Gas Transporter (GT). Gas pipes owned by other GTs or third parties may also be present in this area but are not shown on this plan. Information with regard to such pipes should be obtained from the relevant owners. No warranties are given with regard to the accuracy of the information shown on this plan. Service pipes, valves, siphons, sub-connections etc. are not shown but their presence should be anticipated. You should be aware that a small percentage of our pipes/assets may be undergoing review and will temporarily be highlighted in yellow. If your proposed works are close to one of these pipes, you should contact the SGN Safety Admin Team on 0800 912 1722 for advice. No liability of any kind whatsoever is accepted by SGN or its agents, servants or sub-contractors for any error or omission contained herein. Safe digging practices, in accordance with HS (G)47, must be used to verify and establish the actual position of mains, pipes, services and other apparatus on site before any mechanical plant is used. It is your responsibility to ensure that plant location information is provided to all persons (whether direct labour or sub-contractors) working for you on or near gas apparatus. Information included on this plan should not be referred to beyond a period of 28 days from the date of issue.

Report damage immediately – KEEP EVERYONE AWAY FROM THE AREA

0800 111 999

This plan is reproduced from or based on the OS map by Scotia Gas Networks plc, with the sanction of the controller of HM Stationery Office. Crown Copyright Reserved. Southern Gas – 100044373 and Scotland Gas – 100044366.

Plans generated by DigSAFE Pro (tm) software provided by LinesearchbeforeUdig

Date Requested: 25/06/2021
Job Reference: 22511885
Site Location: 469189 105872
Requested by:
Mr Simon Jenkins
Your Scheme/Reference:
APP/21/00670

Exact Scales:
1:1000 Area or Circle dig site
1:1000 Line dig site

Map Symbols

VALVE OPEN	VALVE CLOSED	GOVERNOR	END CLOSURE	SYPHON	REDUCER	TEE
TEST POINT	CATHODIC PROTECTION	GENERAL REFERENCE	FLOW MEASURE	DIP POINT	MONO ETHYLENE GLYCOL	OILING POINT
FLOW STOP	PRESSURE MEASUREMENT	STAND PIPE	OFFICIAL MINISTRY RECORD	PURGE POINT	GAS CONDITIONER	DRAIN POINT
					LP MAINS	
SKETCH BUBBLE	DEPTH OF COVER	METER	MATERIAL CHANGE		MP MAINS	
					IP MAINS	
					LHP MAINS	
					HISTORY DATA	
					SSSI	
PIG TRAP	CROSSOVER CONNECTION	CHANGE OF DIAMETER	PIPE JOINT		CONTACT ZONE	
						LTS