


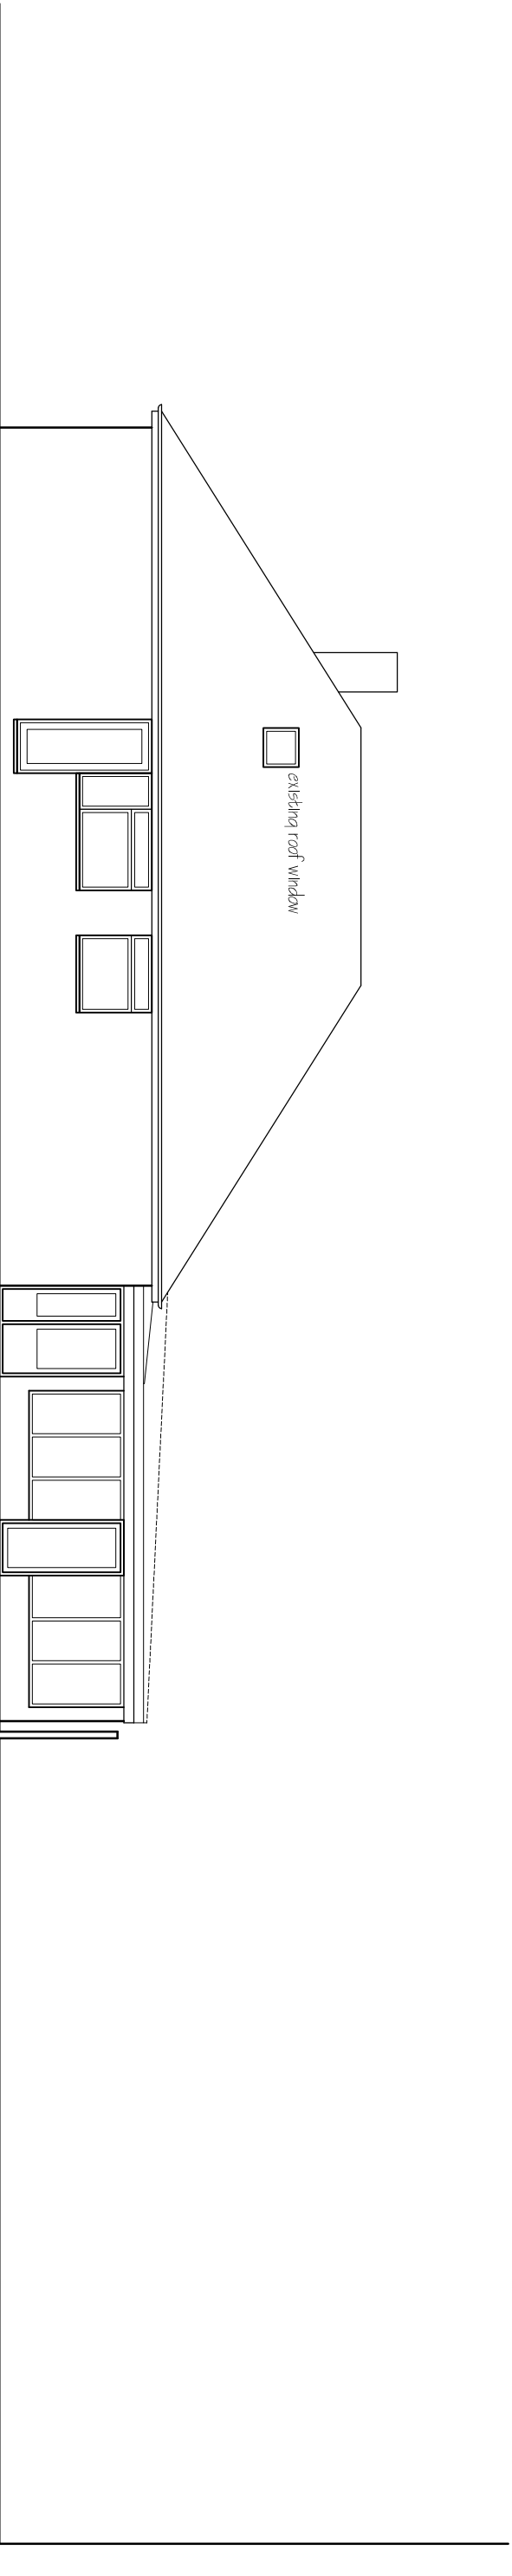

SIDE (EAST) 1:100



SIDE (WEST) 1:100