




FFL 50.17m

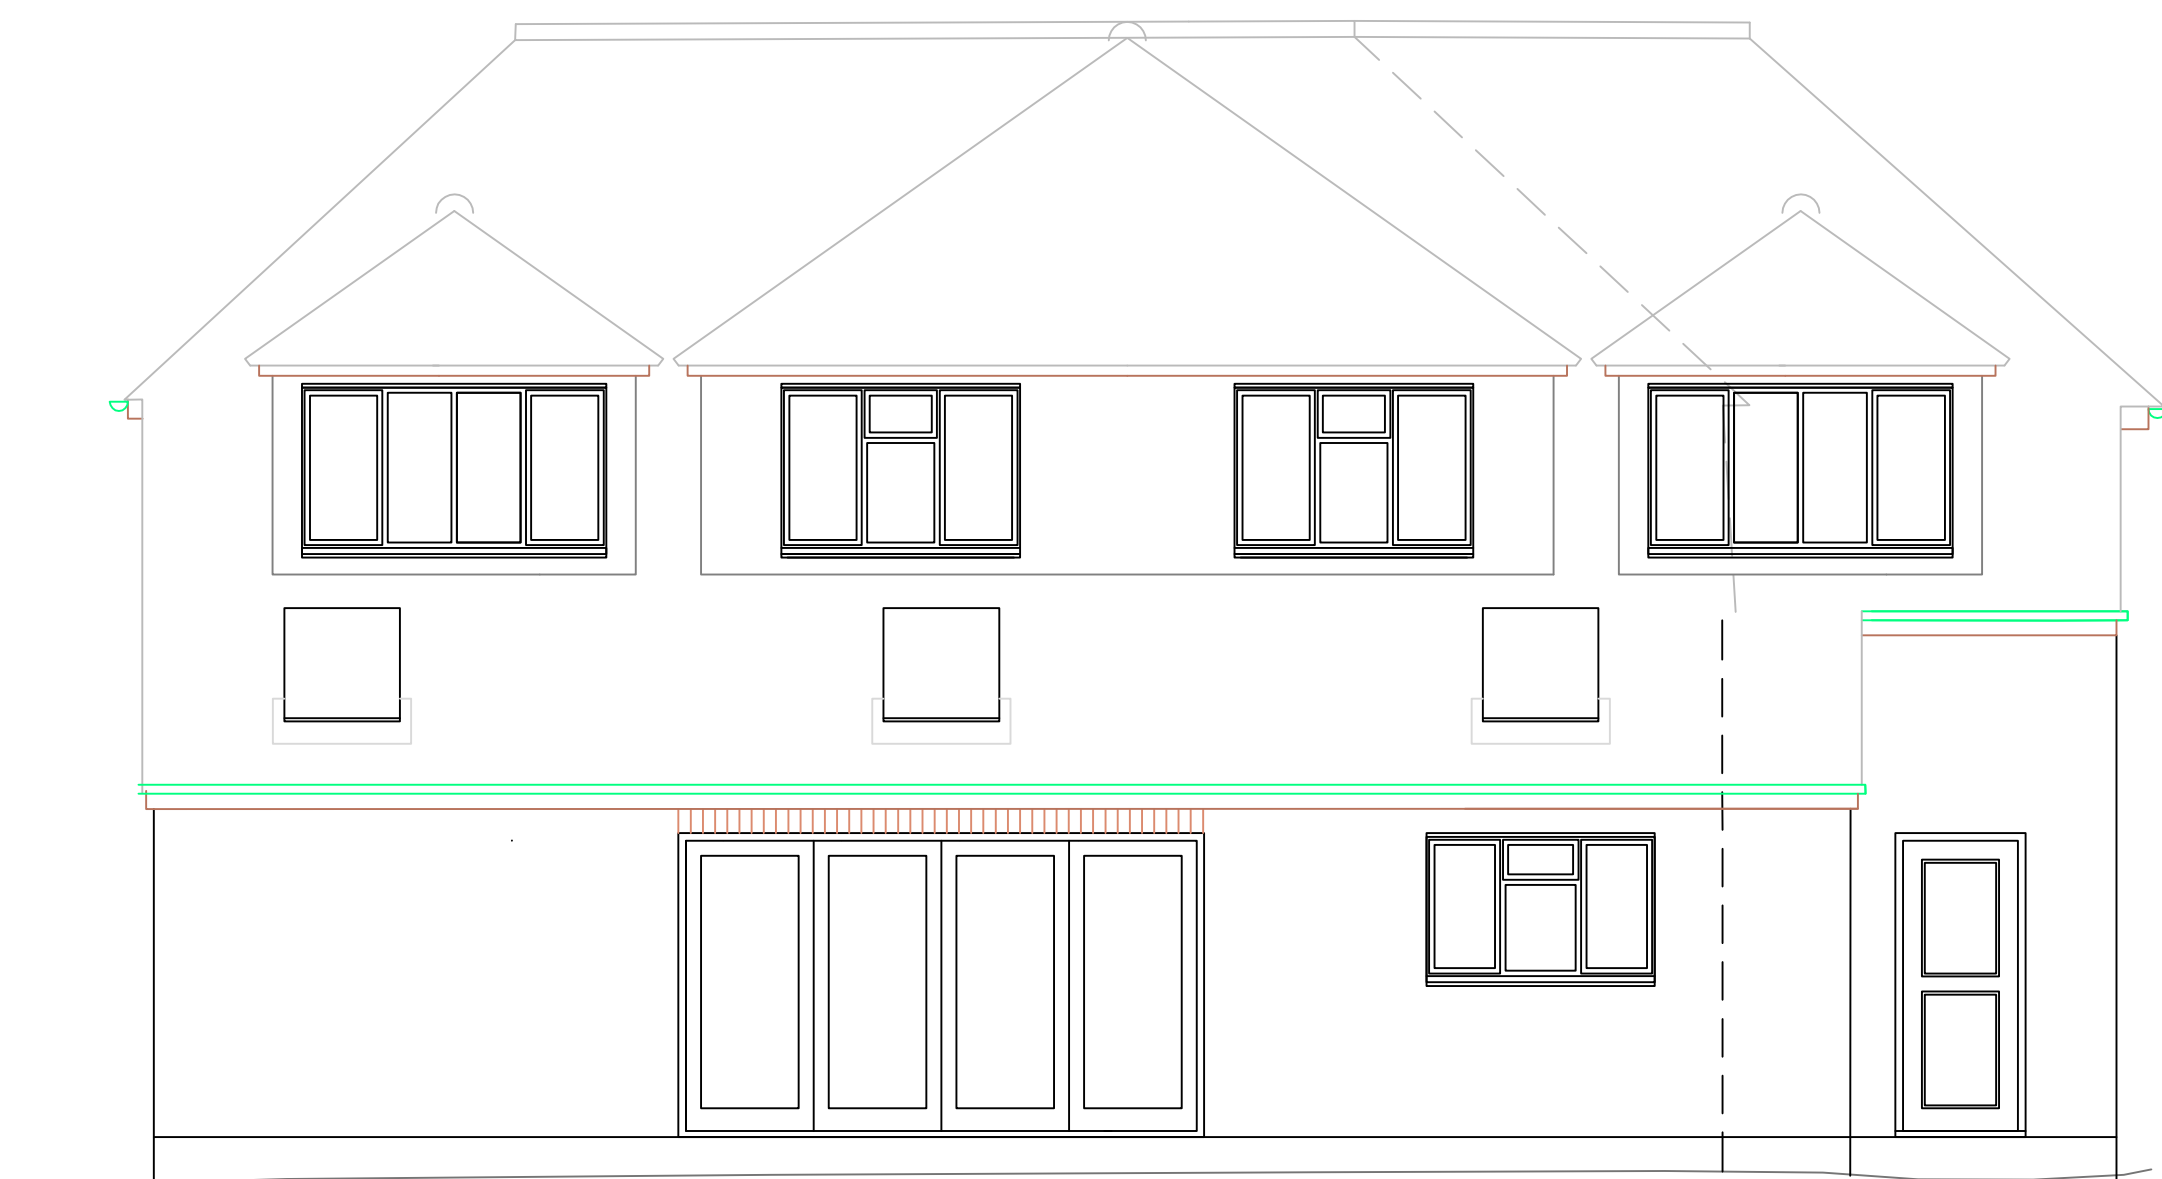


South Elevation

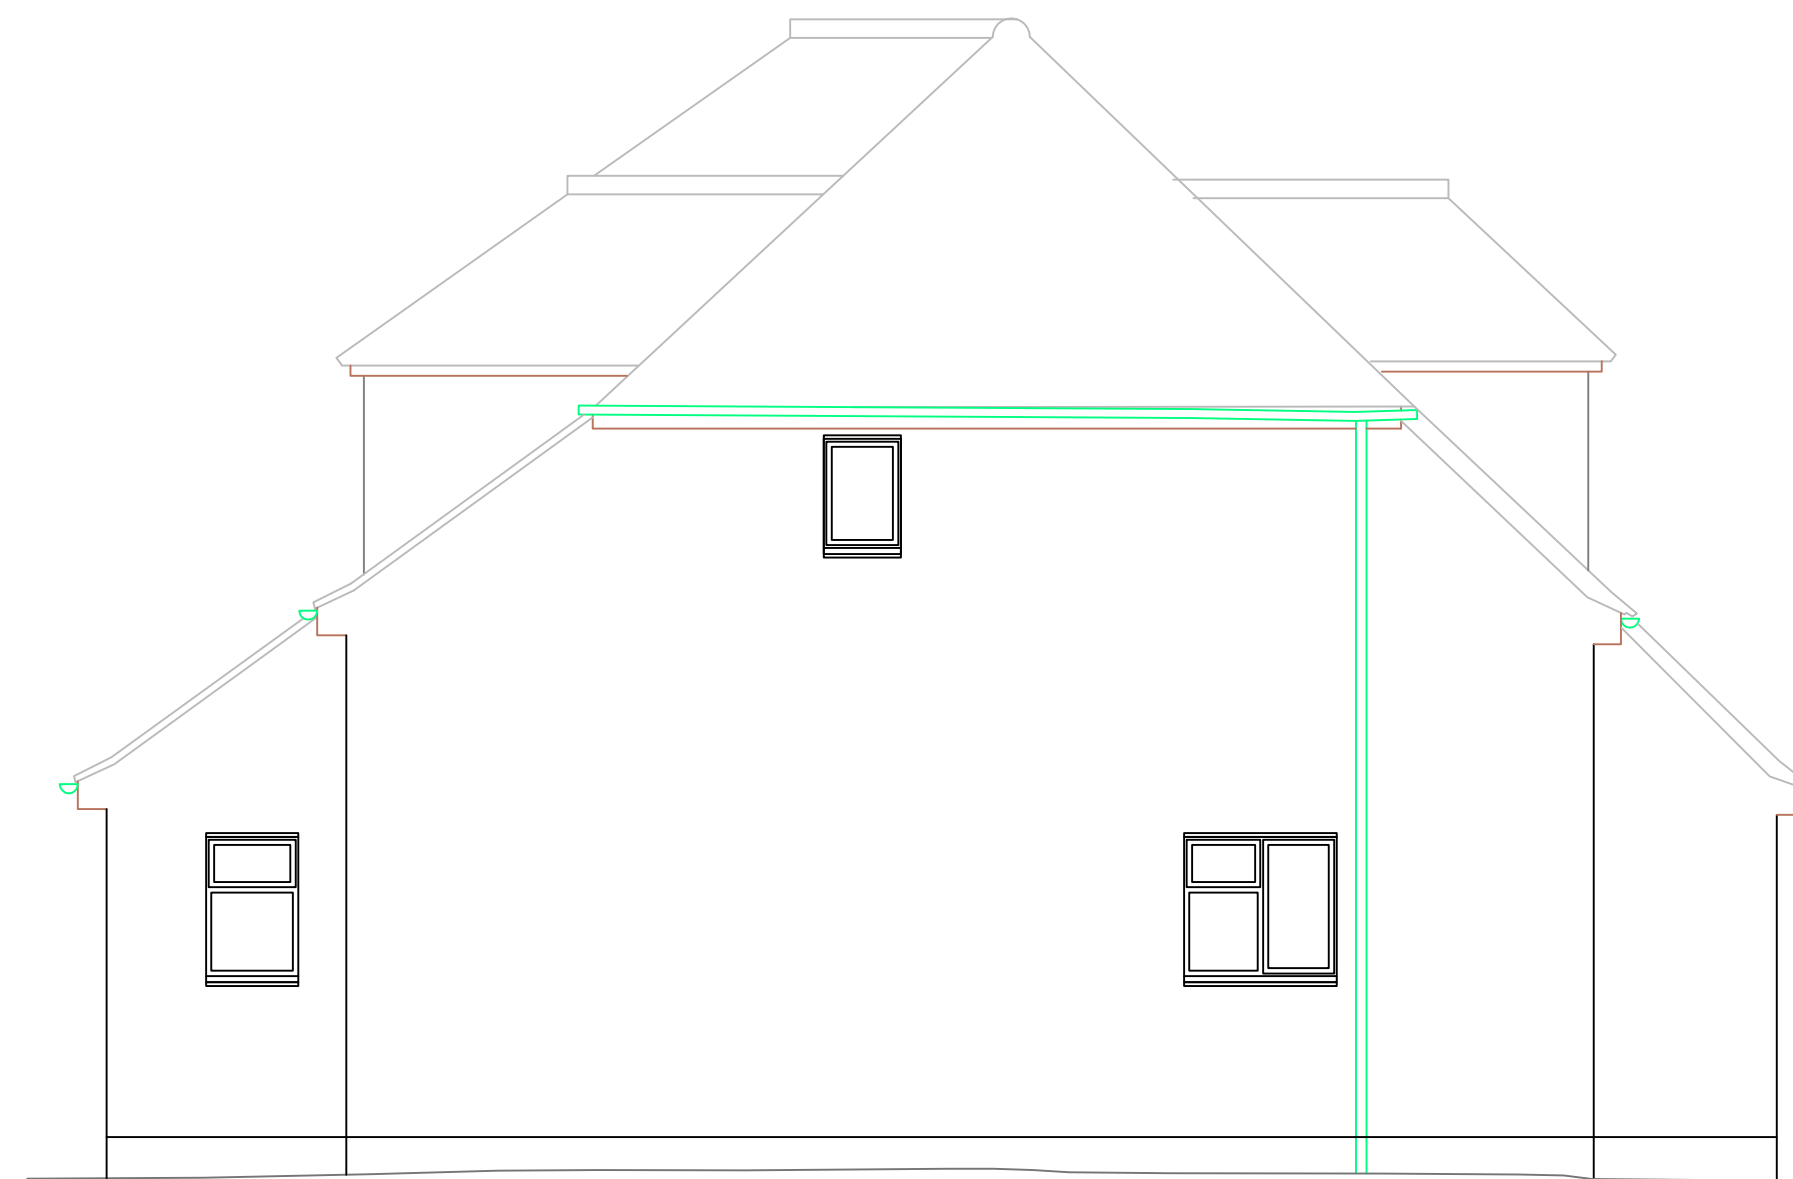

East Elevation

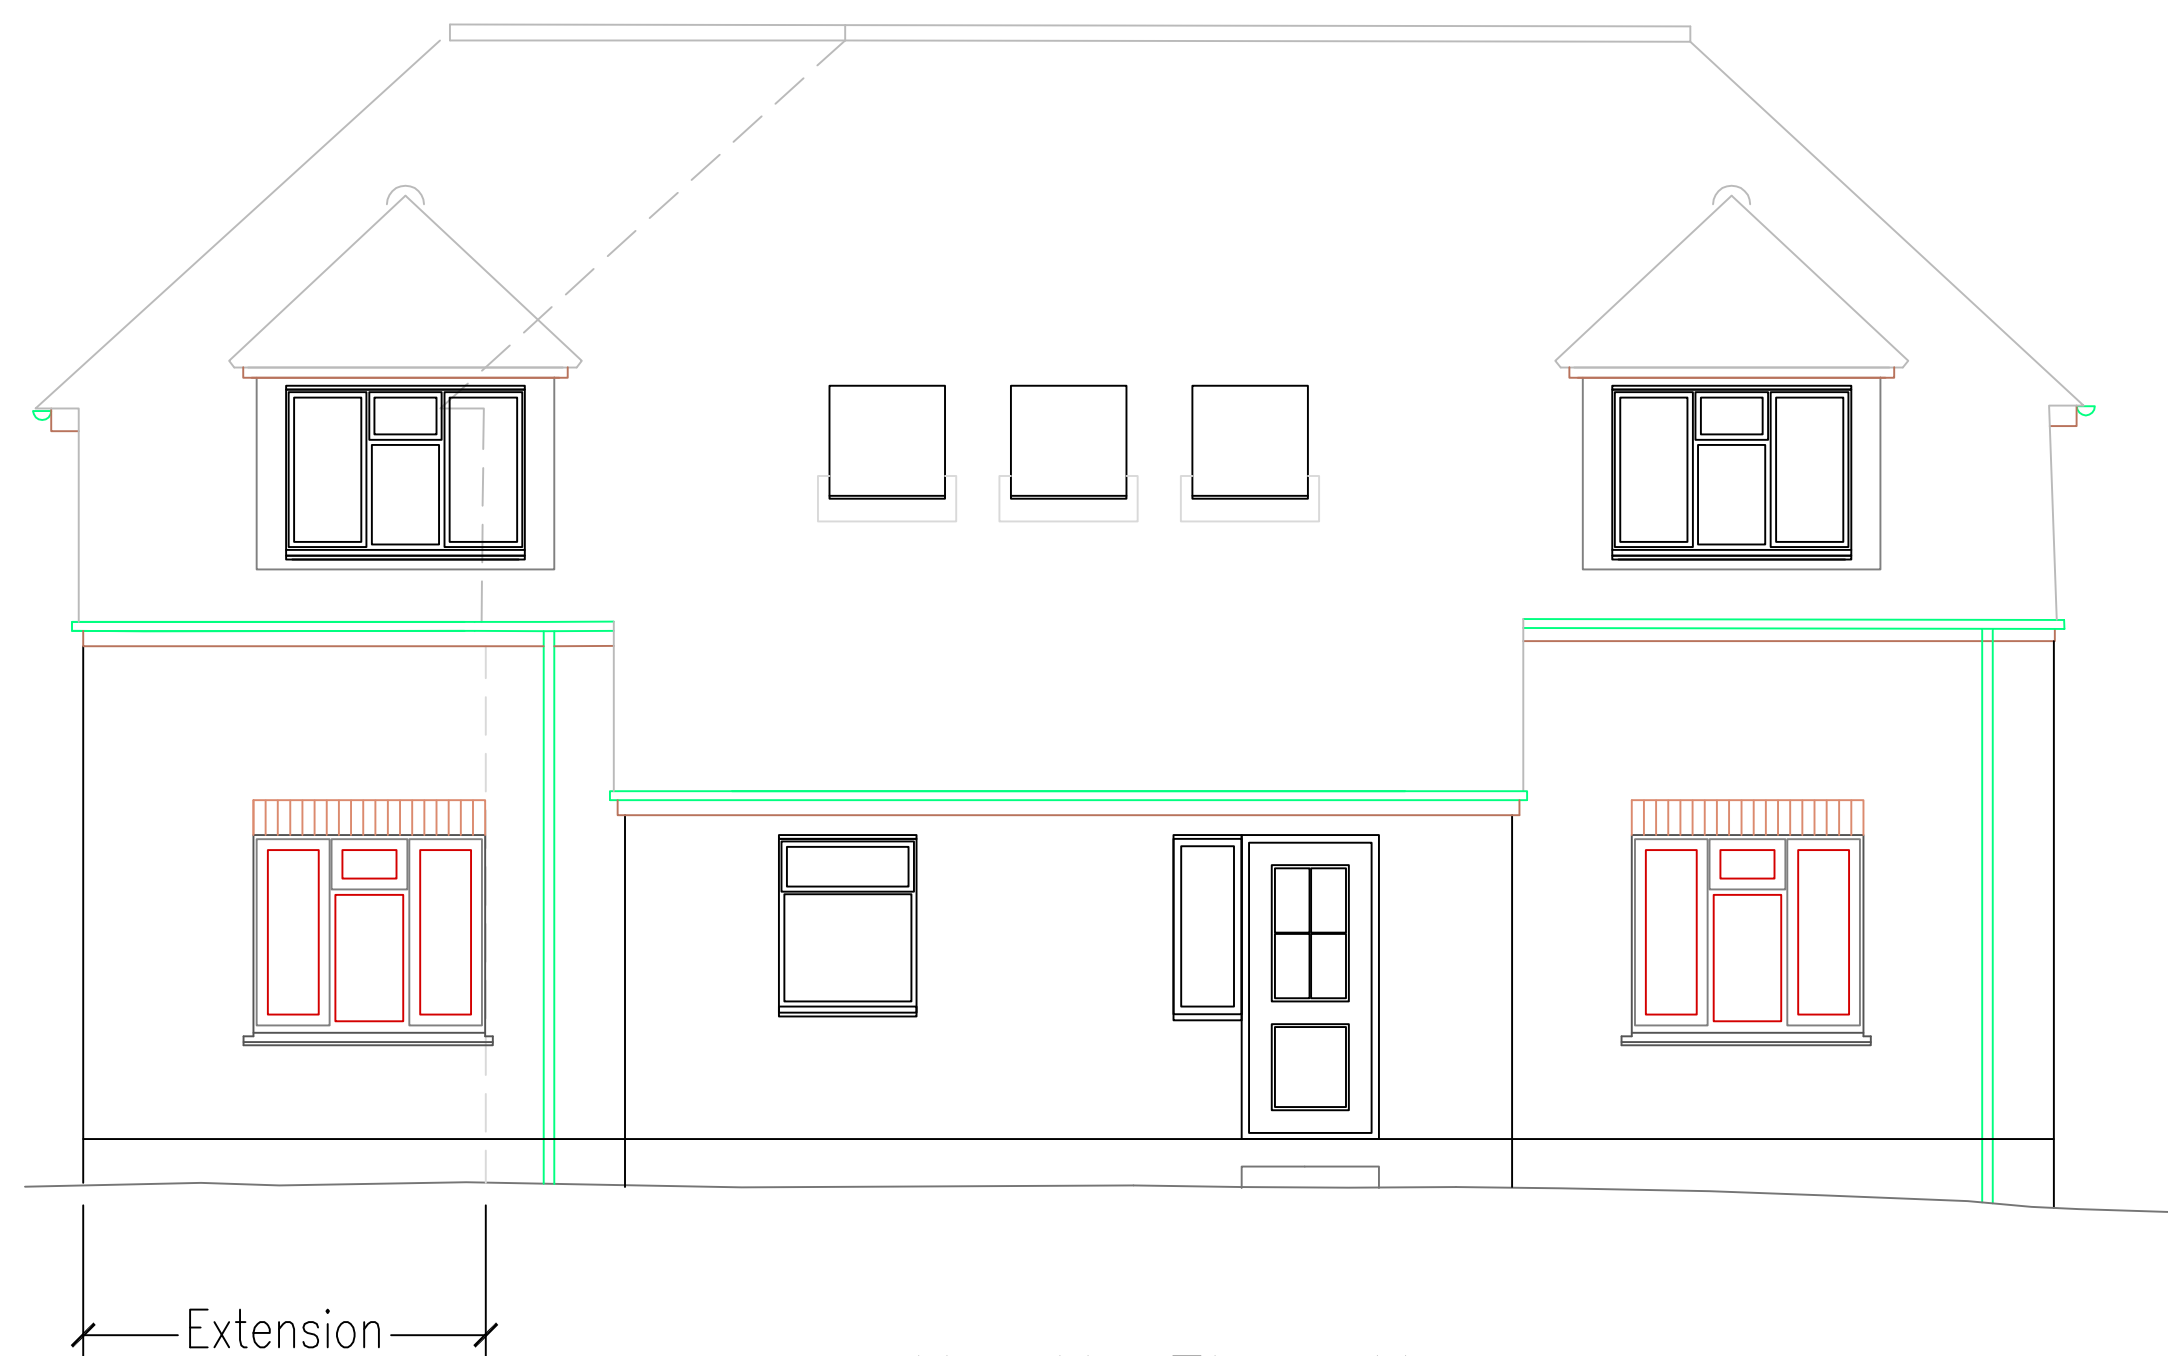

North Elevation

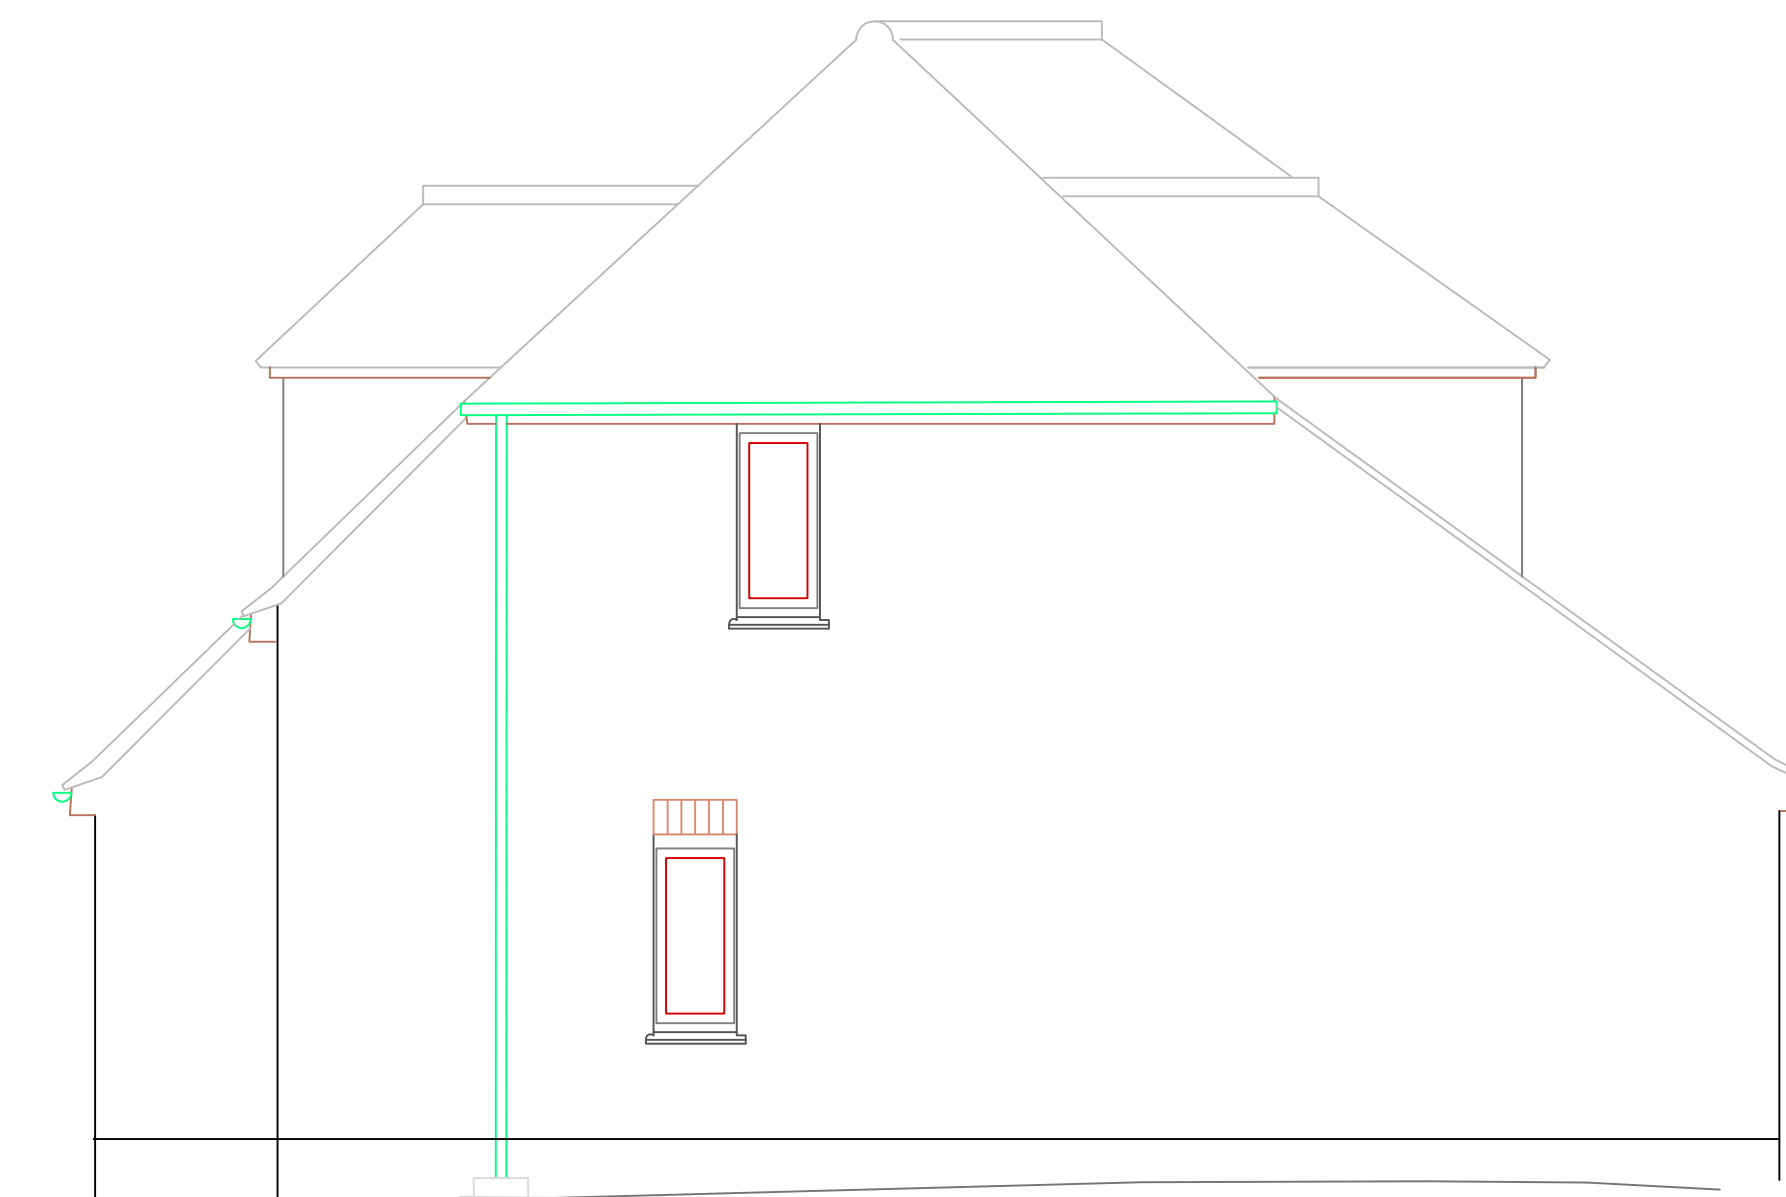

West Elevation

Client
Laura Sawyer

Project
Two Storey Side and
Single Storey Rear
Extensions

Title
Proposed Elevations

PROJECT DRAWING
OTH/2/16 8A

scale date drawn
1:50 @ A1 28.06.16 SJ

STEPHEN JUPP
CHARTERED
TOWN
PLANNER

348 Chichester Road
Bognor Regis, PO21 5BX
t: 01243 822113
m: 07777 618886
e: steve@planning-solutions.co.uk