



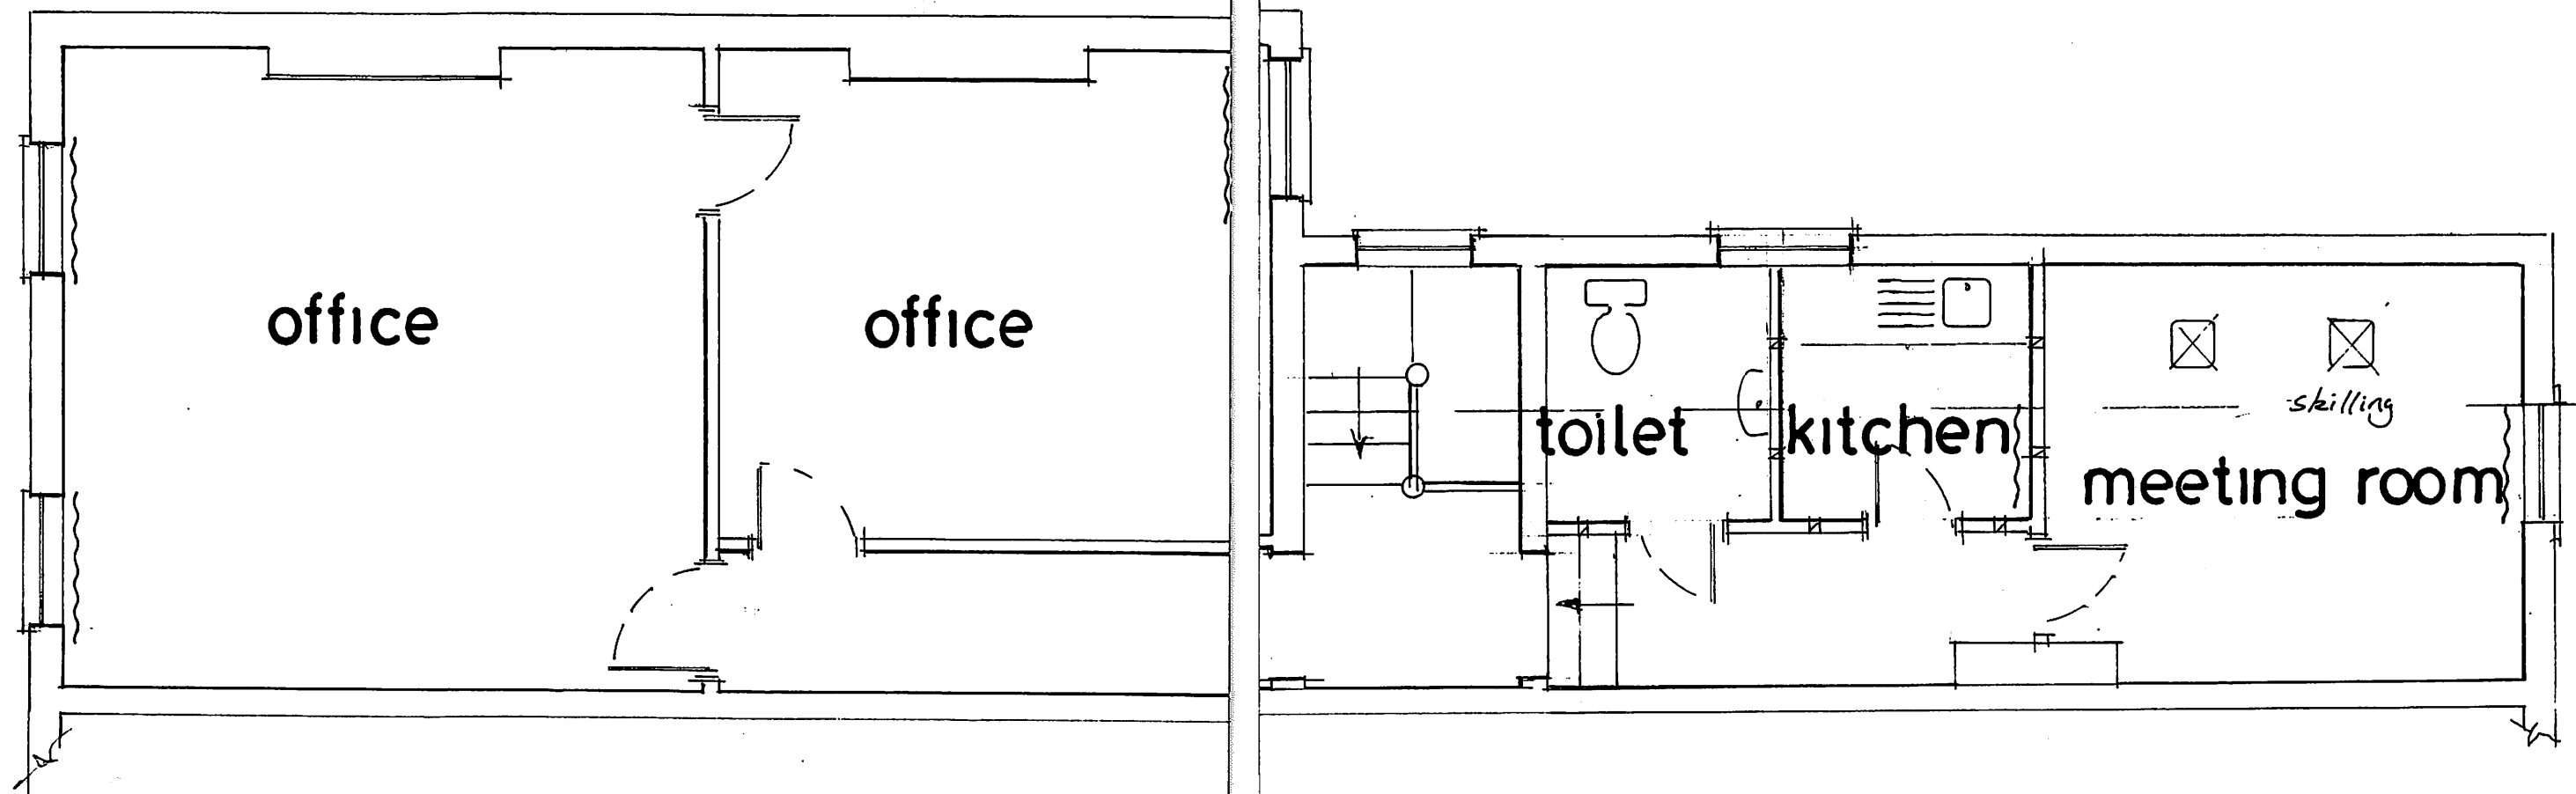

first

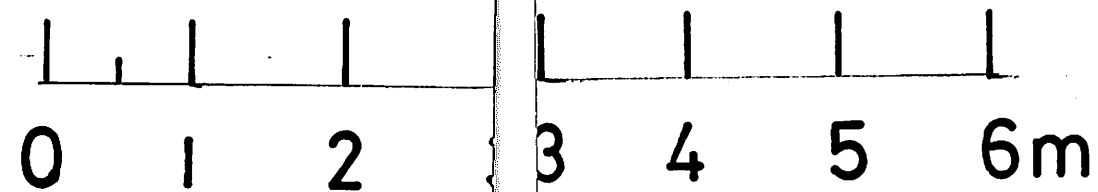

ss 2

Client	
Dr Maddicks	
Drawing Title	
19 South St PO9 1BU	
Date	Scale
apl.16	1/50
existing	