

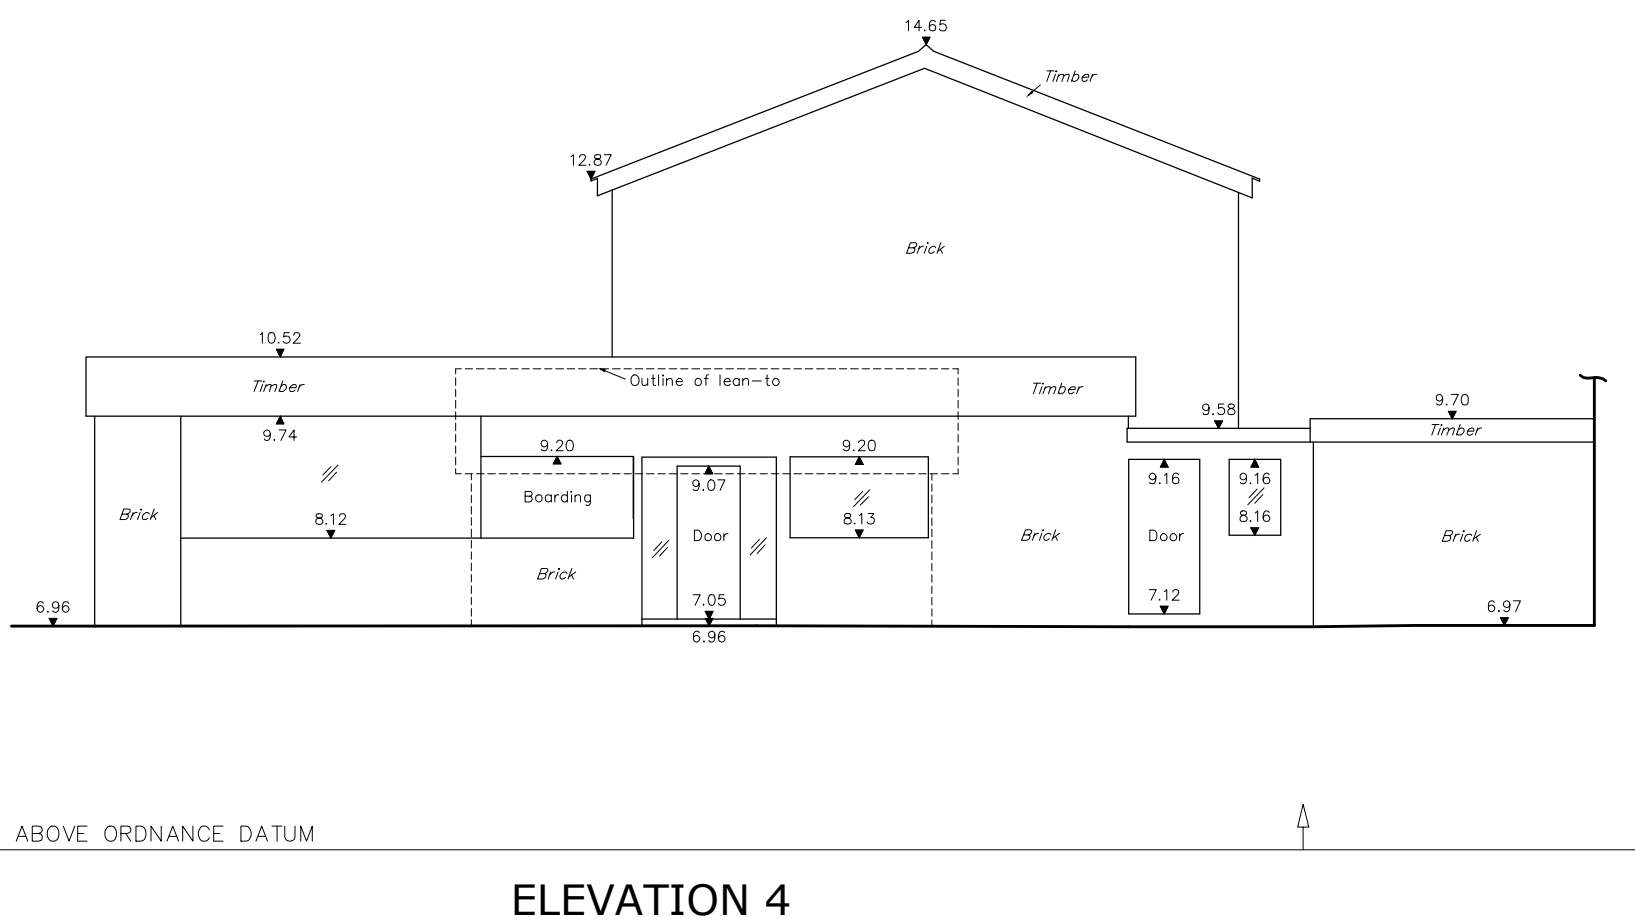
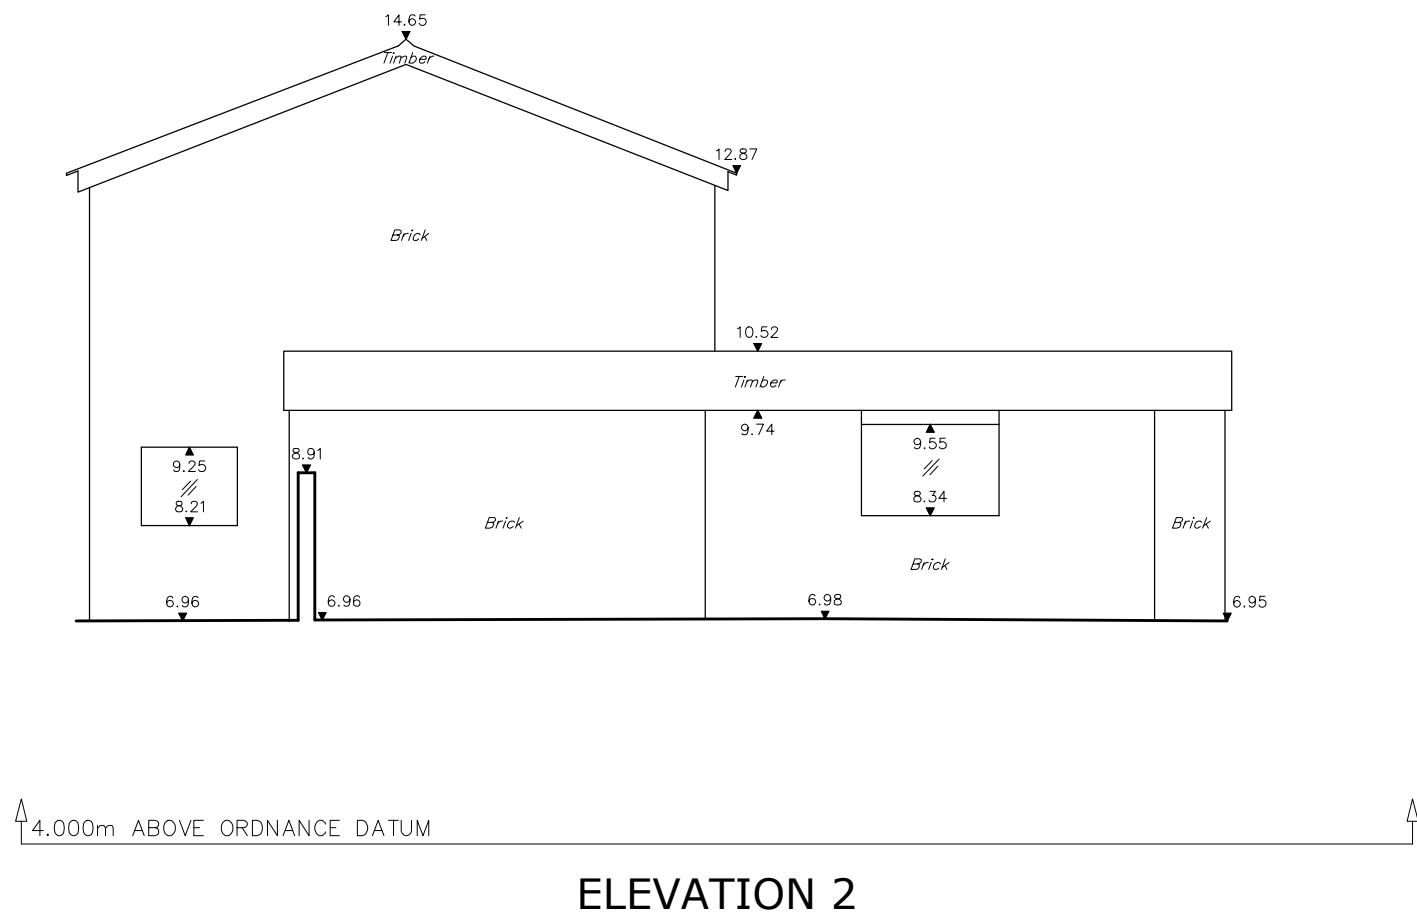
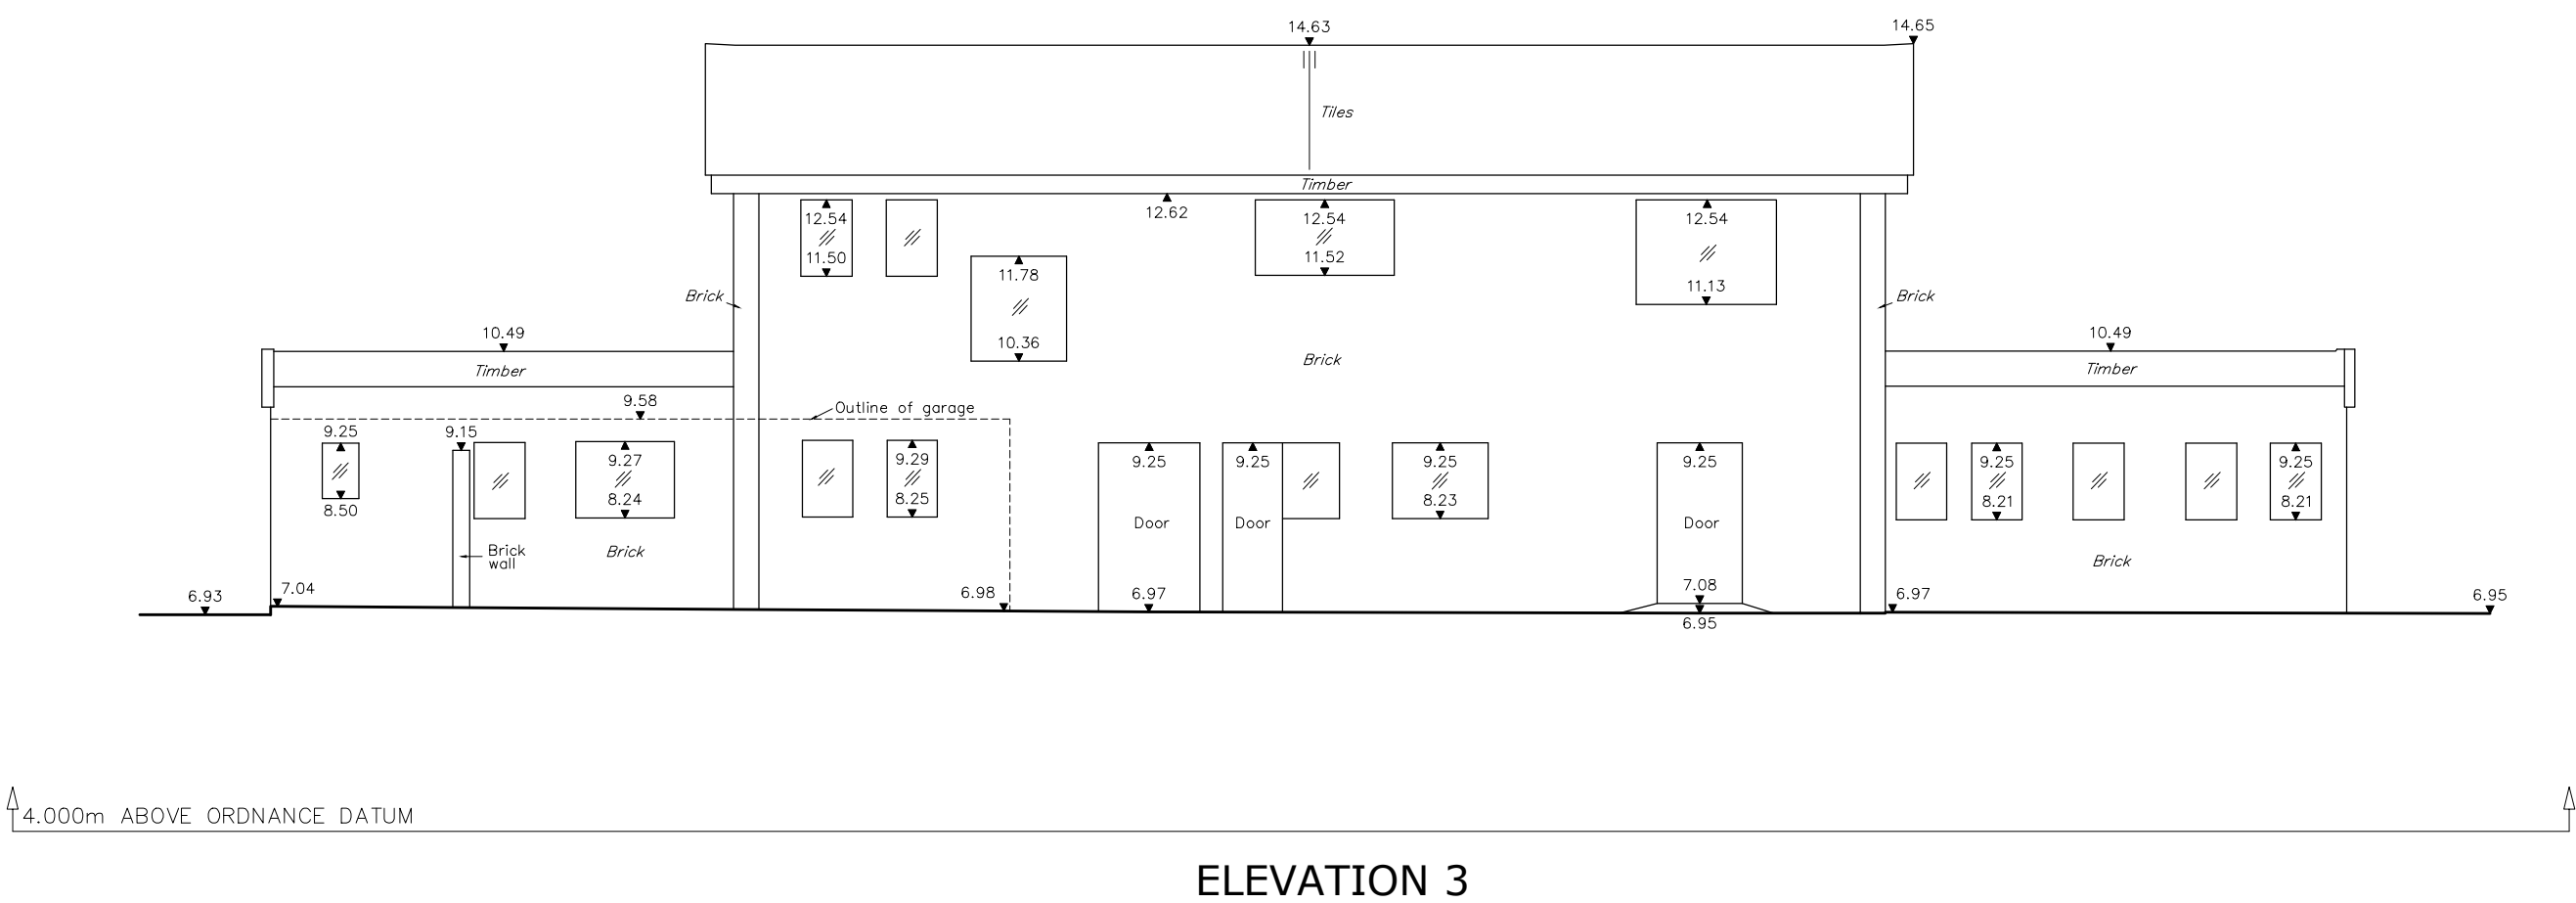
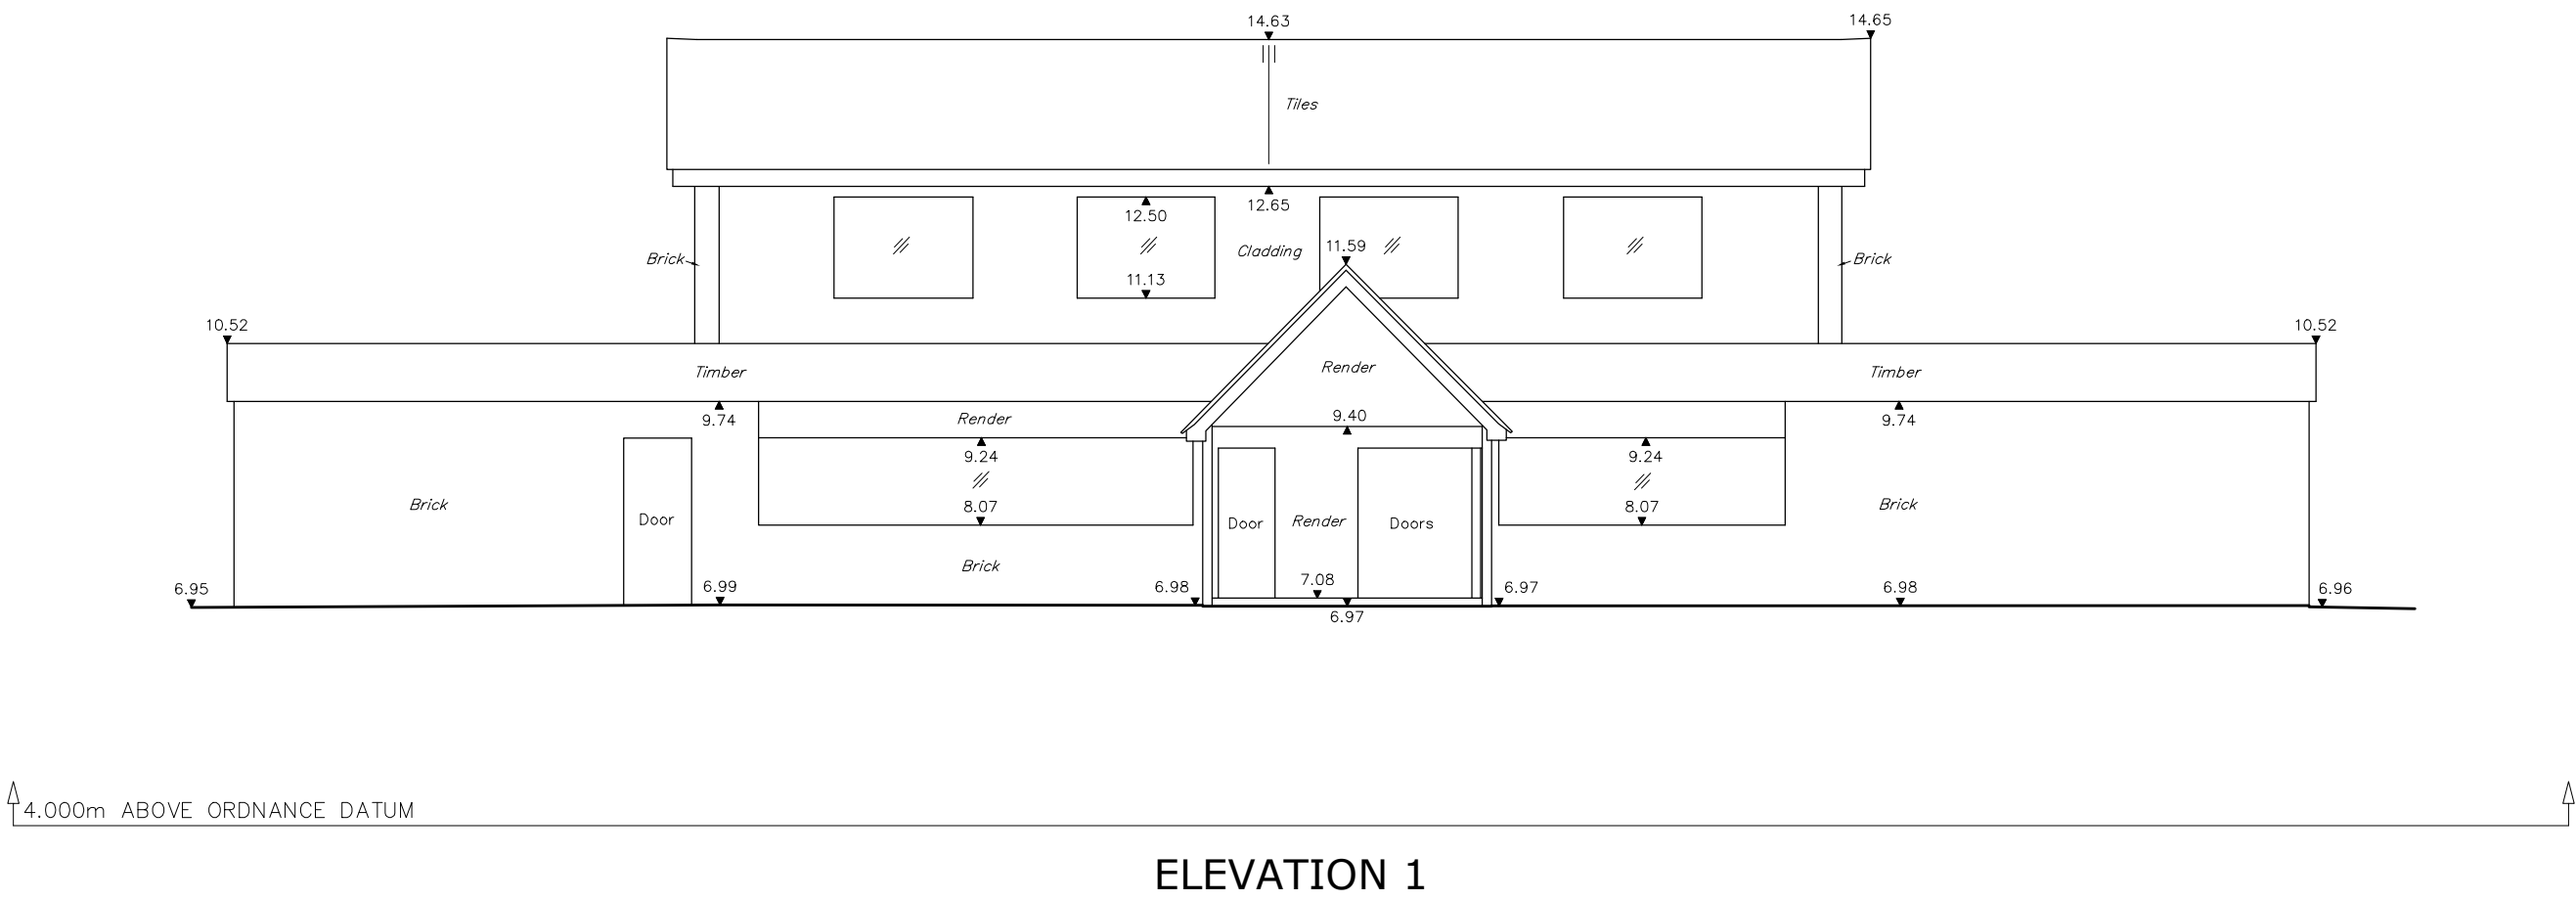


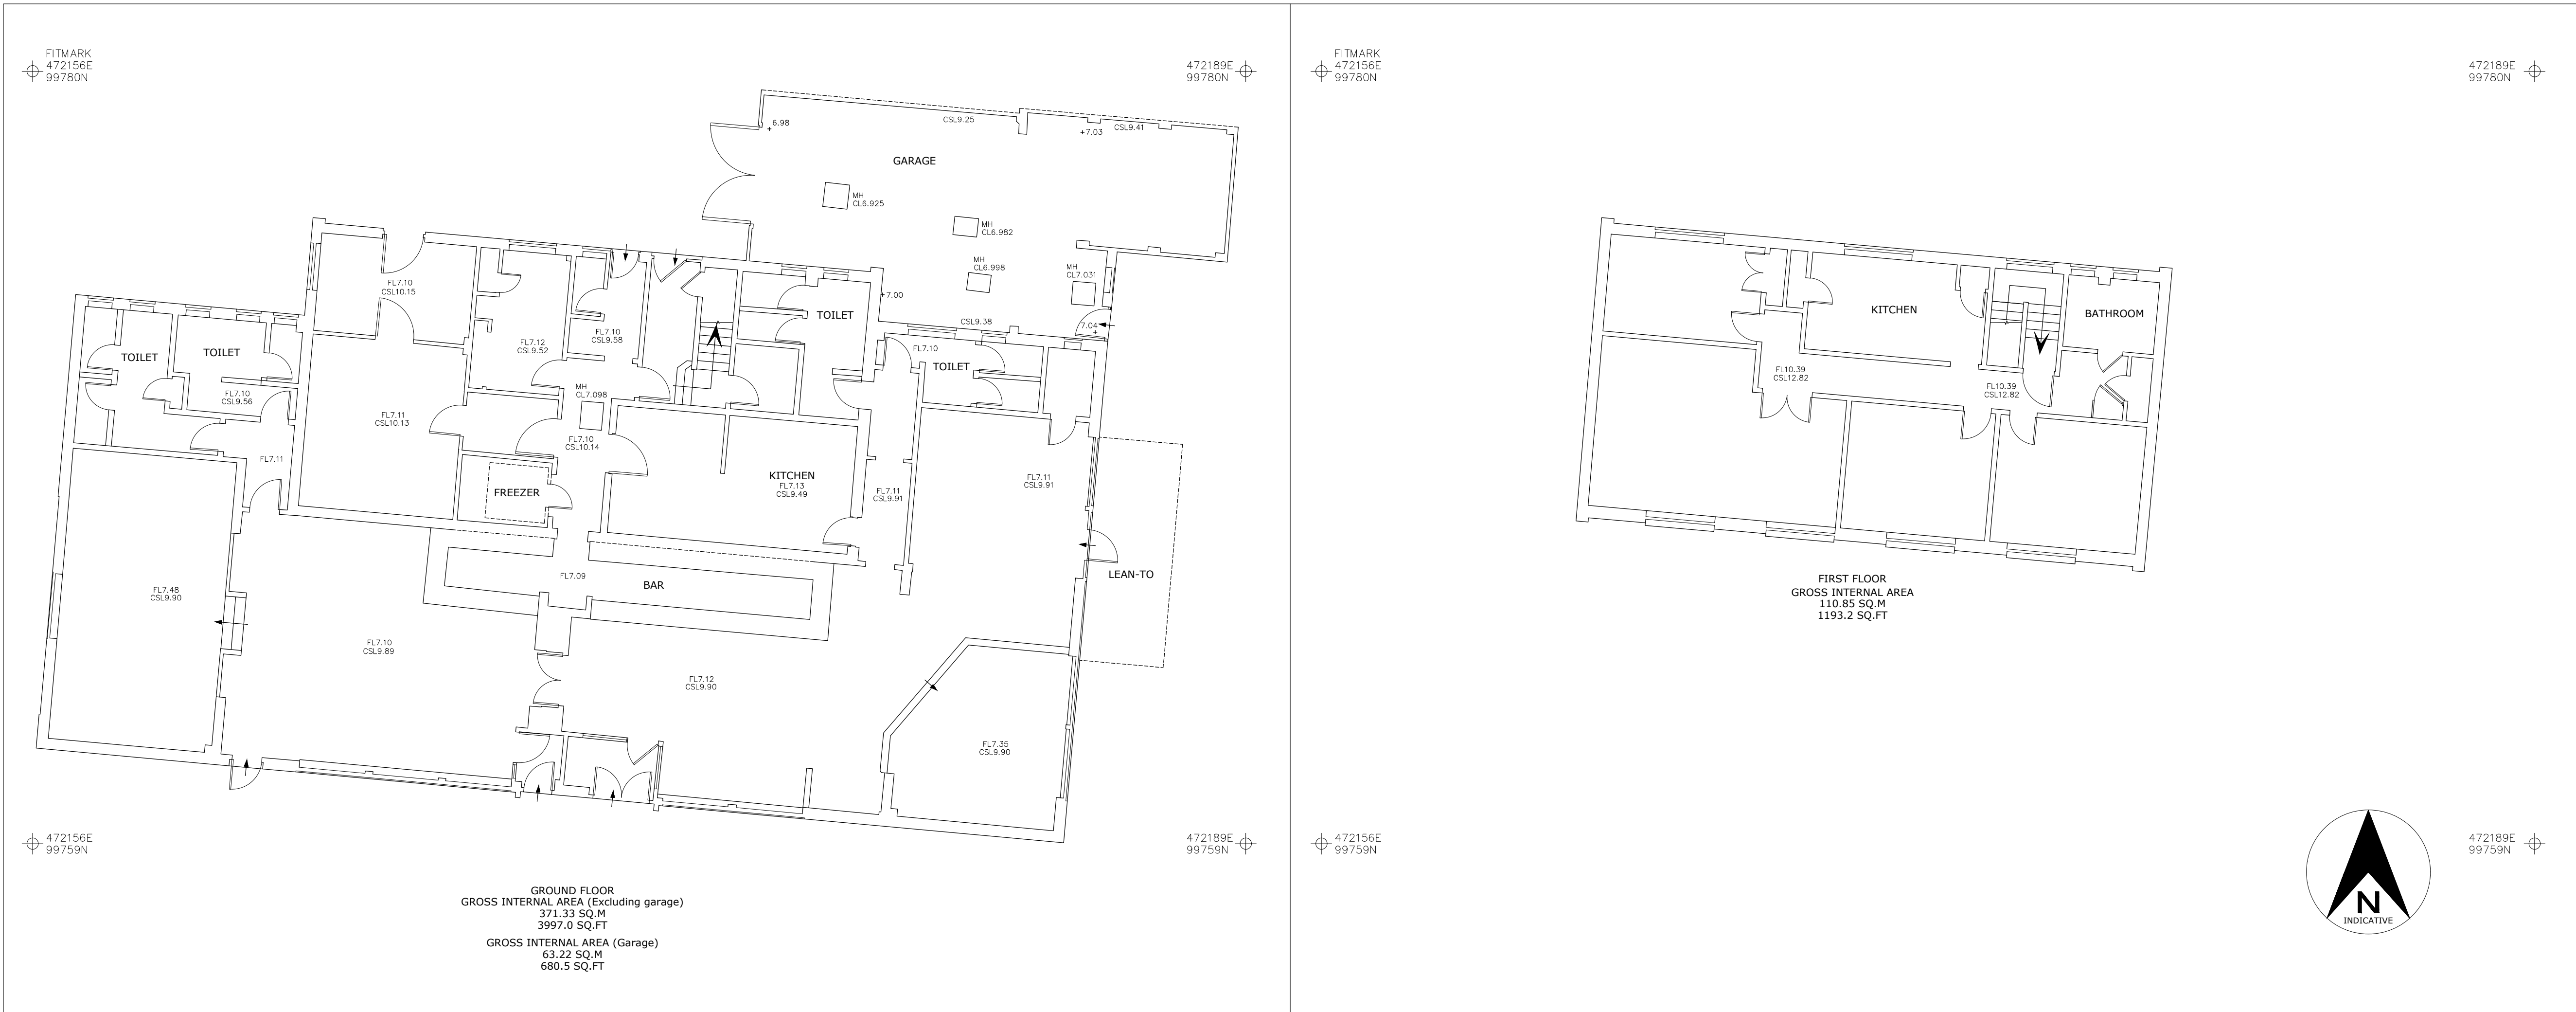

LEGEND

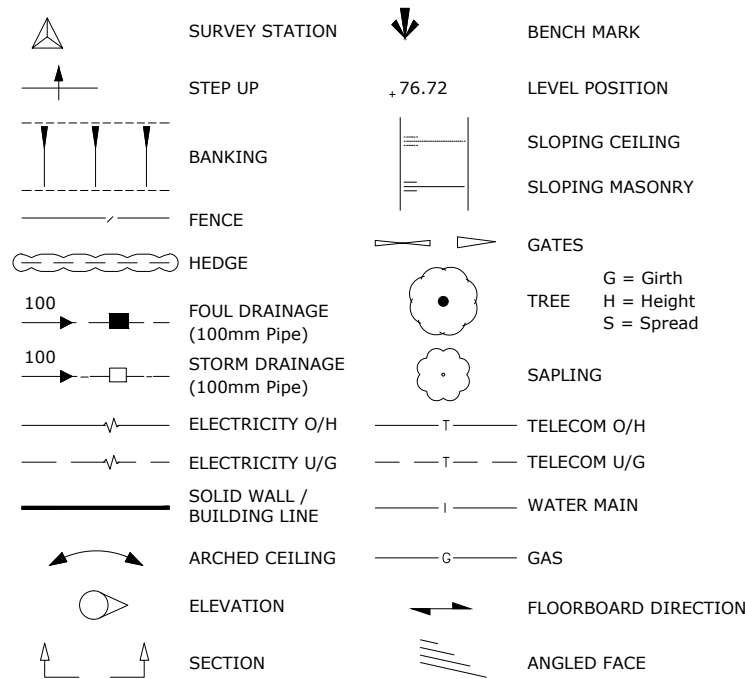

FENCE TYPES AND ABBREVIATIONS

BW	BARBED WIRE	IR	IRON RAILINGS
CB	CLOSE BOARDED	PR	POST & RAIL
CT	CORRUGATED TON	PW	POST & WIRE
CLK	CHAIN LINK	OB	OPEN BOARDED
CPG	CHESTNUT PALING	WM	WIRE MESH

LEVELS AND HEIGHTS

ASL	ARCH SPRINGER LEVEL	as	ARCH SPRINGER HEIGHT
AHL	ARCH HEAD LEVEL	ah	ARCH HEAD HEIGHT
BSL	BEAM SOFFIT LEVEL	b	BEAM SOFFIT HEIGHT
CSL	CEILING SOFFIT LEVEL	c	CEILING SOFFIT HEIGHT
DHL	DOOR HEAD LEVEL	cd	CLAD BEAM HEIGHT
IL	INVERT LEVEL	d	DOOR HEAD HEIGHT
LL	LANDING LEVEL	fc	FALSE CEILING HEIGHT
FCSL	FALSE CEILING LEVEL	s	SOFFIT HEIGHT
FL	FLOOR LEVEL	ws	WINDOW SILL HEIGHT
SL	SOFFIT LEVEL	wh	WINDOW HEAD HEIGHT
TL	THRESHOLD LEVEL		
WSL	WINDOW SILL LEVEL		
WHL	WINDOW HEAD LEVEL		

PLEASE NOTE: ALL HEIGHTS TAKEN FROM FLOOR/LANDING UNLESS OTHERWISE STATED.

ABBREVIATIONS (Where Applicable)

AB	AIR BRICK	O/H	OVERHEAD
ACU	AIR CONDITIONING UNIT	PLT	PAVEMENT LIGHT
BOL	BOLLARD	R	RADIATOR
BRW	BRICK WALL	RG	ROAD GULLY
BT	BRITISH TELECOM	RH	RADIATOR HOUSING
CATV	CABLE TELEVISION COVER	RNB	ROAD NAME BOARD
CE	CLEANING EYE	RS	ROAD SIGN
CL	COVER LEVEL	RW	RETAINING WALL
CPS	CONC PAVING SLABS	RWP	RAINWATER PIPE
DP	DOWN PIPE	SC	STOP COCK
ECP	ELECTRIC CABLE PIT	SG	SECONDARY GLAZING
EP	ELECTRICITY POLE	SV	STOP VALVE
FIH	FIRE HYDRANT	T	TRUNKING
G	GULLY	TIC	TELECOM INSPECTION COVER
GSC	GAS STOP COCK	TDO	TBAR DOOR OVER
GV	GAS VALVE	TLT	TRAFFIC LIGHT
HWC	HOT WATER CYLINDER	TP	TELEGRAPH POLE
HTR	HEATED TOWEL RAIL	TPS	TACTILE PAVING SLABS
IC	INSPECTION COVER	UTL	UNABLE TO LIFT
LP	LAMP POST	V	VENT
MH	MANHOLE	VP	VENT PIPE
MNR	MARKER	W	WINDOW
NB	NOTICE BOARD	WM	WATER METER
NFI	NO FURTHER INFORMATION	WP	WASTE PIPE

LEVELS

DATUM: NEWLYN
BENCH MARKS USED: O.S.B.M.s
CUT MARK ON NORTH EAST ANGLE, ST.MARY'S CHURCH
VALUE 8.468m

NOTE


SURVEY GRAPHICALLY RELATED TO ORDNANCE SURVEY DIGITAL MAPPING.

MCCARTHY & STONE

HAYLING BILLY PUB
117 ELM GROVE
HAYLING ISLAND

LAYOUT PLANS & ELEVATIONS

SCALE:	SHEET SIZE:	DRAWING:
1:100	A1	1 OF 1
JOB No.	SURVEYOR:	DRAWN:
M1565	SPH/WGP	SPH/WGP
	CHECKED:	DATE:
	KFW	DEC 2015

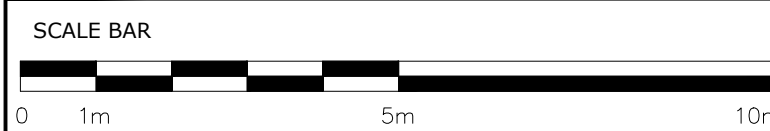

REV	DATE	INIT	REVISION DETAILS
SUFF.			

THE MEON SURVEY PARTNERSHIP
A Specialist Land & Measured Building Survey Company

Campbell Park, Fernhurst Road,
Milland, Liphook, Hampshire. GU30 7LU
TEL.01428 741699 FAX.01428 741466
Email: mail@meonsurvey.co.uk
Web: http://www.meonsurvey.co.uk

© THE MEON SURVEY PARTNERSHIP LTD - ALL RIGHTS RESERVED.