
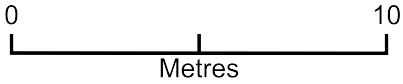


100 Amethyst grove front shed Block

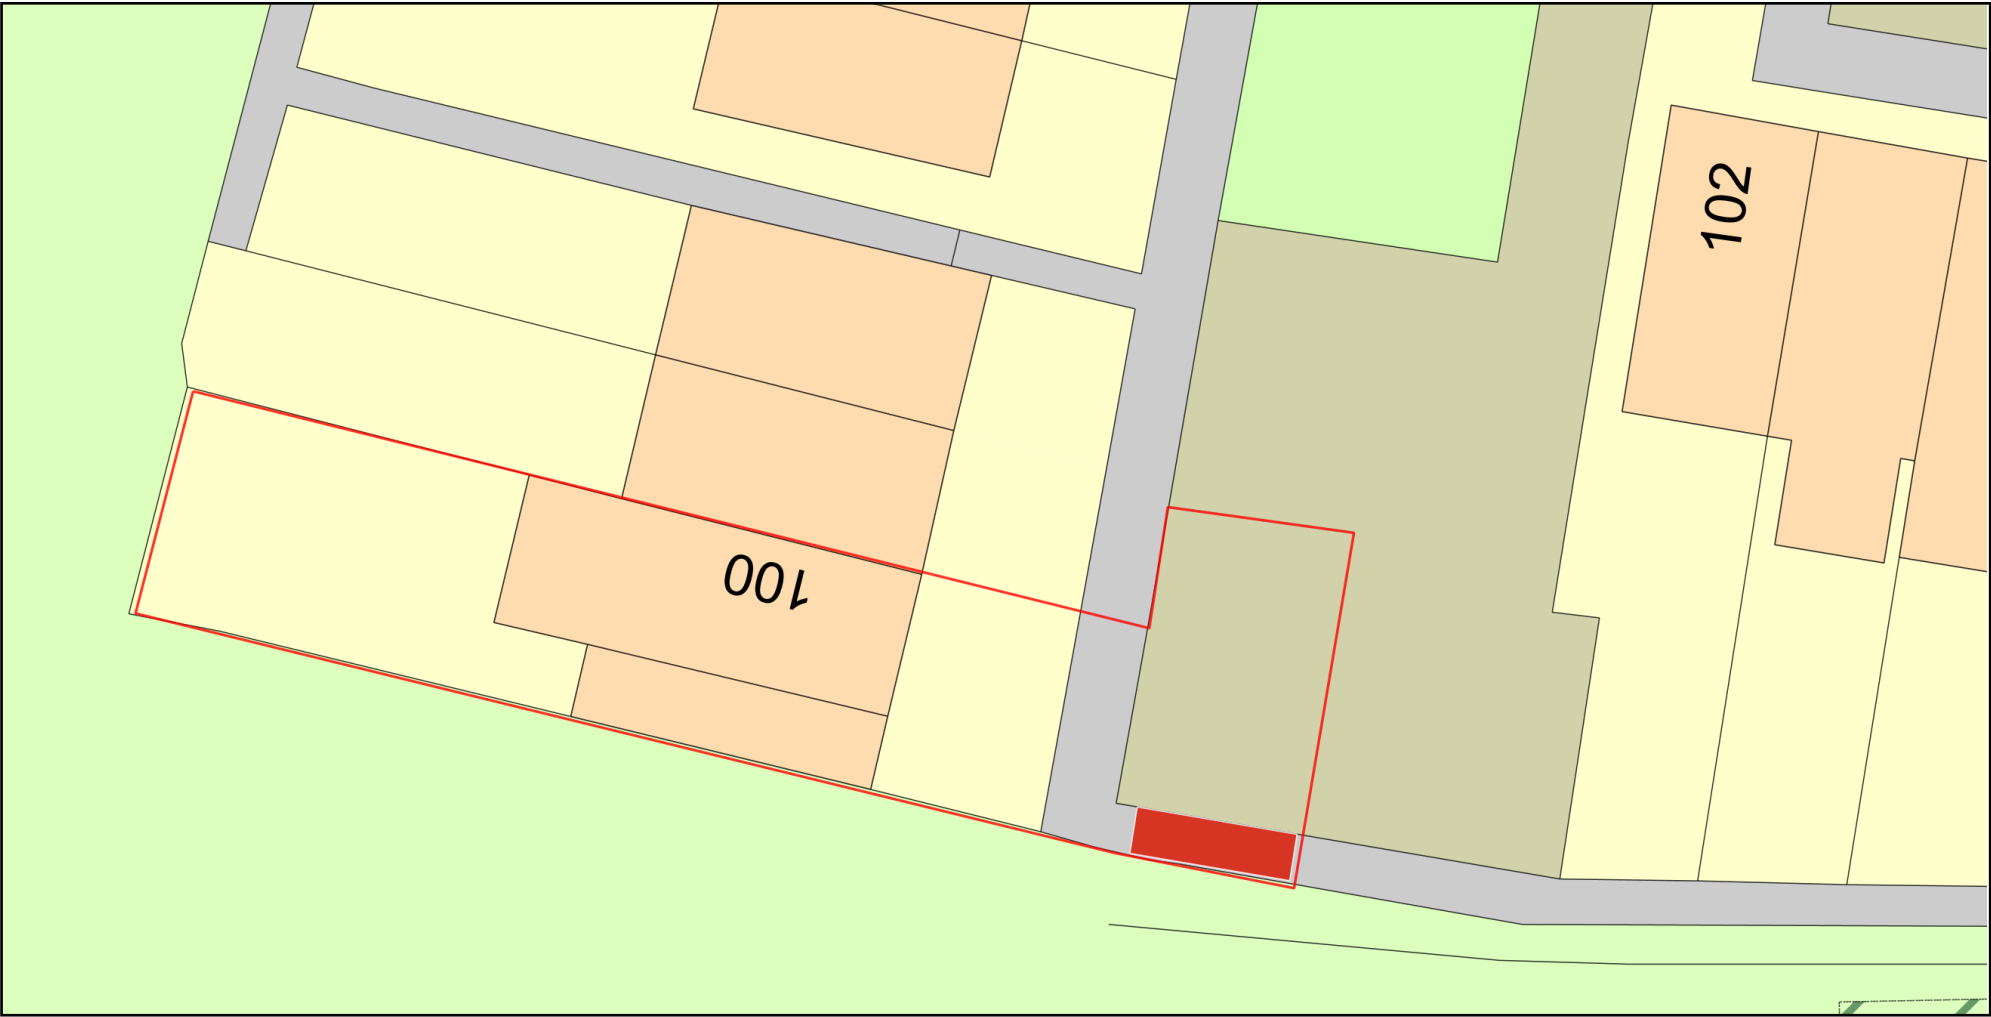

Plan Produced for: Mr Martin Slack

Date Produced: 06 Jul 2021

Plan Reference Number: TQRQM21187184727385

Scale: 1:200 @ A4

© Crown copyright and database rights 2021 OS 100042766