


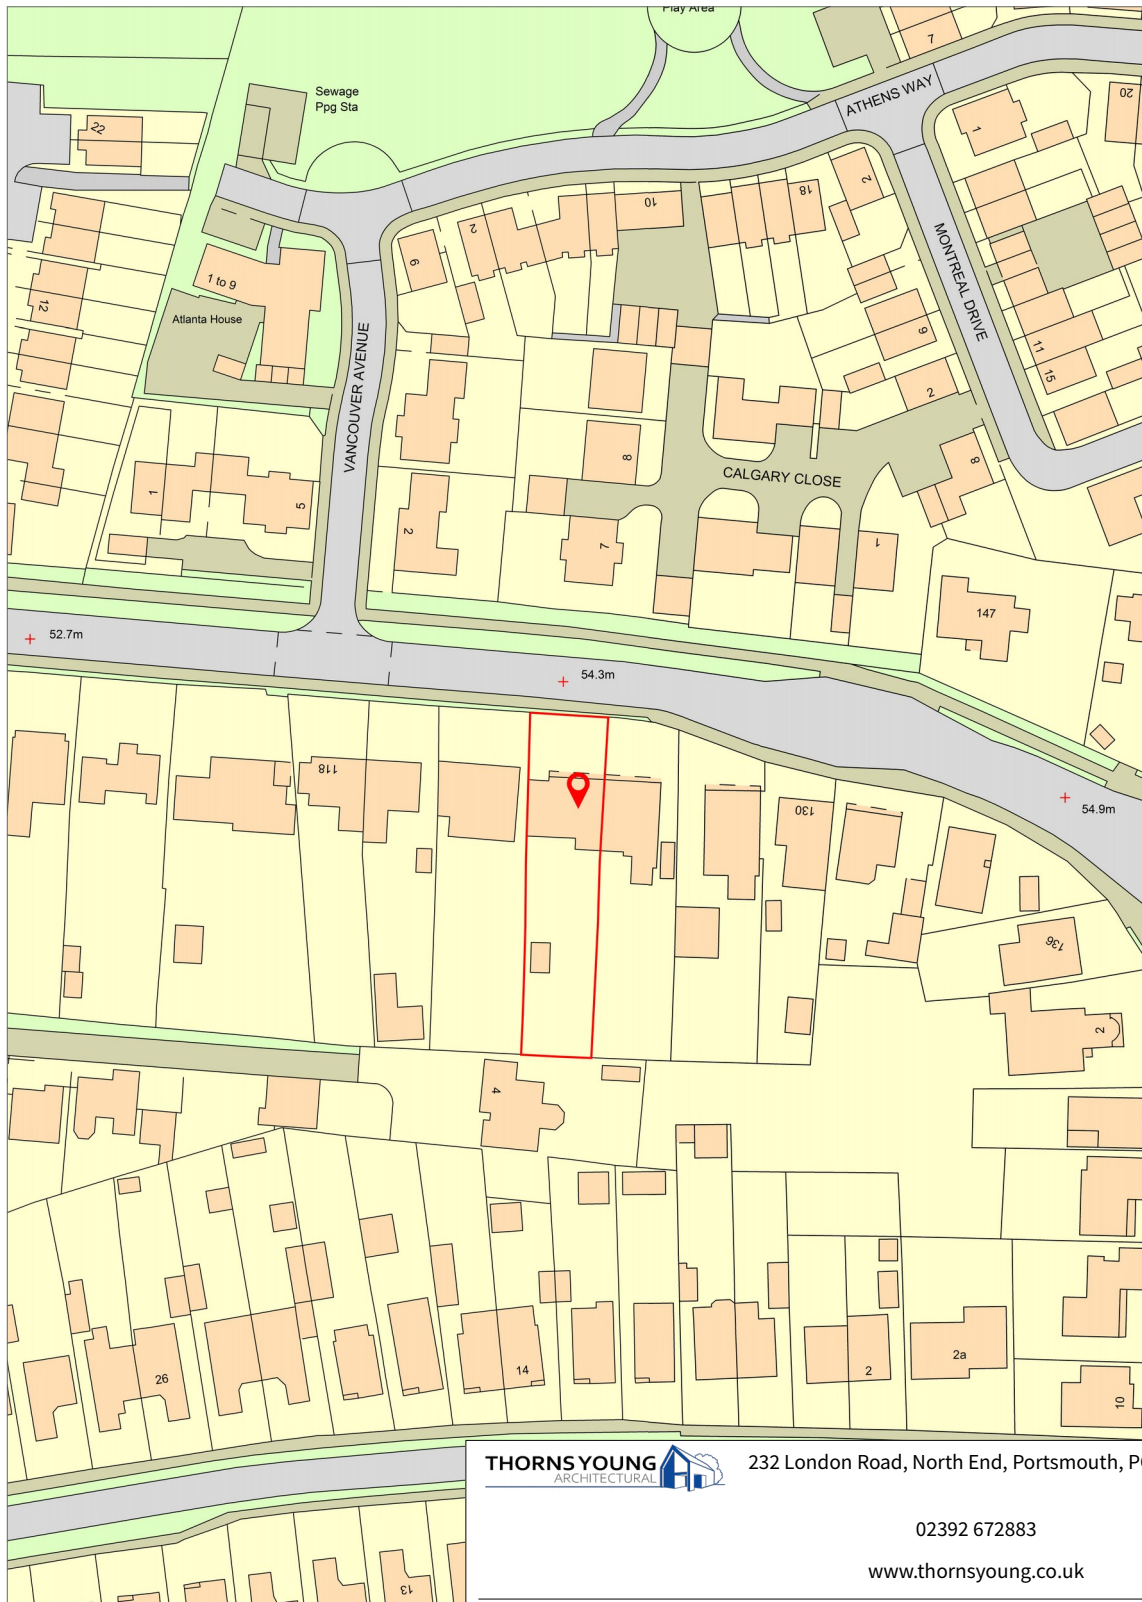

THORNS YOUNG
ARCHITECTURAL



232 London Road, North End, Portsmouth, PO2 9JQ

02392 672883

www.thornsyong.co.uk

Client: **Mr Matt O'Hara**

Project: **Single Storey Rear Extension and loft conversion**

Title: **124 Stakes Road, Waterloo**

Scale: 1:1250 @A4

Drawn By: CC

Date: 18 Jun 2021

Drawing No: 5122.21.CC