


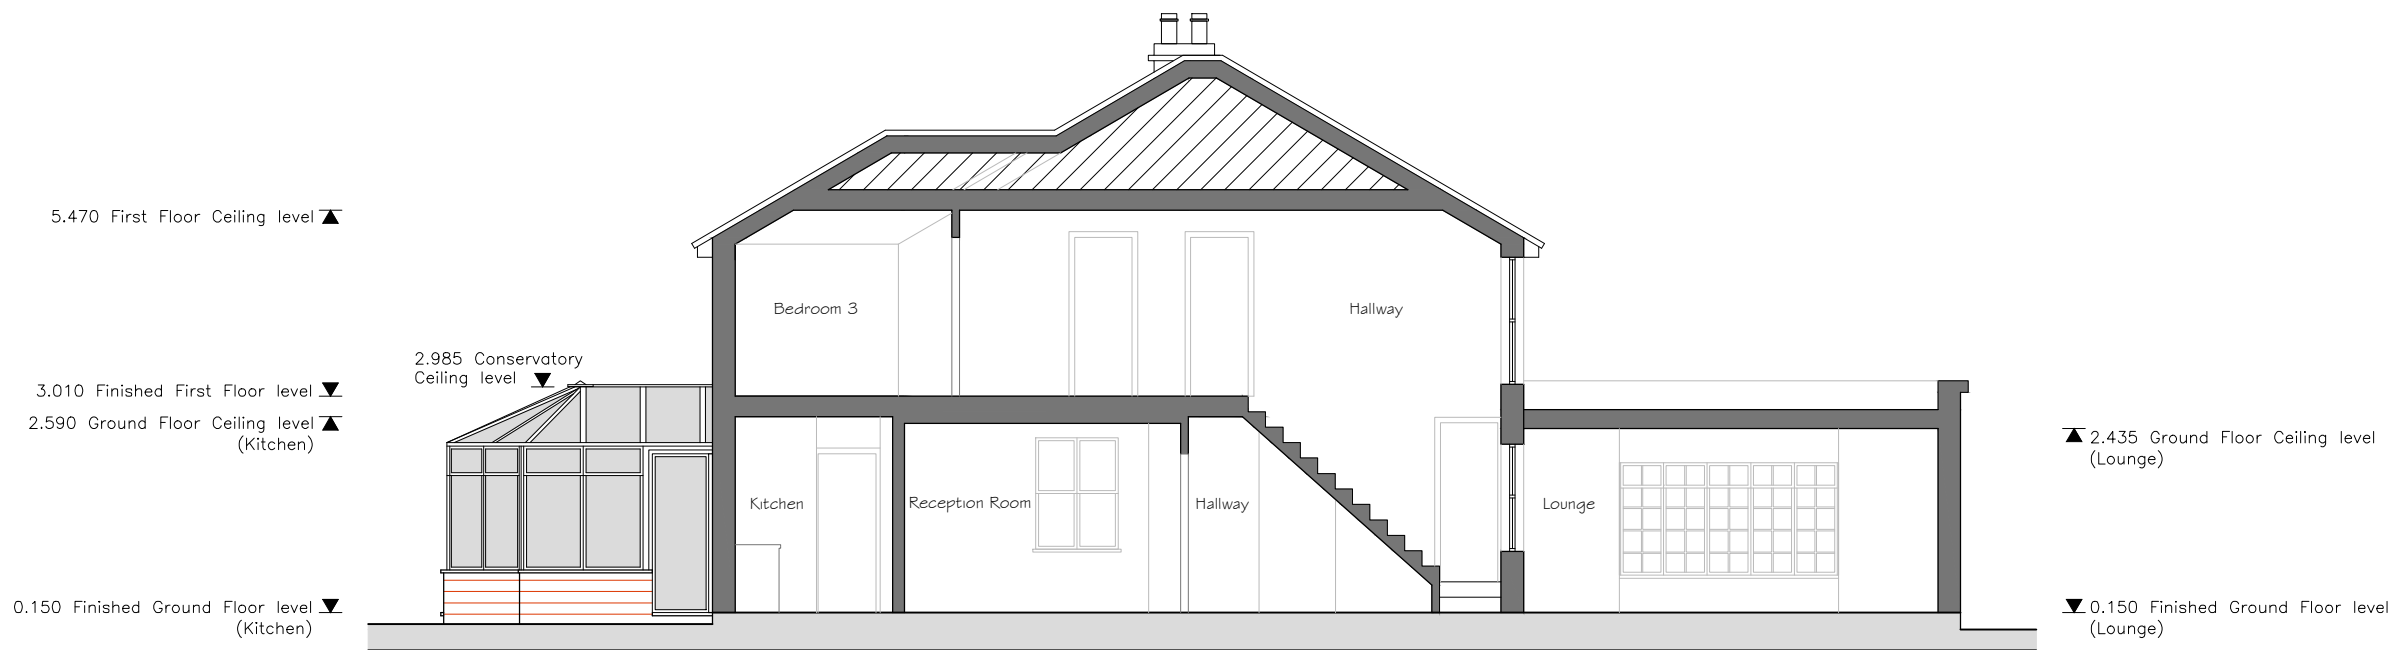

Existing Section A-A
Scale 1:100

Rev	Date	Description	By	PM
A	05.07.16	First Issue	CJ	JM

REVISIONS

0

1

1.5

2

3

4

5m

Design Team Studios LLP

Copyright Reserved

Check Dimensions on Site

© Crown copyright and database rights [2015]

Ordnance Survey 0100031673

© Local Government Information House Limited copyright and database rights [2015] 0100031673

DRAWING STATUS:
Existing

REVISION:
A

PROJECT
Whitefriars
15 Alexandra Avenue
CLIENT
Petro Henning
Scale @ A3: 1:100
Date : © July 2016

Drawn by : CJ
Checked by : JM

DRAWING TITLE
Existing Section
A-A
DRAWING NUMBER:
262.E105_A

Design Team
Studios

City Office (Design Drawn)

The Clock Tower, Great Southsea Street at Castle Road

Southsea, Portsmouth, Hants, PO5 3BY

Tel: 02392 837149

E: info@designteamstudios.com

W: www.designteamstudios.com