

Drawn by : RKDB Checked by MAH

Date: JUNE 2016

This drawing and the works depicted are the copyright of Simon Cooper Associates Ltd. and may not be reproduced or amended, except by written permission. No liability will be accepted for amendments made by other persons.

Revisions

Rev	Date	Drawn	Checked
-----	------	-------	---------



Ennerdale
Plot 173

Radleigh
Plot 172

Radleigh
Plot 171

Radleigh
Plot 170

Folkstone
Plot 169

Richmond
Plot 168

Richmond
Plot 167

Richmond
Plot 166




Richmond
Plot 165

Richmond
Plot 164

Richmond
Plot 163

Ennerdale
Plot 162

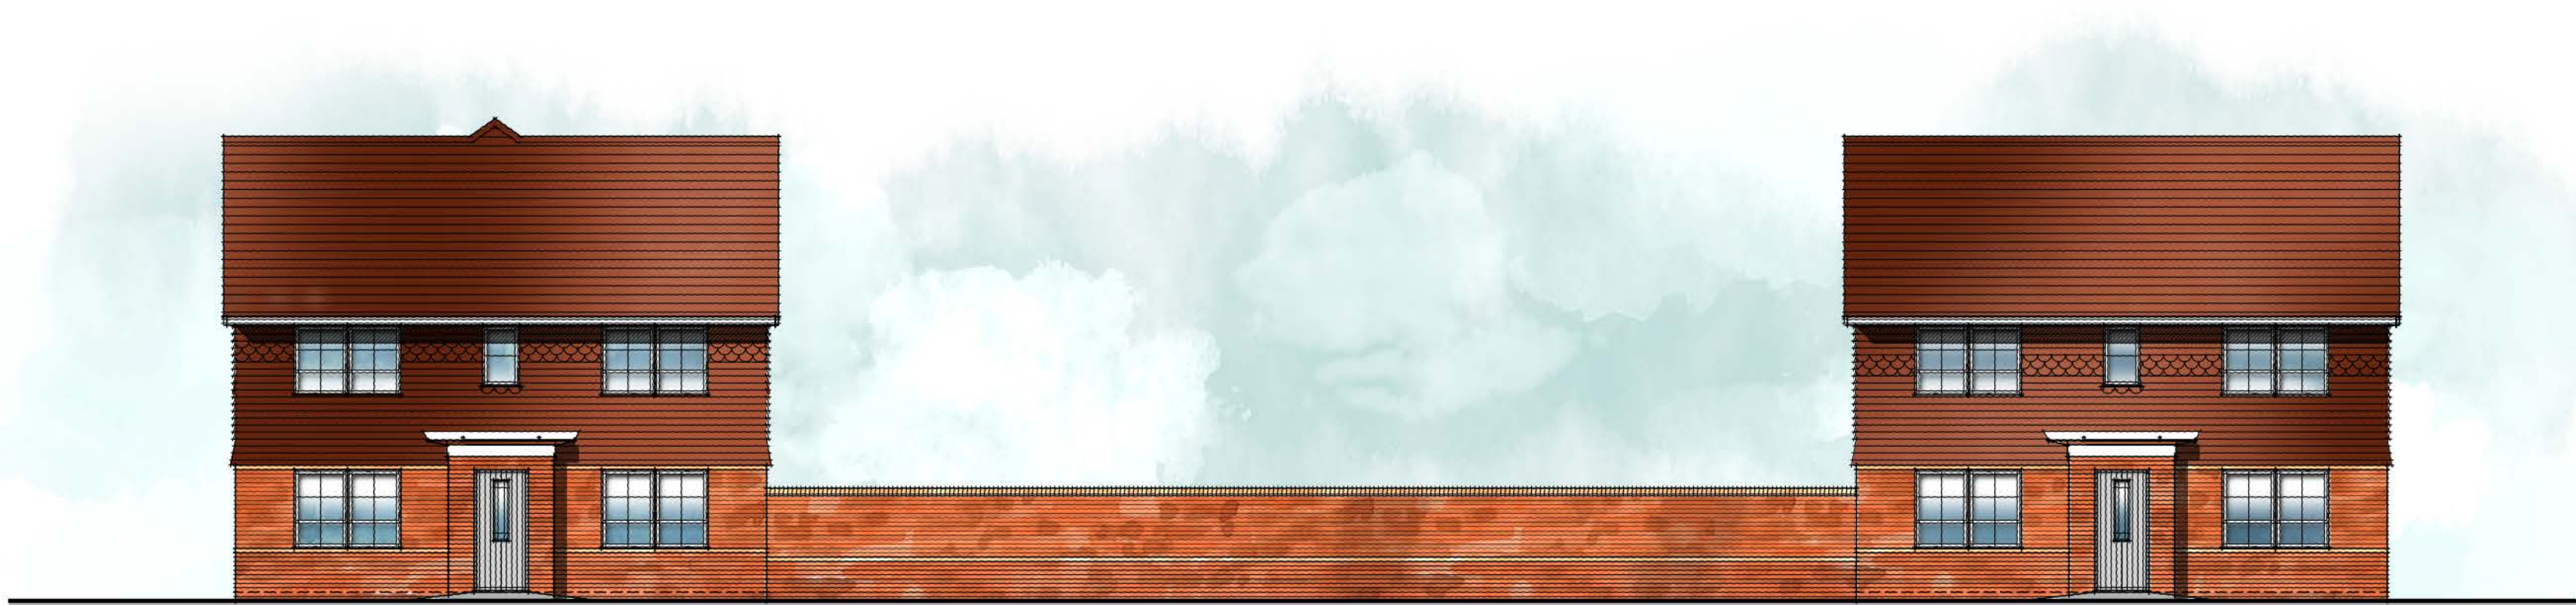

Ennerdale
Plot 181

Ennerdale
Plot 180

0 1 2 3 4 5
0m
Scale 1:100

Project:

HAVANT ROAD,
EMSWORTH, HAMPSHIRE

Drawing Title:

STREET
SCENES

Client:

 **BARRATT
HOMES**



Simon Cooper Associates Limited,
Connaught House, 22/24 Guildford Road, Basingstoke, GU15 5JN
Telephone 01276 400039
info@simoncooper.net www.simoncooper.net

Dwg No: 18-2059-SS-009

Scale @ A1: 1:100

Rev: