

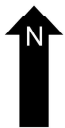


16 New Brighton Road PO10 7PS - Location Plan

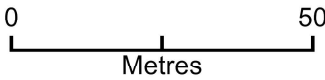

Plan Produced for: Parkers Design
Date Produced: 06 Jul 2021
Plan Reference Number: TQRQM21187041359296
Scale: 1:1250 @ A4
© Crown copyright and database rights 2021 OS 100042766

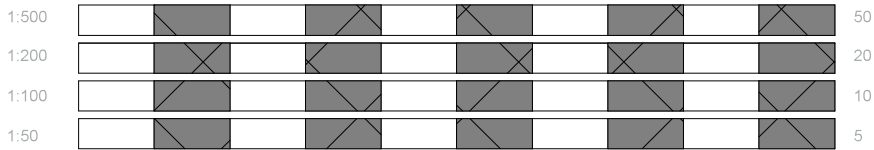

All measurement to be checked on site prior to any comment (C) Copyright of Parkers Design (Southern) Limited. Any reproduction of these drawings will require written authority from the copyright owner. Parkers Design Limited - The Studio @ 90, PO9 2PR www.pexd.co.uk - info@pexd.co.uk - 07776 008822	PROJECT		CLIENT		
	16 New Brighton Road PO10 7PS		Roberts		
	SHEET		Date	Issue Date	Scale (@ A3)
	Location		Drawn by	SW	DRAWING NUMBER
			Checked by	SR	P 7
					REV