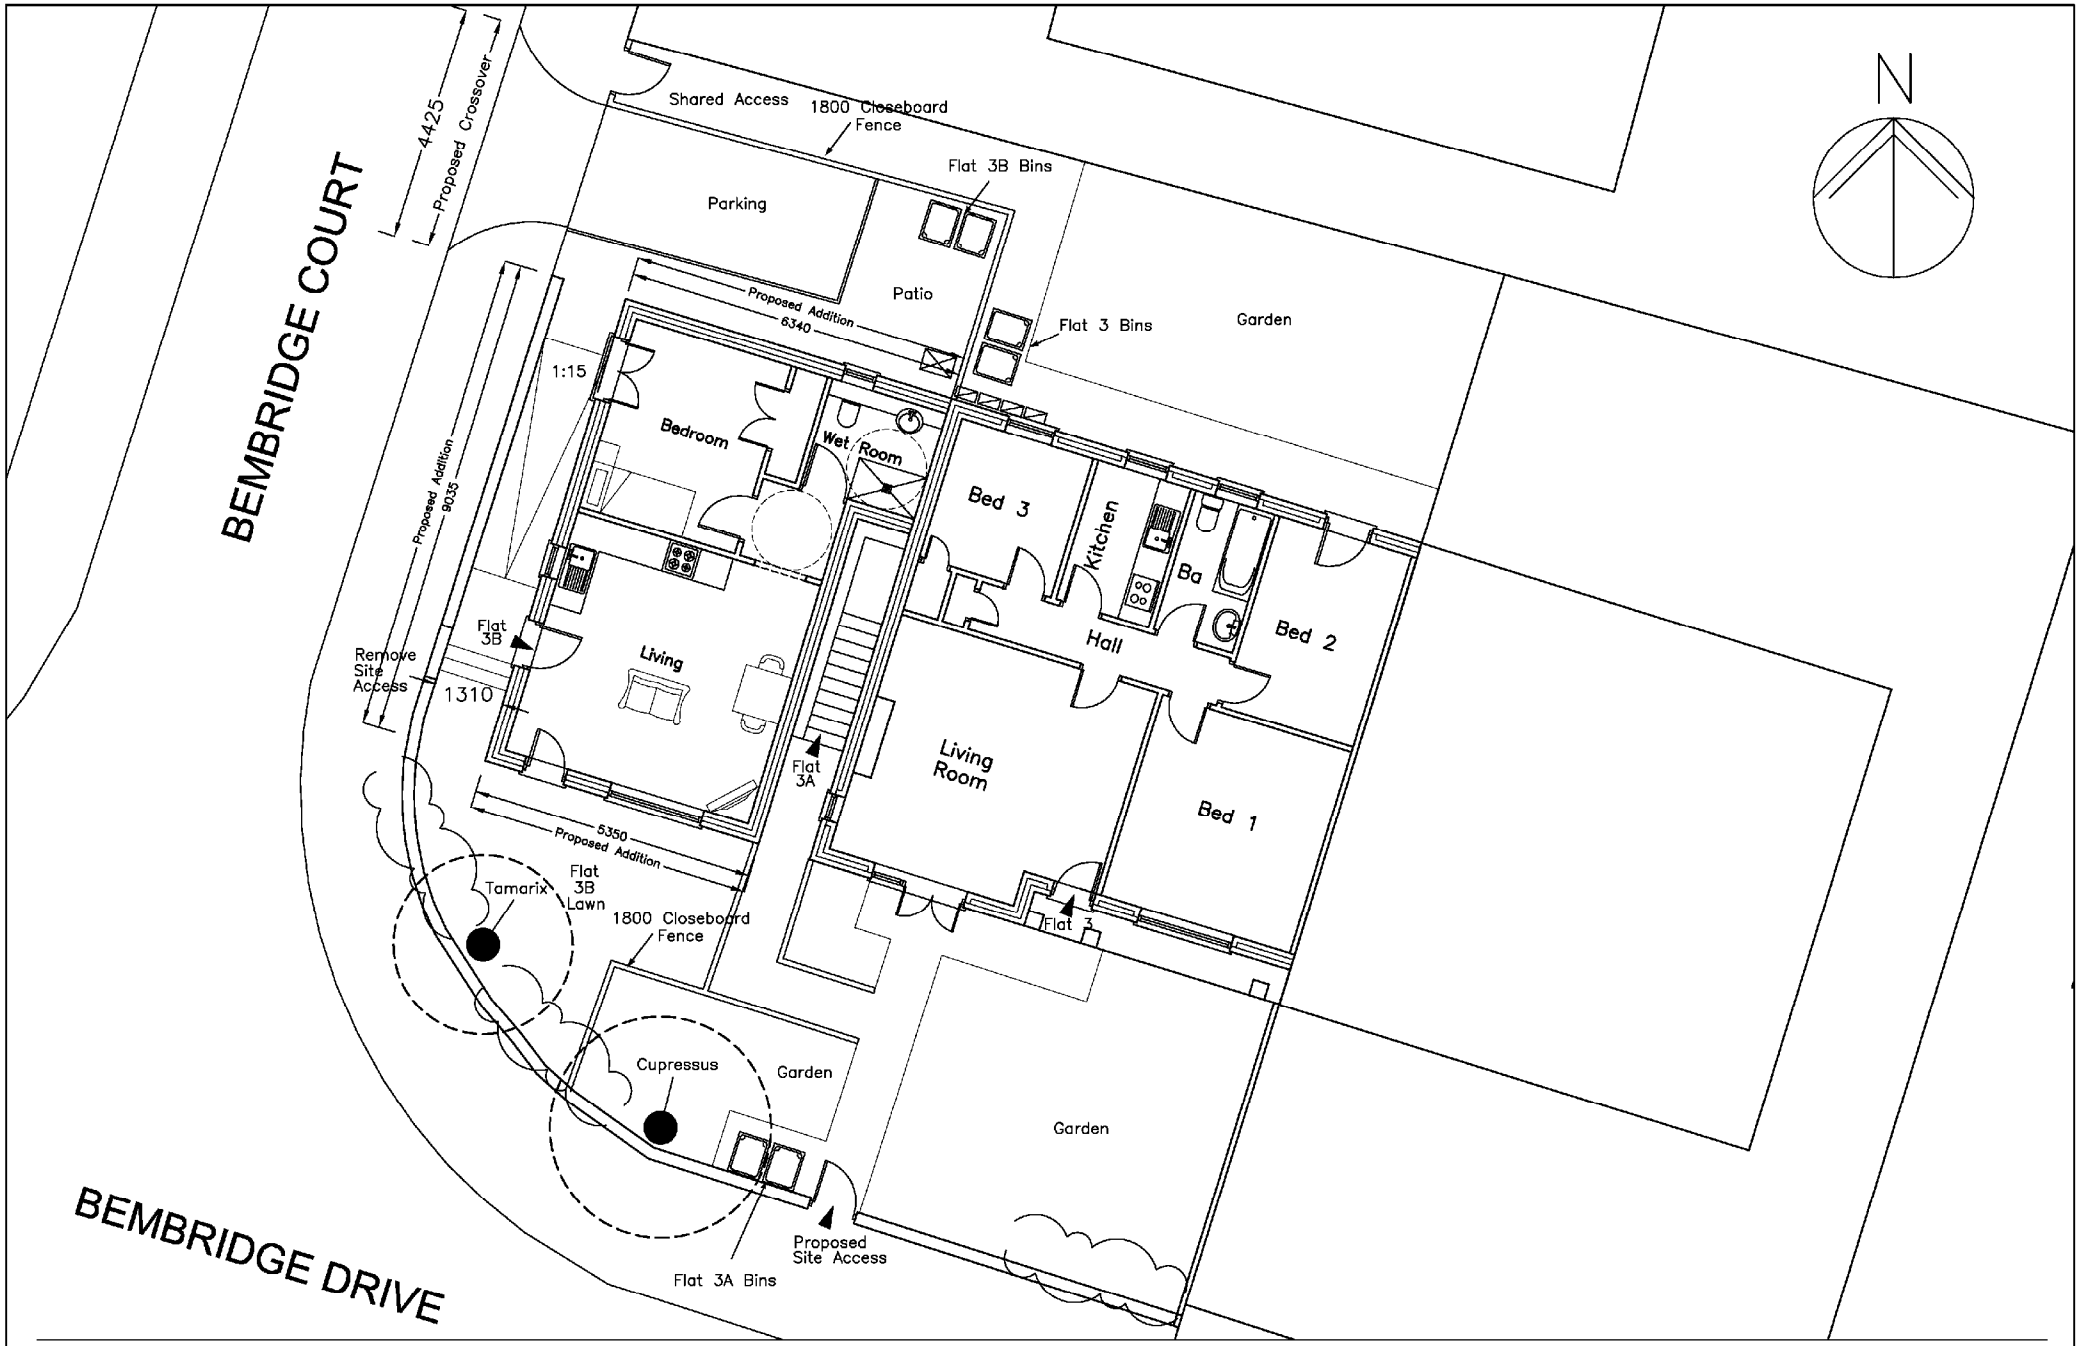


3 & 3A
Bembridge Drive
Hayling Island
PO11 9LU

Proposed Ground Floor and Site Plan

Revisions
A. Dimensions added 06/09/16
B.

Martin Critchley
CHARTERED ARCHITECT
The Old Brewery,
15E South Street, Havant,
Hampshire, PO9 1BU
023 92 474 818
critchleyarchitect@hotmail.com

Scale A3 = 1:100
Drawn SAR
Date 17/06/16

1625_410 A

metres 10 20 30