


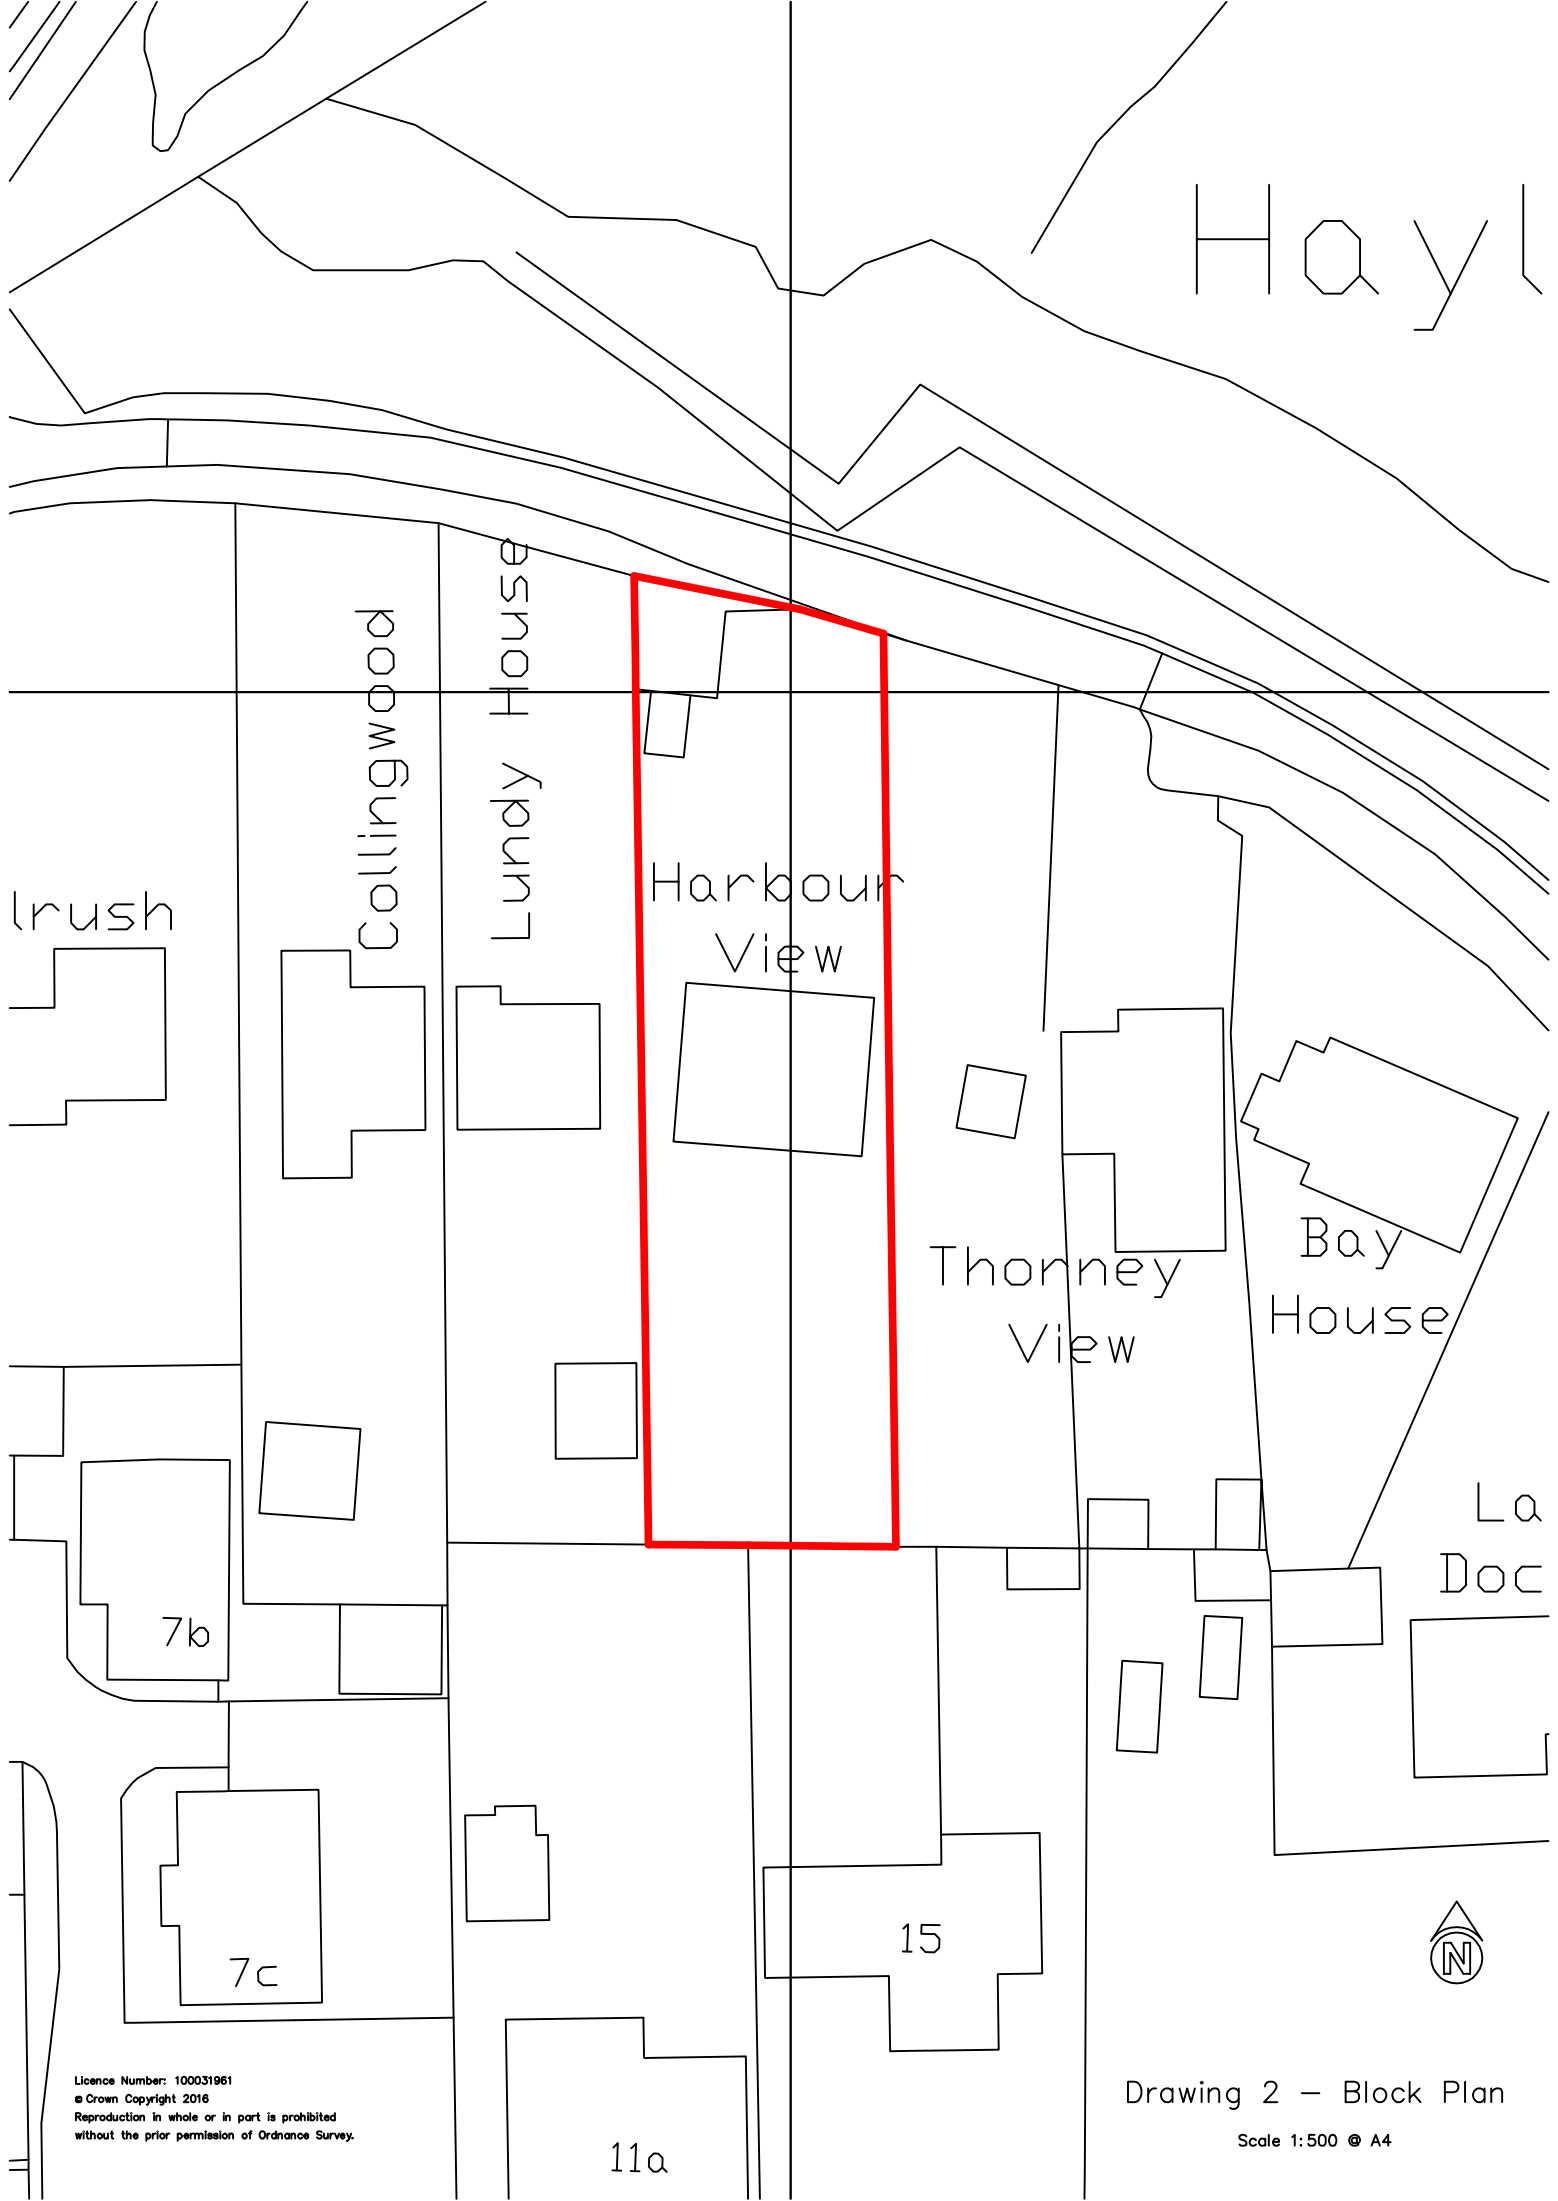

Hayl

Collingwood

Lundy House

Harbour View

Thorney View

Bay House

La Doc

15

11a

7b

7c



License Number: 100031961
© Crown Copyright 2016
Reproduction in whole or in part is prohibited
without the prior permission of Ordnance Survey.

Drawing 2 – Block Plan

Scale 1:500 © A4